


Landscaping Plan



PIELD HEATH ROAD

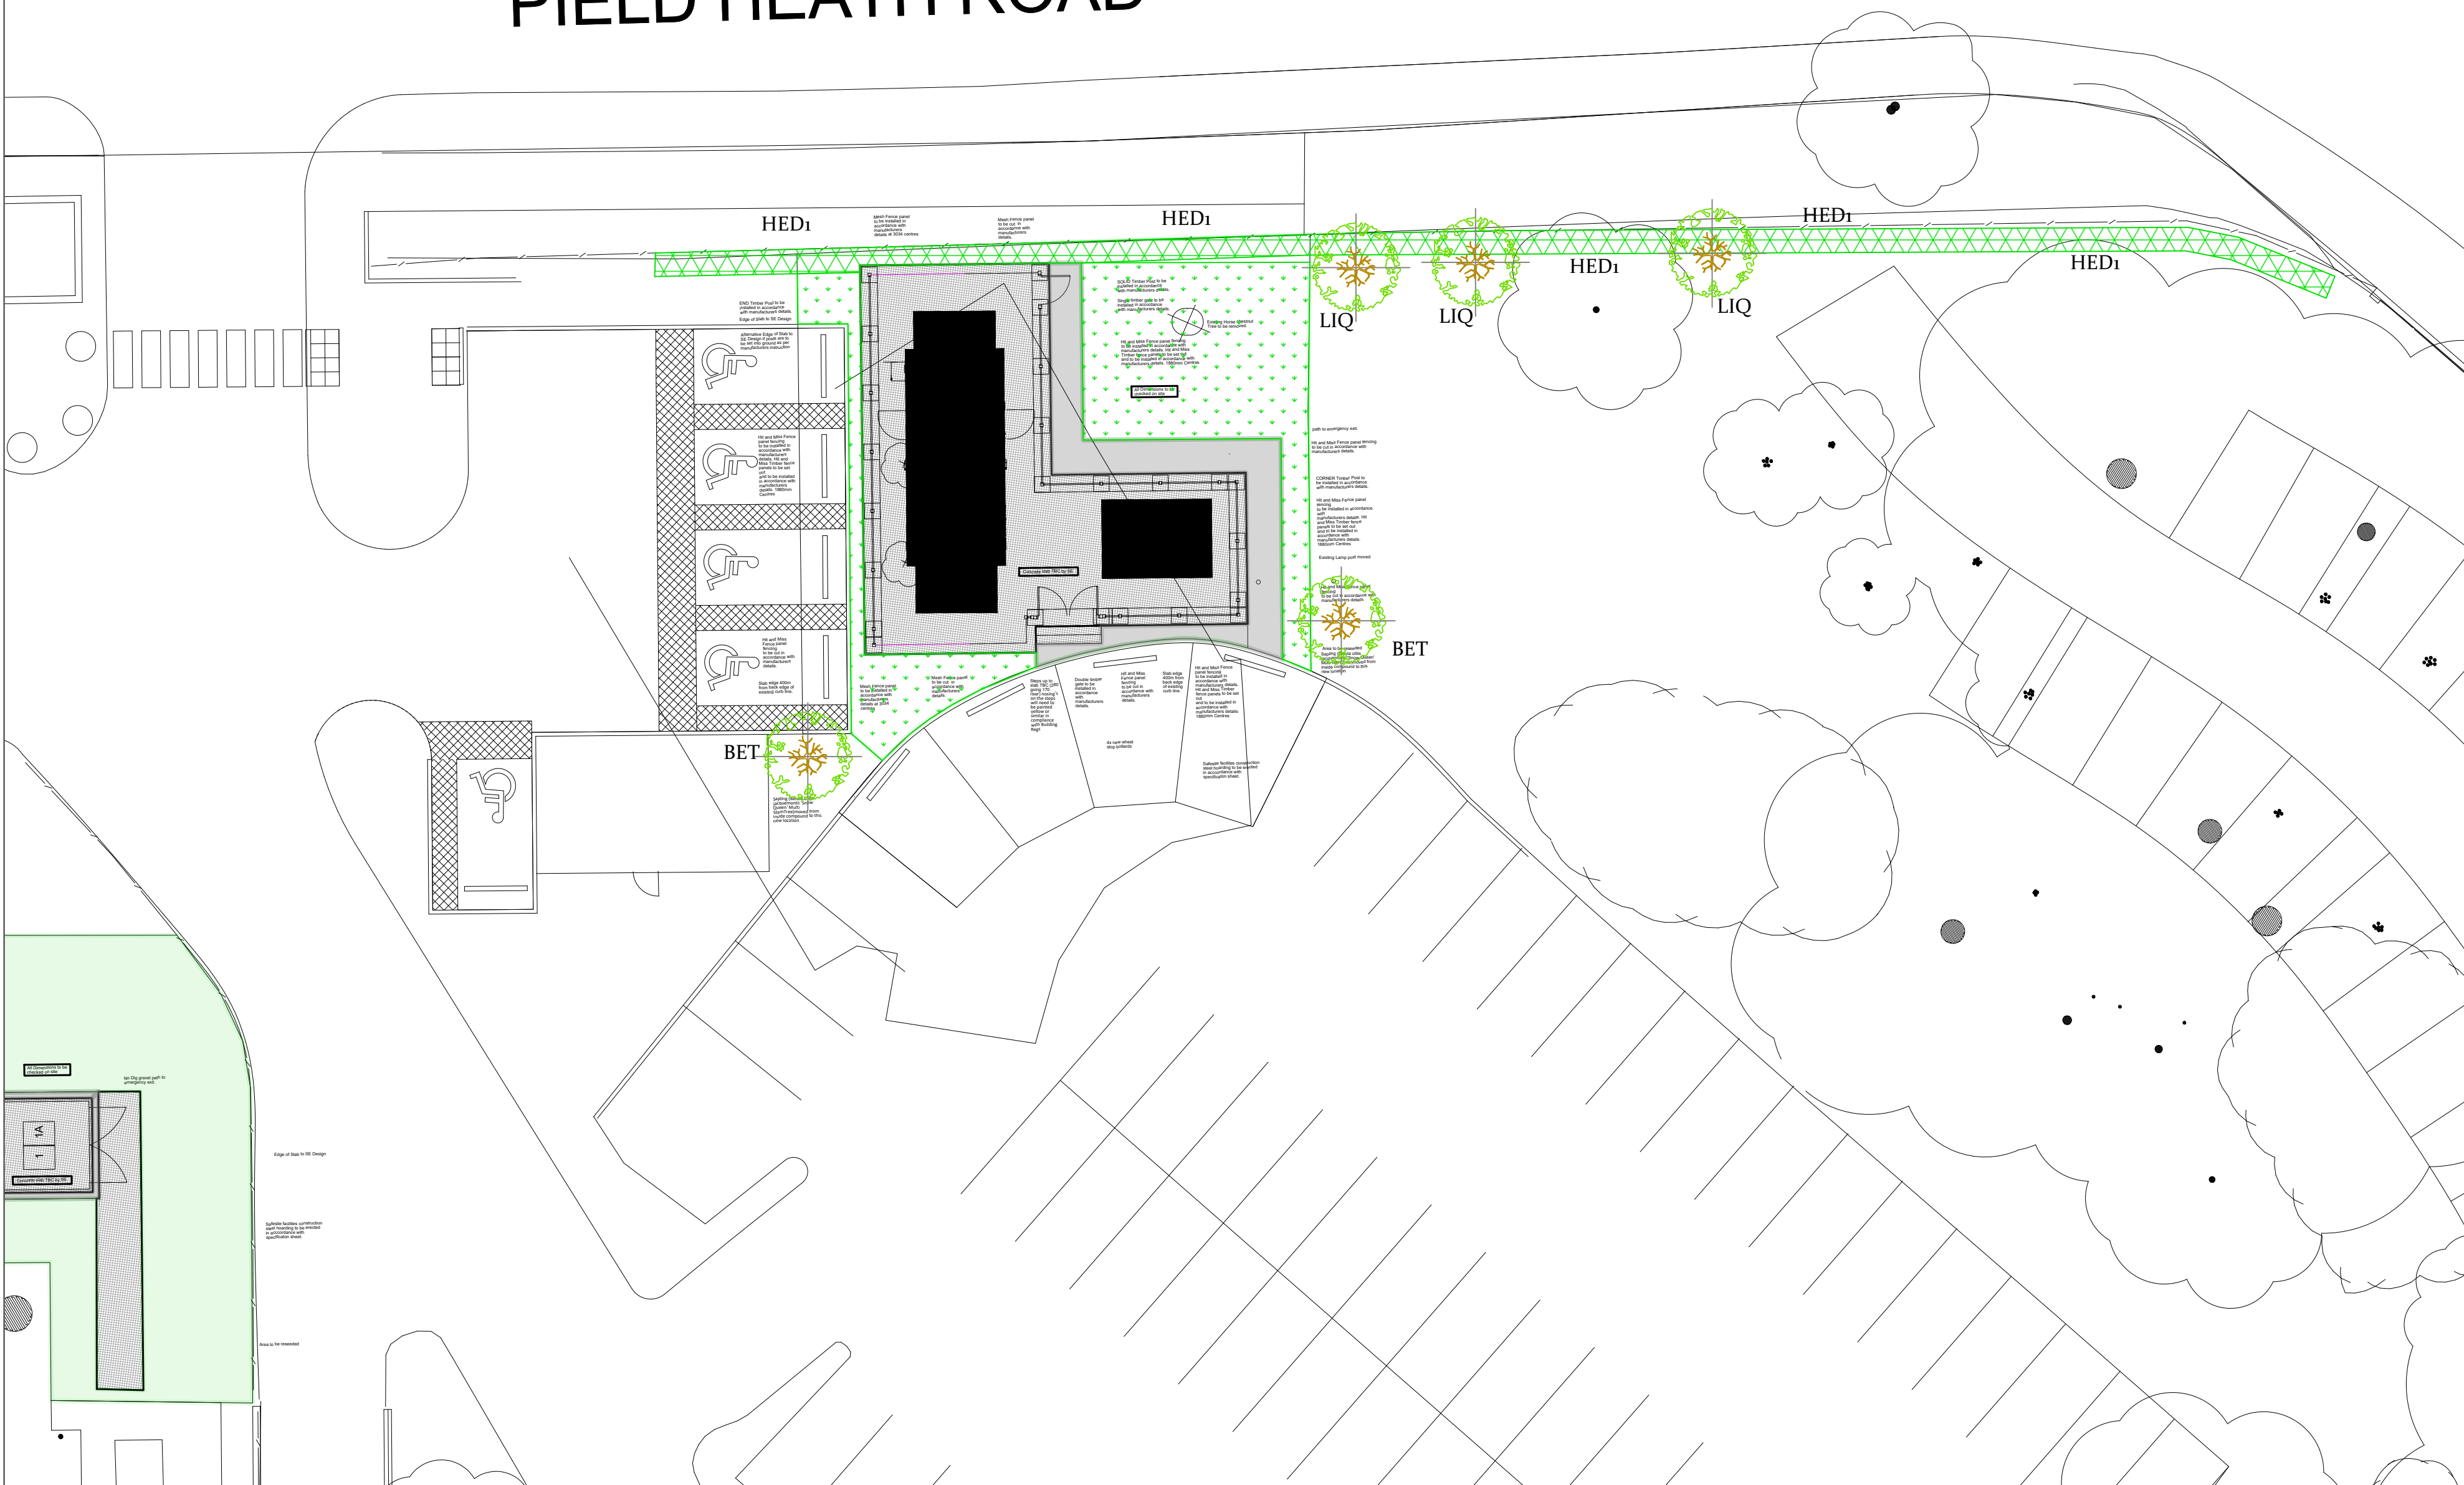

Landscaping Plan

- New trees
- New hedge
- Lawn

Key to baseplan

KEY

- Tree to be removed or cut
- Tree Works
- No Dig Gravel Path
- Grass to seed
- Concrete foundation to SE design
- Safesite Hoarding
- Mesh Fence Panel
- Mesh Fence panel to be cut
- Hit and miss panel fence
- Hit and miss panel fence to be cut
- Timber post / Beam
- Corner timber post
- End timber post
- Solid timber post

Scale: 1:150 @ A2

Site Address: Hillingdon Hospital
Pield Heath Road, Uxbridge, UB8 3NN

Client: Playfords Ltd.

Dwg. No: TH 2669 LSCP

Job Ref: TH 2669 LSCP

Date: 11th February 2021

Trevor Heaps
Aboricultural Consultancy Ltd

07957 763 533
trevor@trevorheaps.co.uk
www.trevorheaps.co.uk