


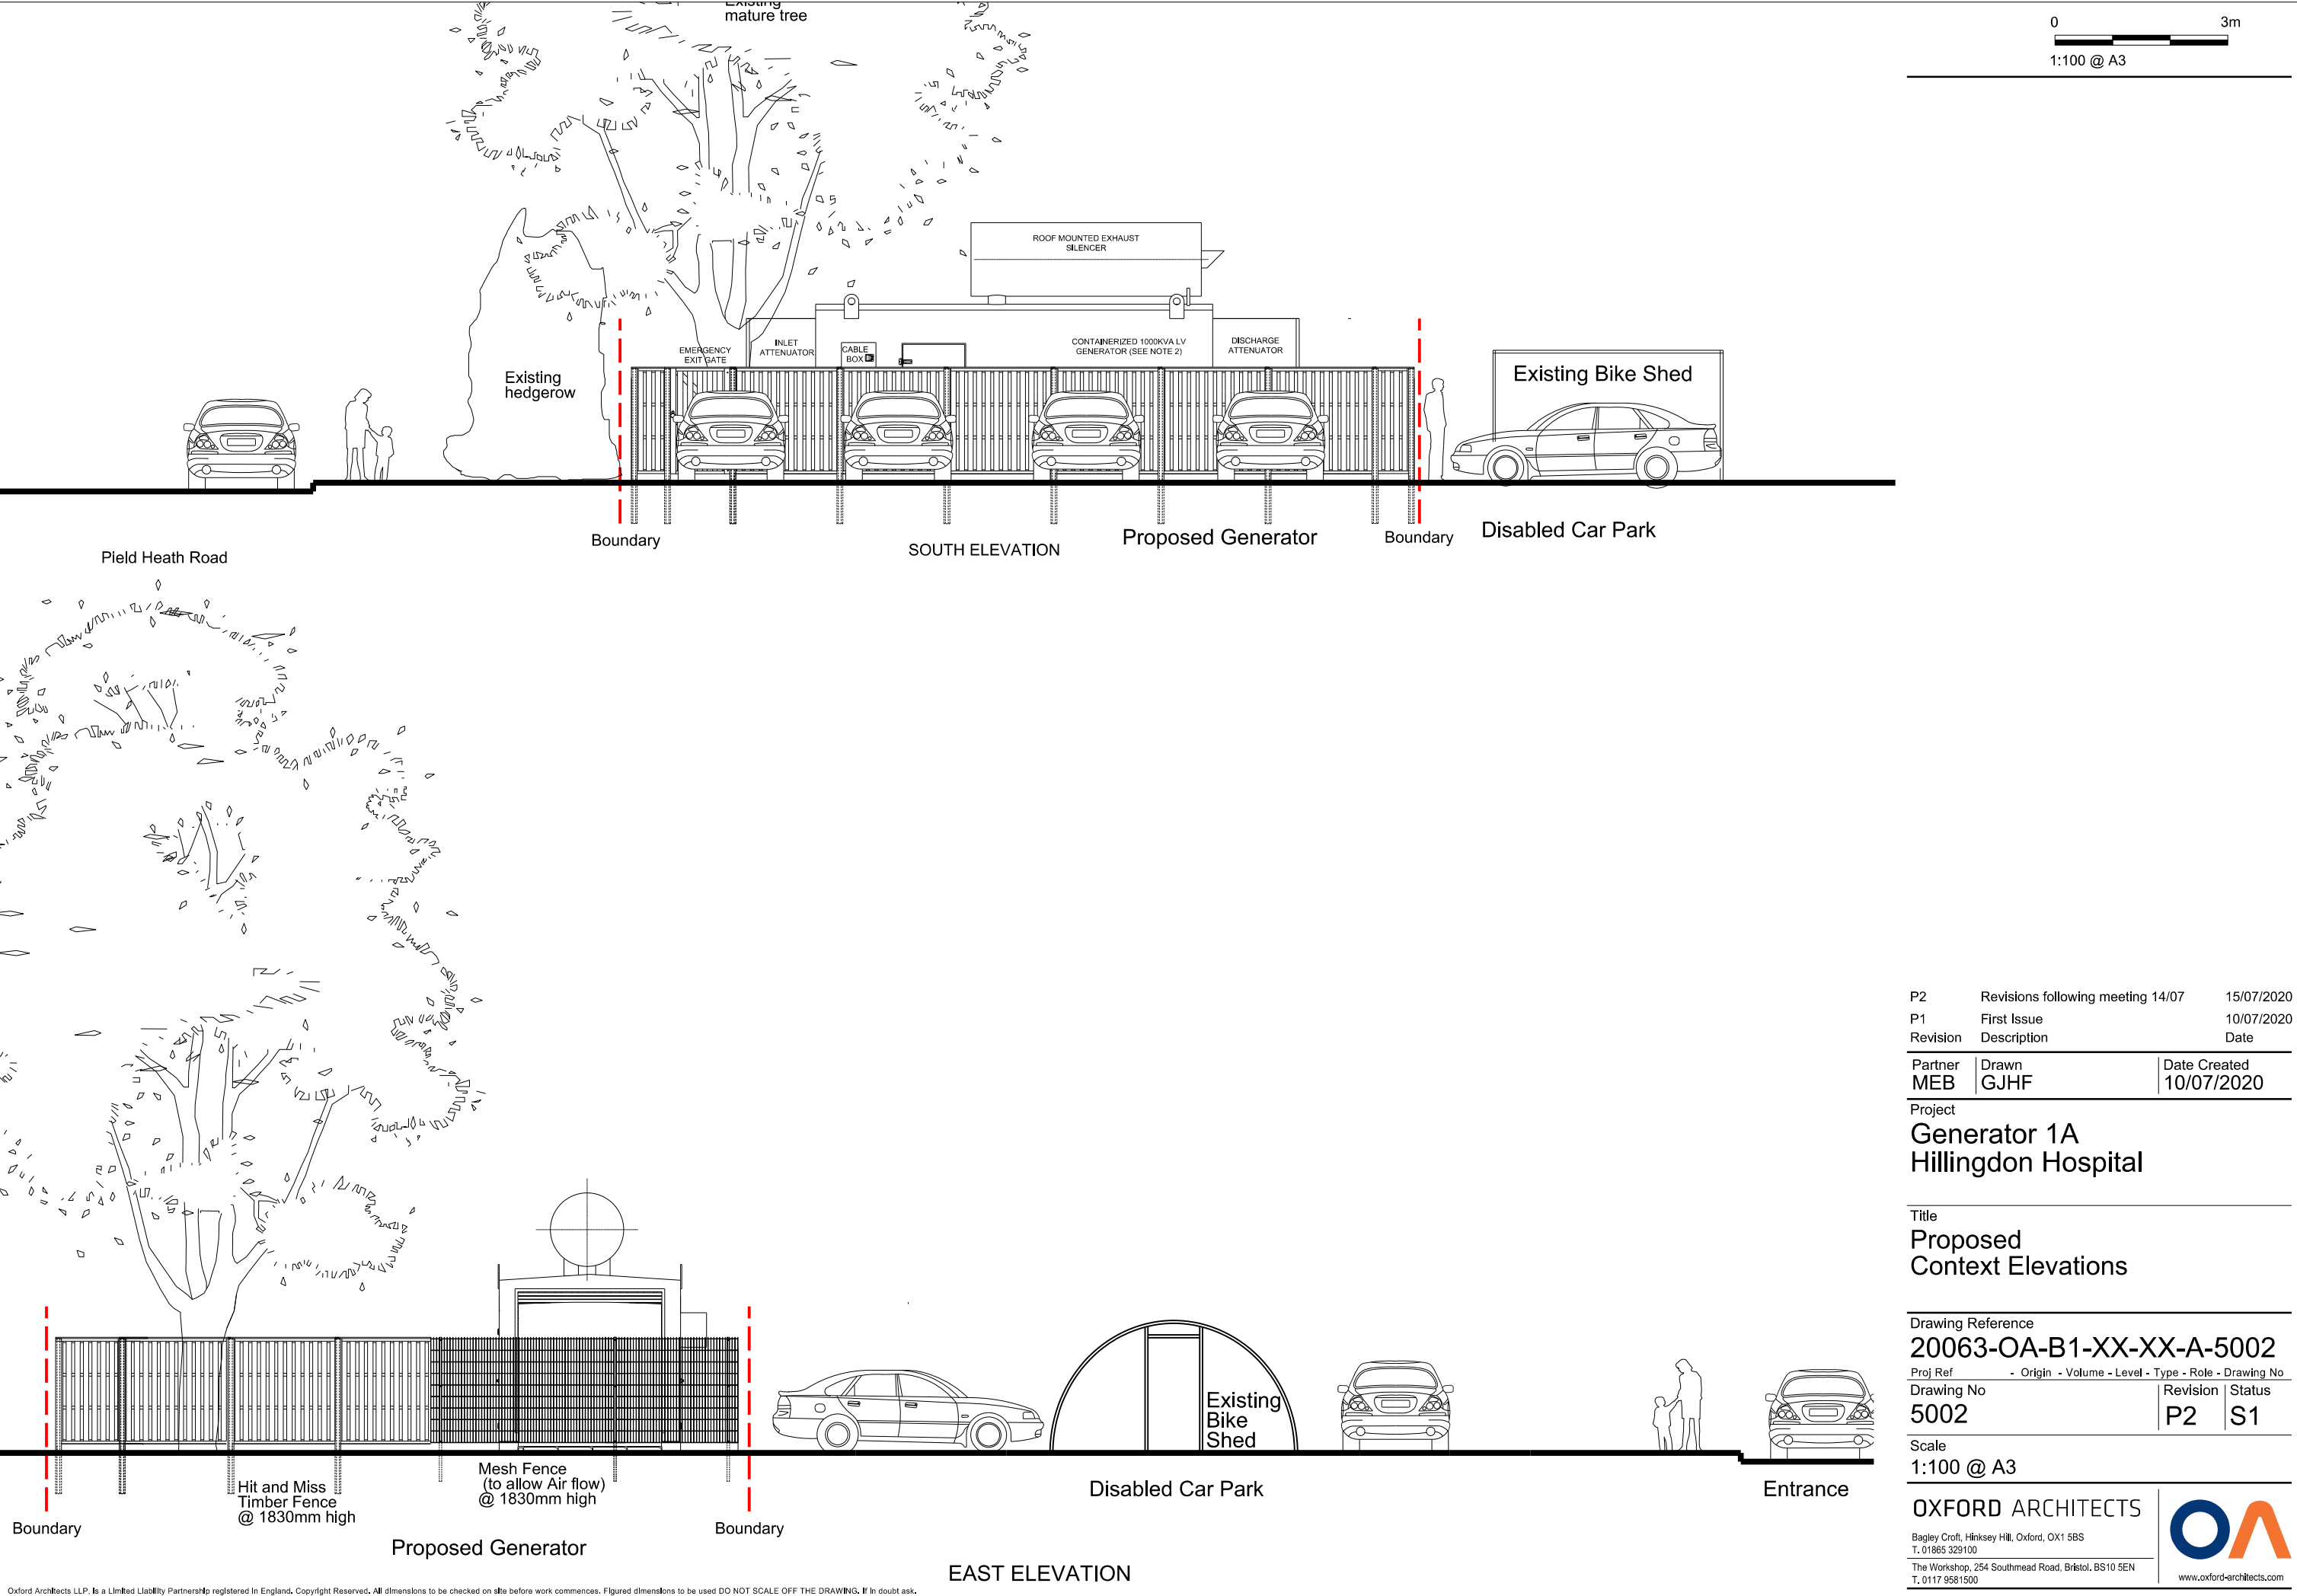

P2	Revisions following meeting 14/07	15/07/2020
P1	First Issue	10/07/2020
Revision	Description	Date

Partner	Drawn	Date Created
MEB	GJHF	10/07/2020

Project

Generator 1A

Hillingdon Hospital

Title

Proposed

Context Elevations

Drawing Reference	20063-OA-B1-XX-XX-A-5002		
Proj Ref	- Origin - Volume - Level - Type - Role - Drawing No	Revision	Status
Drawing No	5002	P2	S1

Scale

1:100 @ A3

OXFORD ARCHITECTS

Bagley Croft, Hinksey Hill, Oxford, OX1 5BS

T. 01865 329100

The Workshop, 254 Southmead Road, Bristol, BS10 5EN

T. 0117 9581500



www.oxford-architects.com