


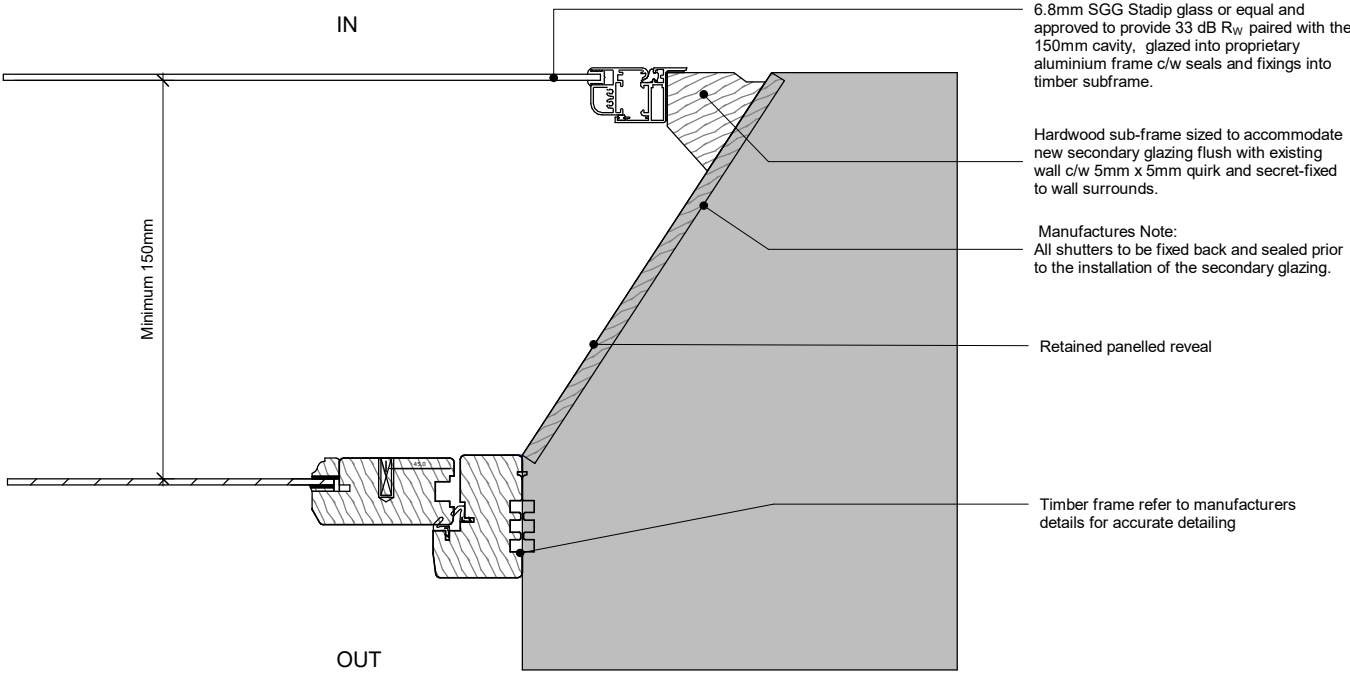

Notes

- All dimensions to be checked on site
- Do not scale off this drawing
- All dimensions are shown in mm unless otherwise stated
- Refer to drawing issue sheet for purpose of issue
- If in doubt ask
- © Llewelyn Davies Weeks

NO WORKS TO COMMENCE ON SITE WITHOUT WRITTEN NOTICE OF FULL APPROVAL FROM TO LONDON BOROUGH OF HILLINGDON

FOR ALL MEP AND ELECTRICAL INFORMATION REFER TO CPW DRAWINGS

ALL ORIGINAL FEATURES WITHIN THE ORIGINAL BUILDING ARE TO BE PROTECTED; SUBMIT PROPOSALS FOR REVIEW

ALL DIMENSIONS ARE NOMINAL AND SUBJECT TO THE EXISTING STRUCTURE

Project Status

REV	DESCRIPTION	DATE	BY	TO
P01	For Review and Approval	03/12/21	FM	LD

Structural Consultant
CAMPBELL REITH

Services Consultant
CPW

Cost Consultant

RIDGE AND PARTNERS

Project Title
HILLINGDON HOSPITAL - THE FURZE

Client
THE HILLINGDON HOSPITAL NHS FOUNDATION TRUST

Drawing Title
SECONDARY GLAZING FRAME DETAIL

Project Number
LD20 192.00

Drawing Number
THHFP1-LDW-ZZ-ZZ-DR-A-250011

Revision
- P01

Scale @ A3
1 : 5

Date
03/12/21

Architects

LLEWELYN DAVIES

Architects | Planners | Designers

The Rookery | 3rd Floor | 2 Dyott Street | London | WC1A 1DE

T +44(0)20 7907 7900 | E london@ldavies.com

www.ldavies.com