




- Notes**
- All dimensions to be checked on site
 - Do not scale off this drawing
 - All dimensions are shown in mm unless otherwise stated
 - Refer to drawing issue sheet for purpose of issue
 - If in doubt ask
 - © Llewelyn Davies Weeks

Key Plan

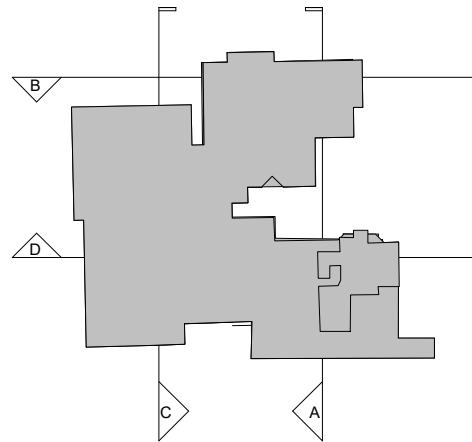

- GENERAL**
- | | |
|----|----------------|
| SK | SKIRTING TYPE |
| F | FLOOR FINISH |
| W | WALL FINISH |
| WT | CEILING FINISH |
- SK1 TIMBER SKIRTING
SK2 CAPPING SEAL SKIRTING
SK3 CAPPING SEAL FOR WET AREAS
- F1 ENTRANCE CARPET FINISH AT ENTRANCE LOBBY ONLY
F2 EDUCATION & TRAINING & AUDIOLOGY ACOUSTIC FLOOR VINYL
F3 EDUCATION & TRAINING HOMOGENOUS FLOOR
F4 ANTI SLIP SURESTEP SAFETY VINYL
F5 VINYL HOMOGENOUS FLOORING
- W1 EXISTING WALL PAINTED AND MADE GOOD
W2 WET PROOF FINISH / IPS
W3 PLASTER BOARD PARTITION
W4 PLASTER BOARD LINING

FOR FURTHER INFORMATION ON WALL TYPES A, B, C, L1 AND L2 REFER TO DRAWING 2100 SERIES.

ALL SKIRTING REPLACEMENT IS SUBJECT TO LISTED BUILDING CONSENT, AUDIOLOGY AND HAEMATOLOGY REQUIRE COVE SKIRTING TO COMPLY WITH INFECTION CONTROL.

DRAWINGS TO BE READ IN CONJUNCTION WITH SPECIFICATION & FINISHES SCHEDULE / SCHEDULE OF WORKS/ MEP & STRUCTURAL ENGINEER'S DRAWINGS.

CONTRACTOR TO PROVIDE SAMPLES OF ALL FINISHES AND SPECIFIED COLOURS FOR REVIEW PRIOR TO THE PLACING OF ANY ORDERS

SEE REFLECTED CEILING PLAN SERIES 420000 FOR PROPOSED CEILING FINISHES

DIMENSIONS ROUNDED UP OR DOWN TO THE NEAREST WHOLE NUMBER. ALL DIMENSIONS TO BE CONFIRMED ON SITE

LEVELS ARE BASED ON MURPHY GEOSPATIAL SURVEY

FOR ALL MEP AND ELECTRICAL INFORMATION REFER TO CPW DRAWINGS

ALL ORIGINAL FEATURES WITHIN THE ORIGINAL BUILDING ARE TO BE PROTECTED. SUBMIT PROPOSALS FOR REVIEW

Project Status

REV	DESCRIPTION	DATE	BY	CHK
P01	For Tender	03/09/21	FM	LD
P02	For Tender	10/09/21	FM	LD
P03	For Tender	28/09/21	FM	LD
P04	For Tender	11/10/21	FM	LD
P05	For Review and Approval	03/12/21	FM	LD

Structural Consultant
CAMPBELL REITH

Services Consultant
CPW

Cost Consultant
RIDGE AND PARTNERS

Project Title
HILLINGDON HOSPITAL - THE FURZE

Client
THE HILLINGDON HOSPITAL NHS FOUNDATION TRUST

Drawing Title
FINISHES STRATEGY PLAN - GROUND FLOOR LEVEL

Project Number
LD20 192.00

Drawing Number
THHFP1-LDW-ZZ-00-DR-A-410001

Scale @ A1
1 : 100

Architects
LLEWELYN DAVIES

Architects | Planners | Designers
The Rookery | 3rd Floor | 2 Dyott Street | London | WC1A 1DE
T +44(0)20 7907 7900 | E london@ldavies.com

www.ldavies.com