



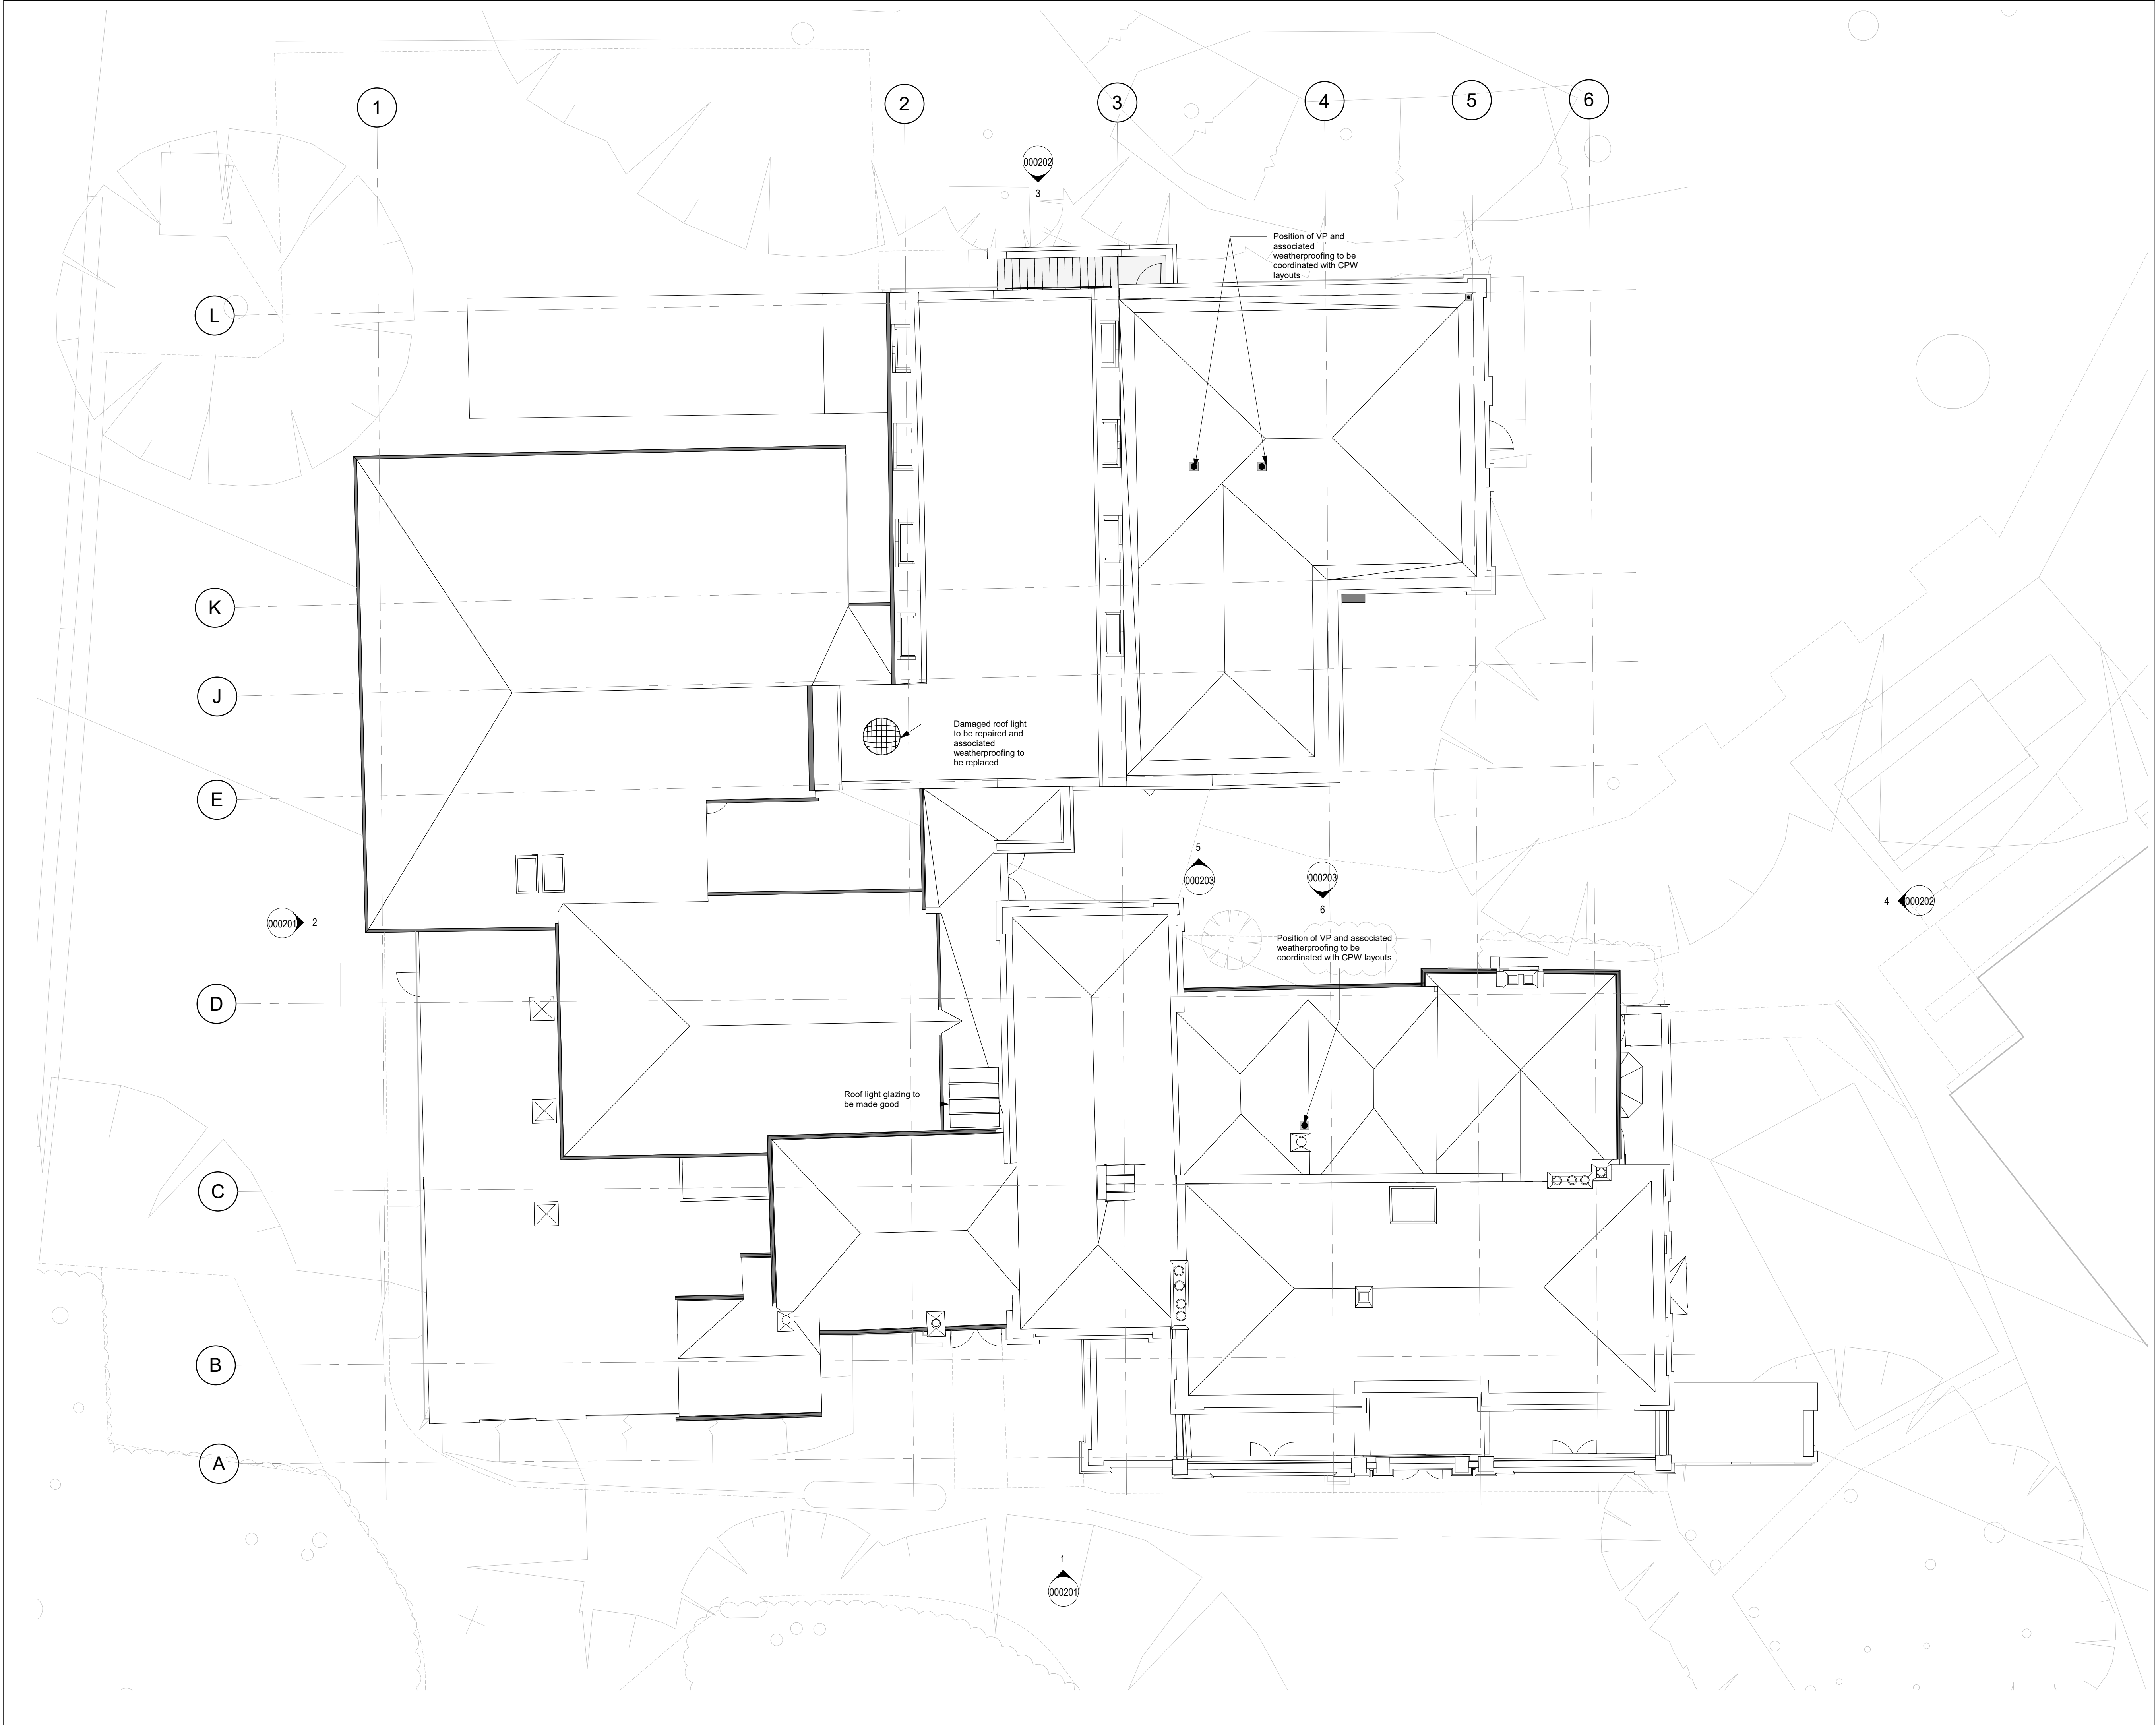

- Notes**
- All dimensions to be checked on site
 - Do not scale off this drawing
 - All dimensions are shown in mm unless otherwise stated
 - Refer to drawing issue sheet for purpose of issue
 - If in doubt ask
 - © Llewelyn Davies Weeks

Key Plan

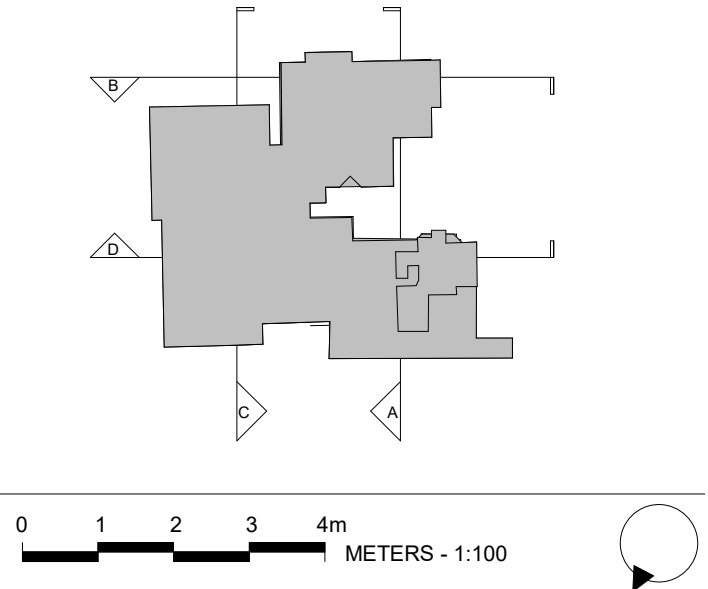

GENERAL

DRAWINGS TO BE READ IN CONJUNCTION WITH SPECIFICATION & FINISHES SCHEDULE/ SCHEDULE OF WORKS/ MEP & STRUCTURAL ENGINEER'S DRAWINGS

REFER TO 000300 SERIES DWGS FOR SECTIONS REFERRED TO ON THIS DRAWING
TO BE READ IN CONJUNCTION WITH STAGE 4 FIRE STRATEGY REPORT

DIMENSIONS ROUNDED UP OR DOWN TO THE NEAREST WHOLE NUMBER. ALL DIMENSIONS TO BE CONFIRMED ON SITE

LEVELS AND EXISTING BUILDING FABRIC ARE BASED ON MURPHY GEOSPATIAL SURVEY MGS40730 REVISION A DATED 24/02/2021

FOR ALL MEP INFORMATION REFER TO CPW DRAWINGS

ALL DIMENSIONS TO BE CHECKED ON SITE.

FOR ALL ROOF REPAIRS, PLEASE REFER TO ROOF SURVEY QT-000-413 - HILLINGDON HOSPITAL BY HYSURV
DATE 11-OCT-2021. SUBMIT PROPOSAL FOR ALL REPAIR METHODS, INCLUDING MEANS OF SAFE ACCESS AND SEEK FURTHER INSTRUCTION BEFORE PROCEEDING.

SUBMIT PROPOSAL FOR ASSOCIATED WEATHERPROOFING, INCLUDING MEANS OF SAFE ACCESS AND SEEK FURTHER INSTRUCTION BEFORE PROCEEDING.

ALL EXISTING FEATURES ARE TO BE RETAINED UNLESS THEY ARE SPECIFICALLY MARKED FOR AMENDMENT/REMOVAL/DEMOLITION OR REFURBISHMENT.

Project Status

REV	DESCRIPTION	DATE	BY	CHK
P01	For Tender	03/09/21	FM	LD
P02	For Review and Approval	03/12/21	FM	LD
P03	For Planning Amendments	28/03/22	ZAK	LD

Structural Consultant
CAMPBELL REITH

Services Consultant
CPW

Cost Consultant
RIDGE AND PARTNERS

Project Title
HILLINGDON HOSPITAL - THE FURZE

Client
THE HILLINGDON HOSPITAL NHS FOUNDATION TRUST

Drawing Title
PROPOSED ROOF LEVEL

Project Number
LD20 192.00

Drawing Number
THHFP1-LDW-ZZ-RF-DR-A-000123

Scale @ A1
1 : 100

Architects
LLEWELYN DAVIES

Revision
- P03

Date
28/03/22

LLEWELYN DAVIES
Architects | Planners | Designers
The Rookery | 3rd Floor | 2 Dyott Street | London | WC1A 1DE
T +44(0)20 7907 7900 | E london@ldavies.com
www.ldavies.com