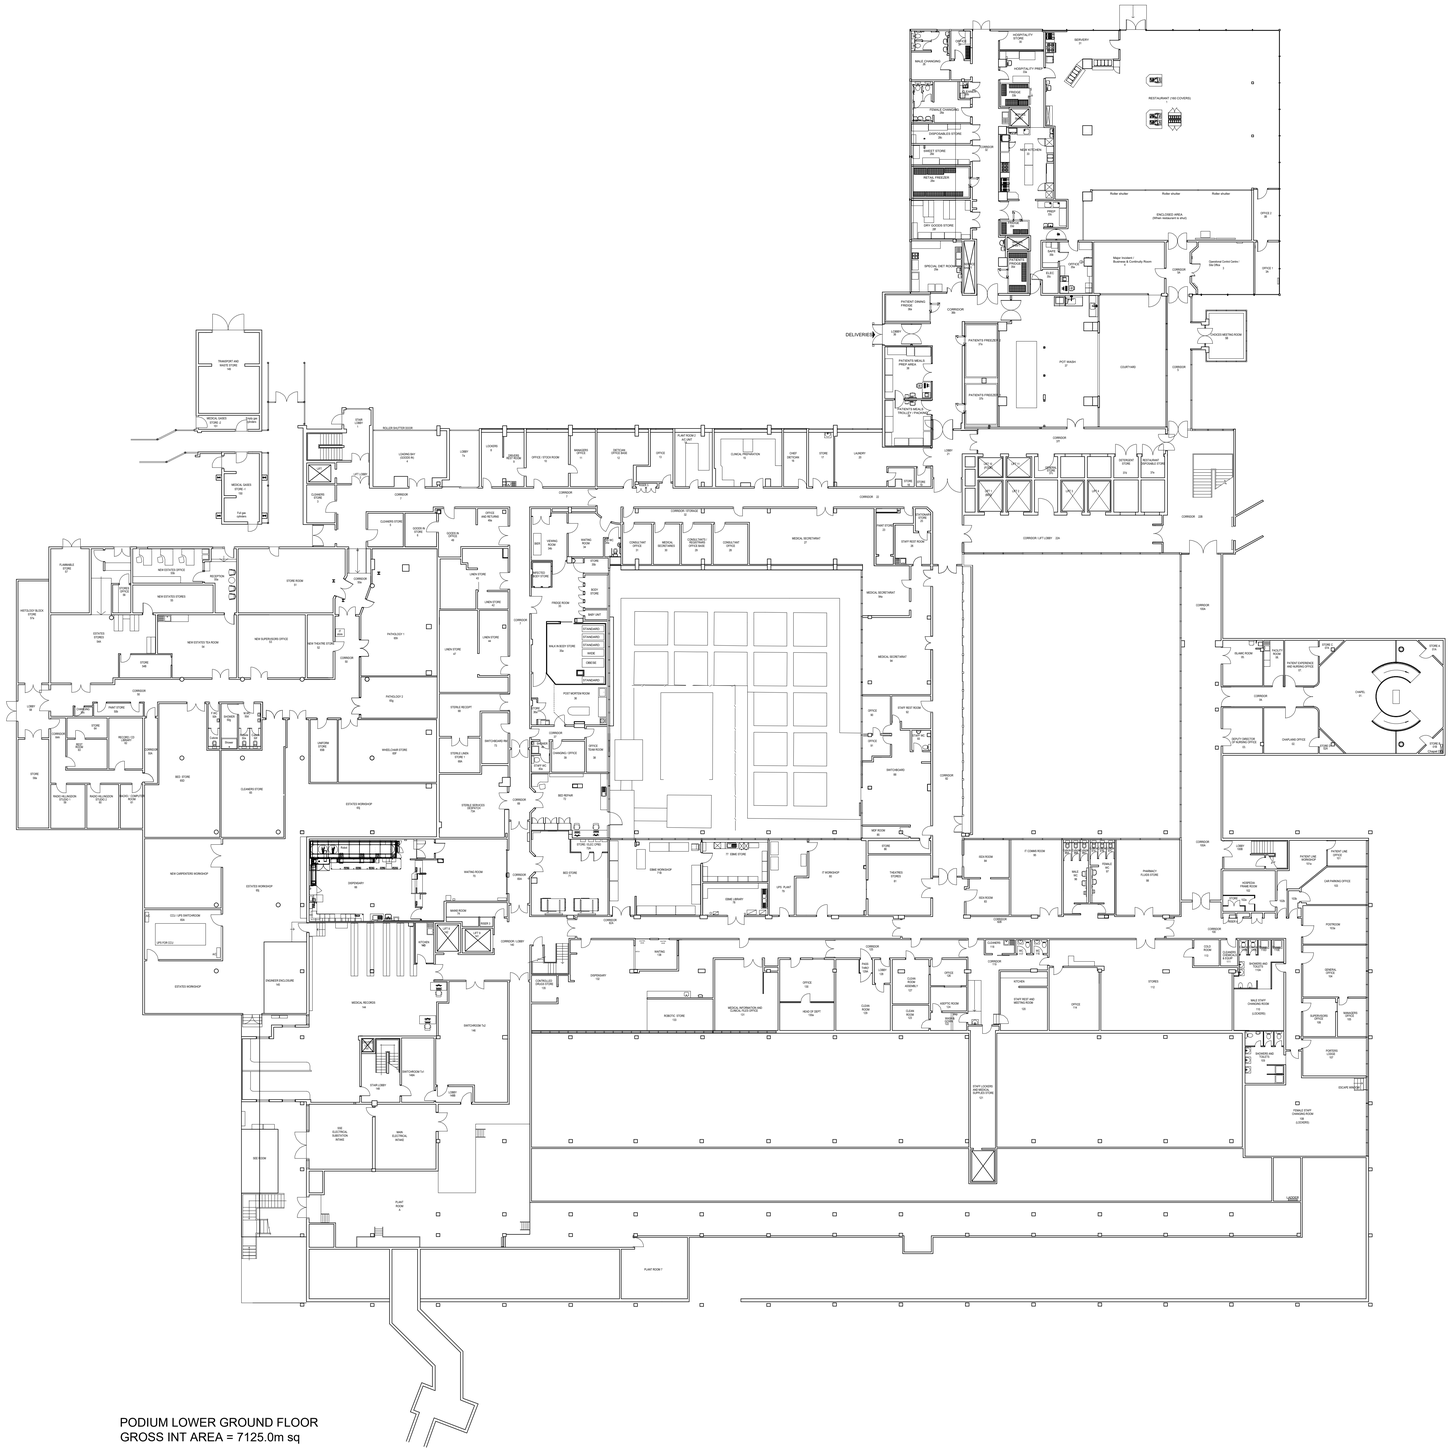
DELIVERIES
RESTAURANT (160 COVERS)
COURTYARD
POST WASH
PATIENTS FREEZER
PATIENTS MEALS PREP AREA
PATIENTS MEALS TROLLEY PACKING
PATIENT DINING ROOM
SPECIAL DIET ROOM
DRY GOODS STORE
INTOLL FREEZER
SHEET STORE
DISPOSABLES STORE
FRIDGE & FREEZER
HOSPITALITY STORE
SERVERY
NEW KITCHEN
ENCLOSED AREA (Whilst restaurant is shut)
Major Incident / Business & Continuity Room
Operational Comm Centre / Site Office
OFFICE 1
OFFICE 2
PATIENTS DINING ROOM
MEDICAL SECRETARIAT
MEDICAL SECRETARIAT