



DO NOT SCALE FROM THIS DRAWING. ALL DIMENSIONS TO BE CHECKED ON SITE. ANY DISCREPANCIES MUST BE REPORTED TO THE ARCHITECT FOR VERIFICATION PRIOR TO COMMENCEMENT OF THE EFFECTED WORKS. IF IN DOUBT ASK. THIS DRAWING IS COPYRIGHT.

Rev No	Date	Revision note
--------	------	---------------

P1 19.12.2018 Preliminary issue.

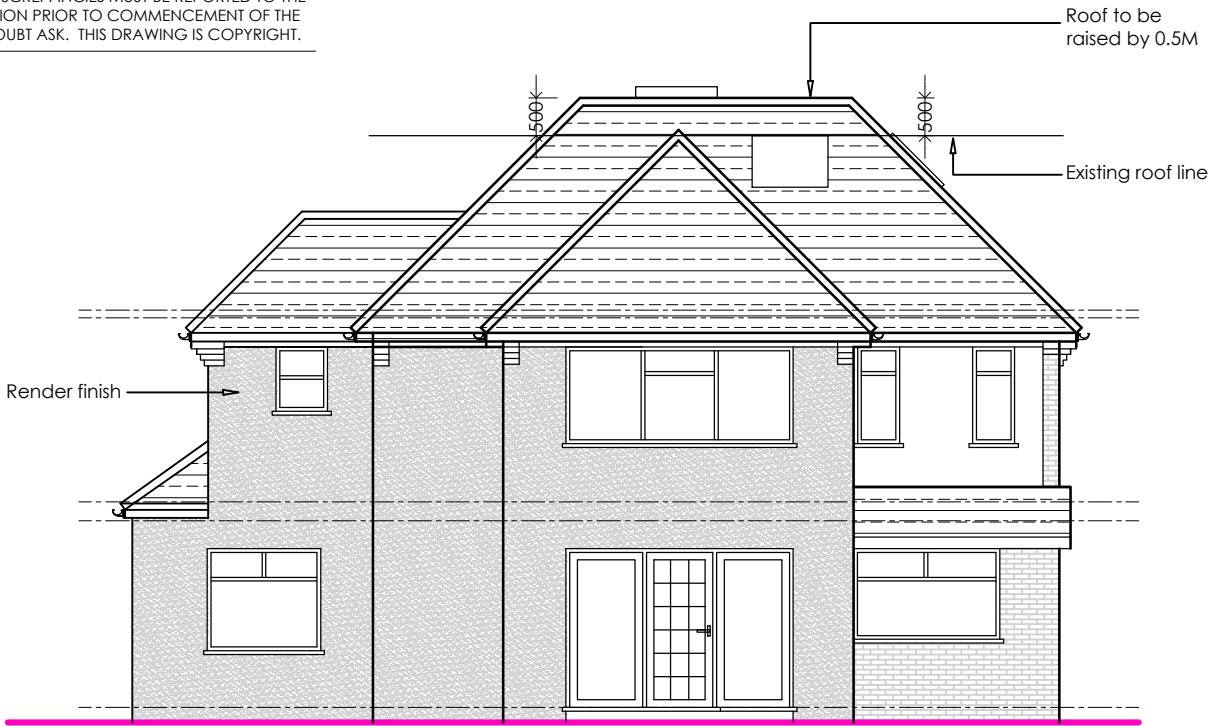


FRONT ELEVATION

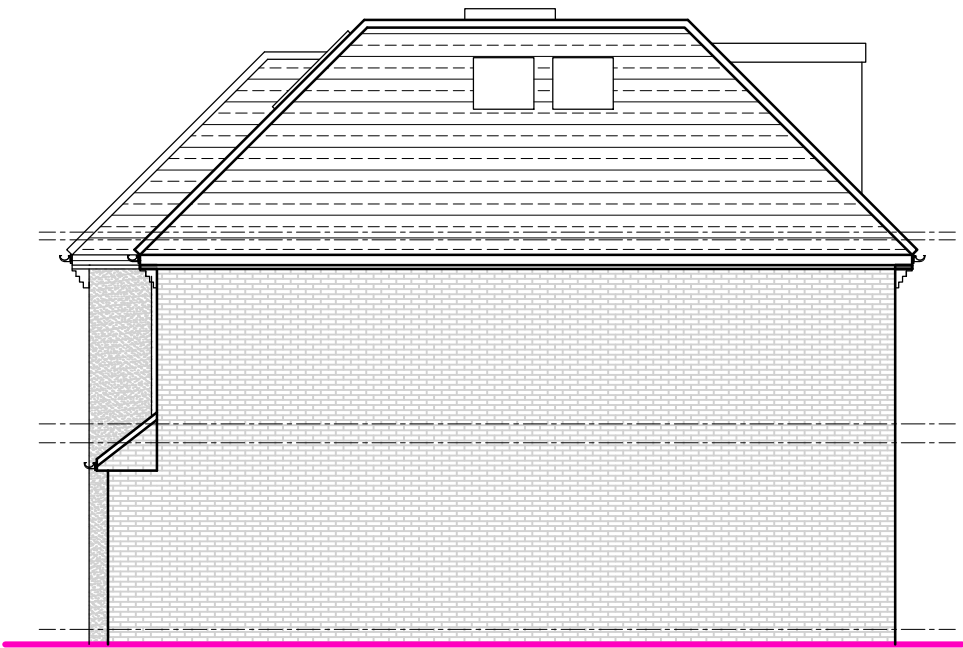

SIDE ELEVATION
FACING No. 50




REAR ELEVATION

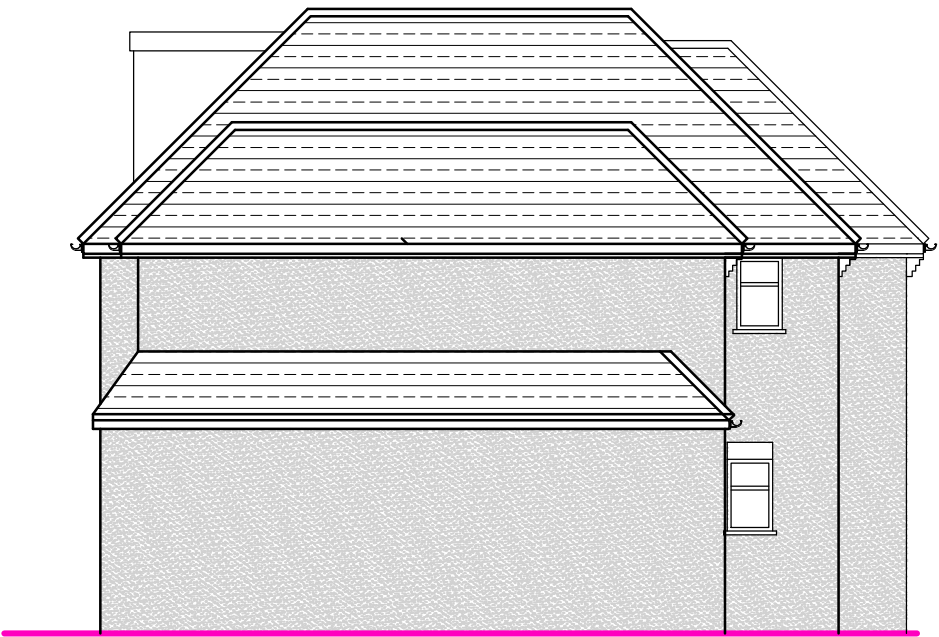

SIDE ELEVATION
FACING No. 54

OPTION 5

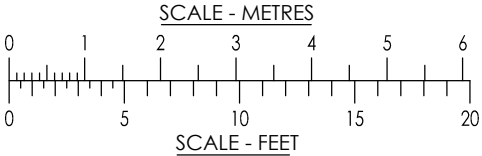

jpb
architects

CEDAR HOUSE
VINE LANE HILLINGDON
UXBRIDGE UB10 0NF
TEL: (01895) 272 446
FAX: (01895) 272 483
EMAIL: admin@jpbarchitects.co.uk

JOB TITLE

52 WARREN ROAD
ICKENHAM
LONDON
UB10 8AD

DRG TITLE

PROPOSED ELEVATIONS

SCALE
1:100 @ A3

DATE

DEC 2018

JOB NO.

10744

DRG NO.

135

REV

P1