




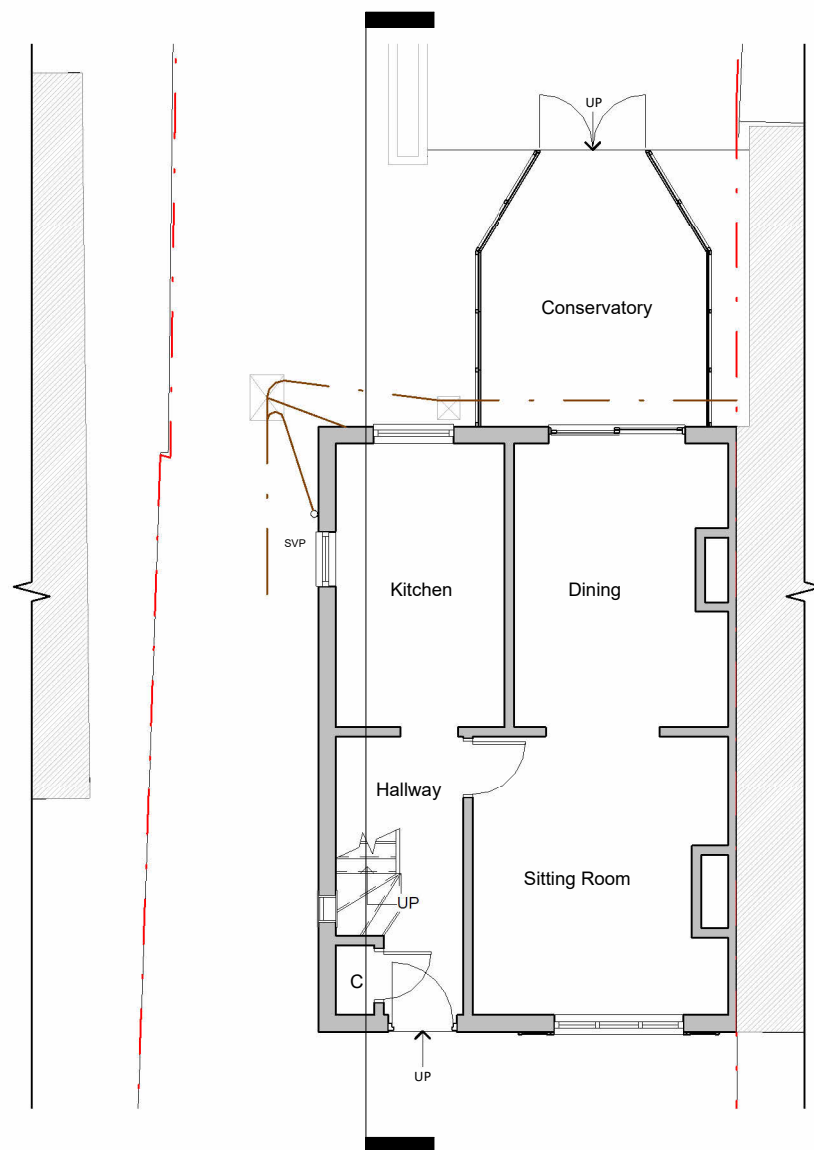


Ground floor
1 : 100

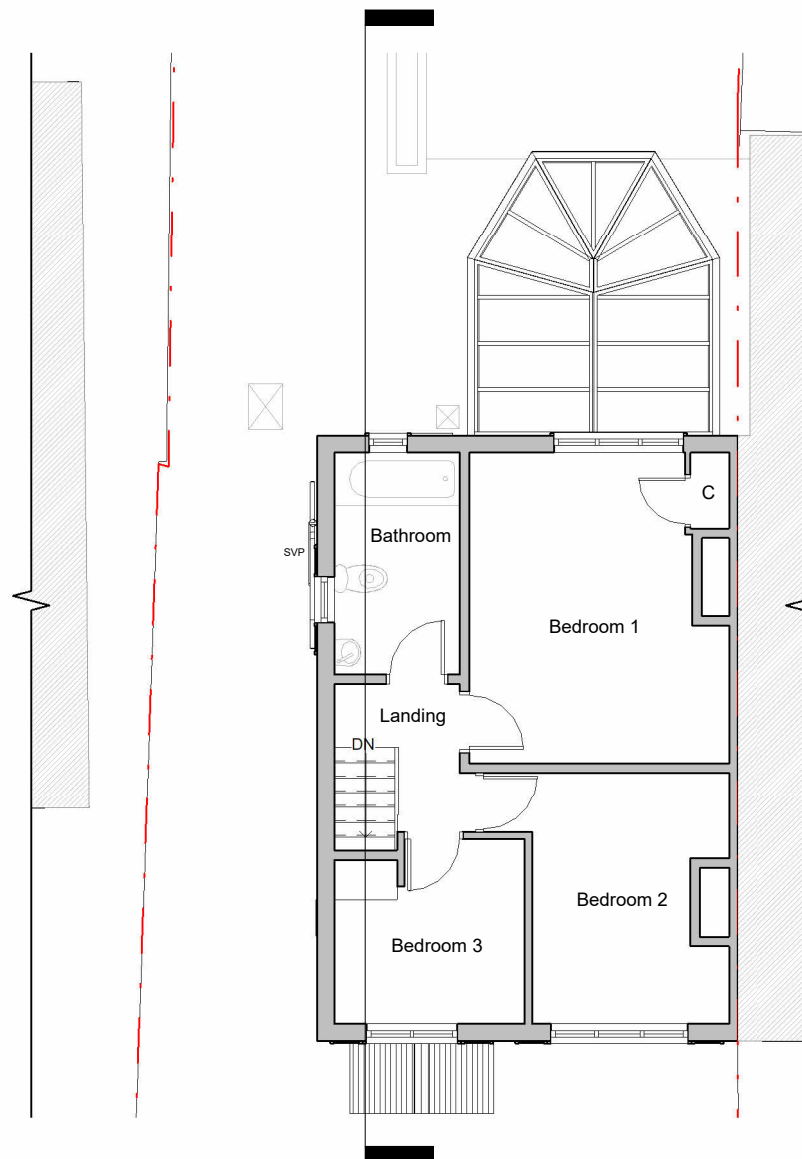

First floor
1 : 100

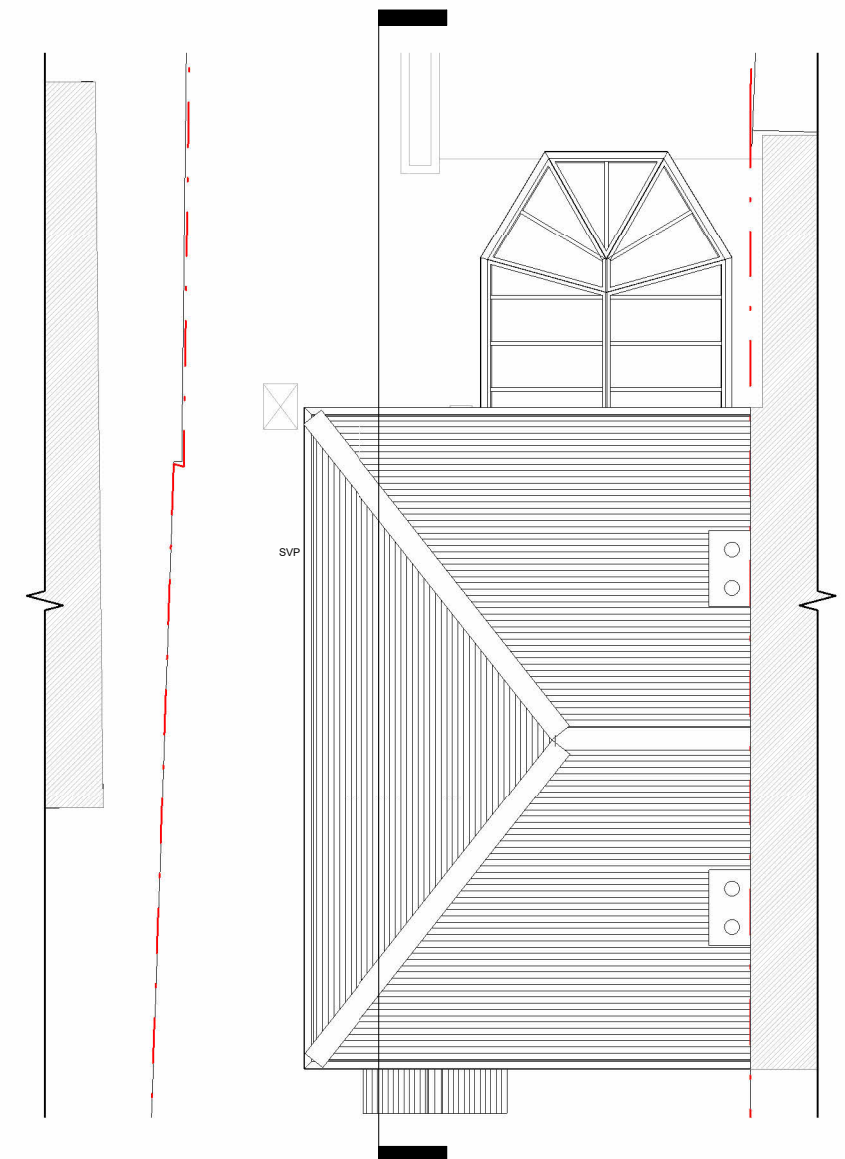

Roof Plan
1 : 100

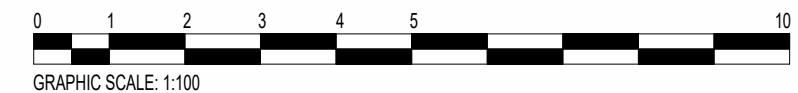

FLUENT
ARCHITECTURAL DESIGN SERVICES
TEL: 0800 043 8838
E-MAIL: INFO@FLUENT-ADS.CO.UK
WEB: FLUENT-ADS.CO.UK

Ruislip, 67 Beech Avenue

Existing Floor Plans

Scale @ A3

1 : 100

Date

21.01.2022

Drawn by

SG

Drawing number

FLU.1740.02.01

Rev

No.	Description	Date