




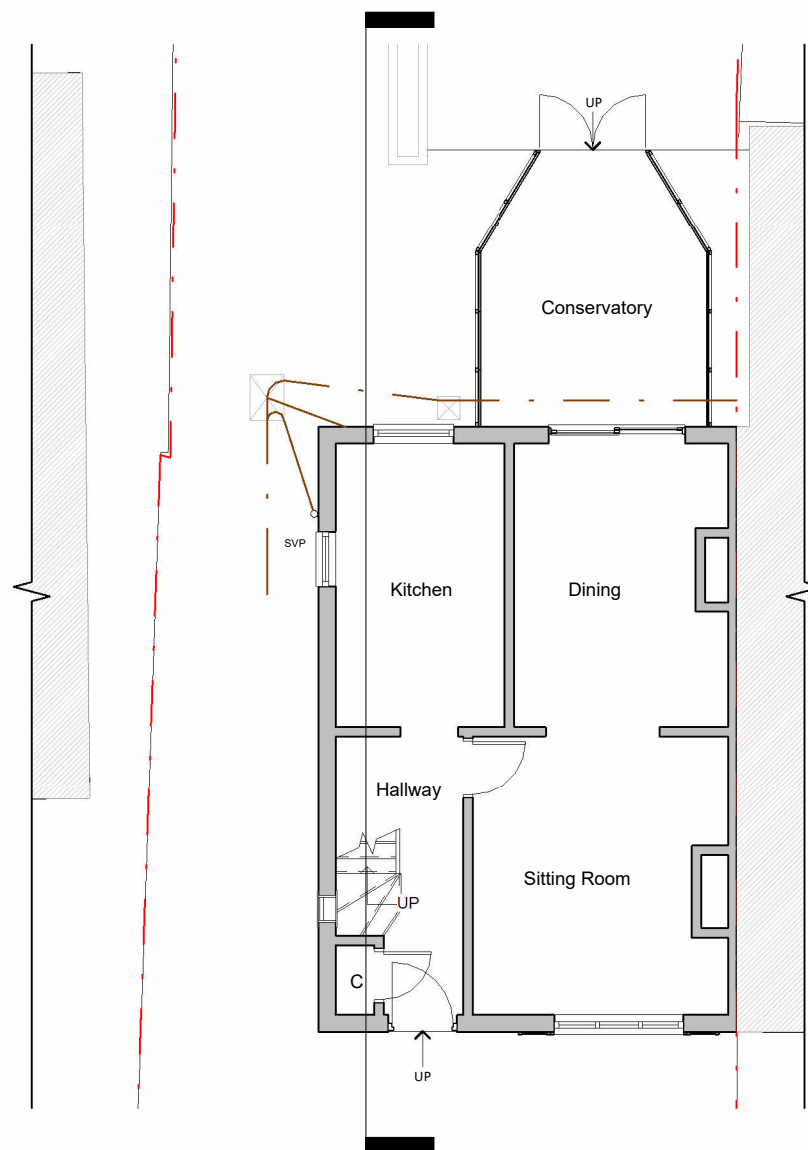


**Ground floor**  
1 : 100

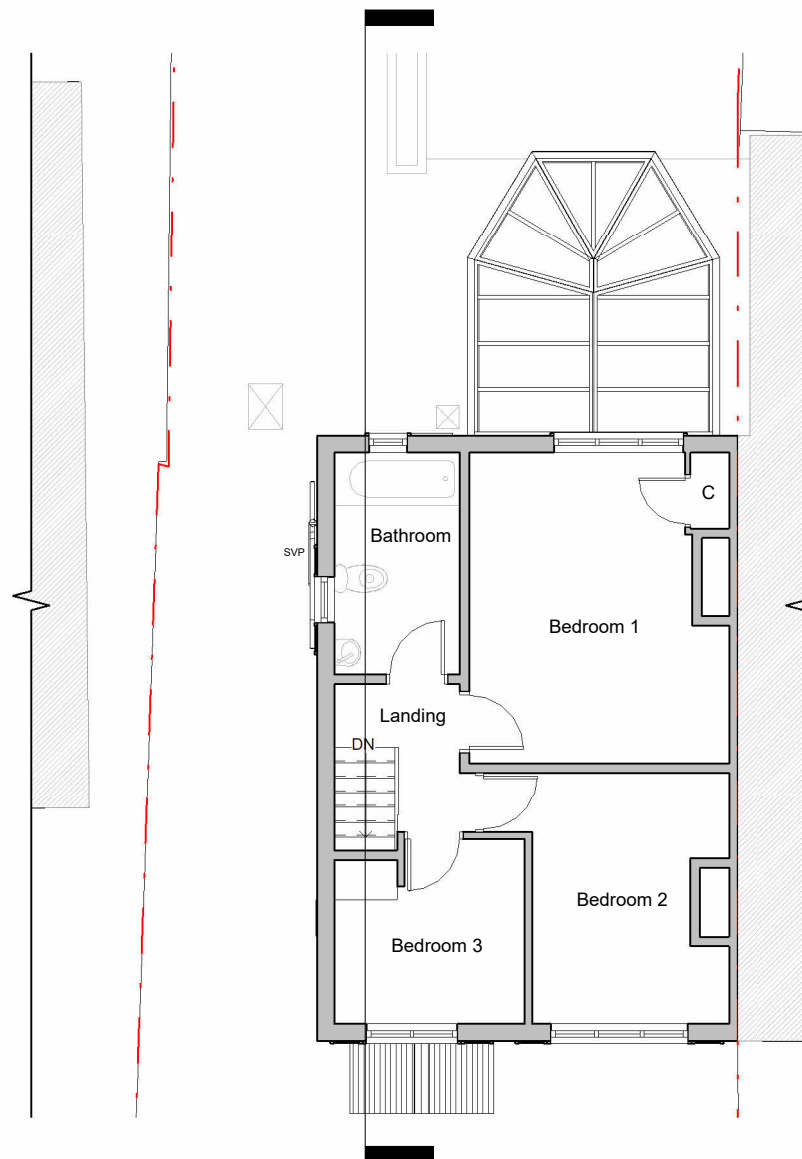

**First floor**  
1 : 100

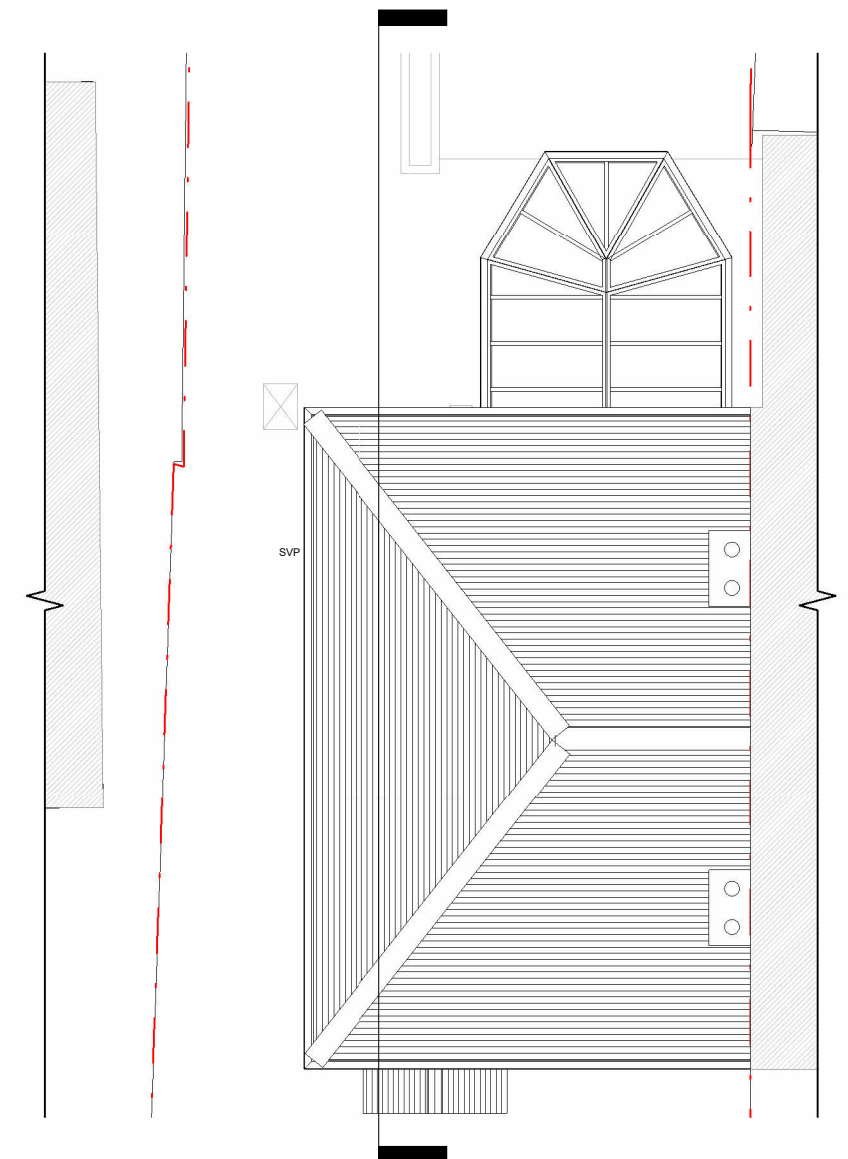

**Roof Plan**  
1 : 100

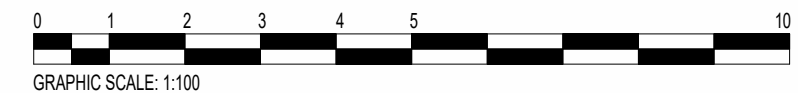

| No. | Description | Date |
|-----|-------------|------|
|     |             |      |
|     |             |      |
|     |             |      |
|     |             |      |
|     |             |      |