


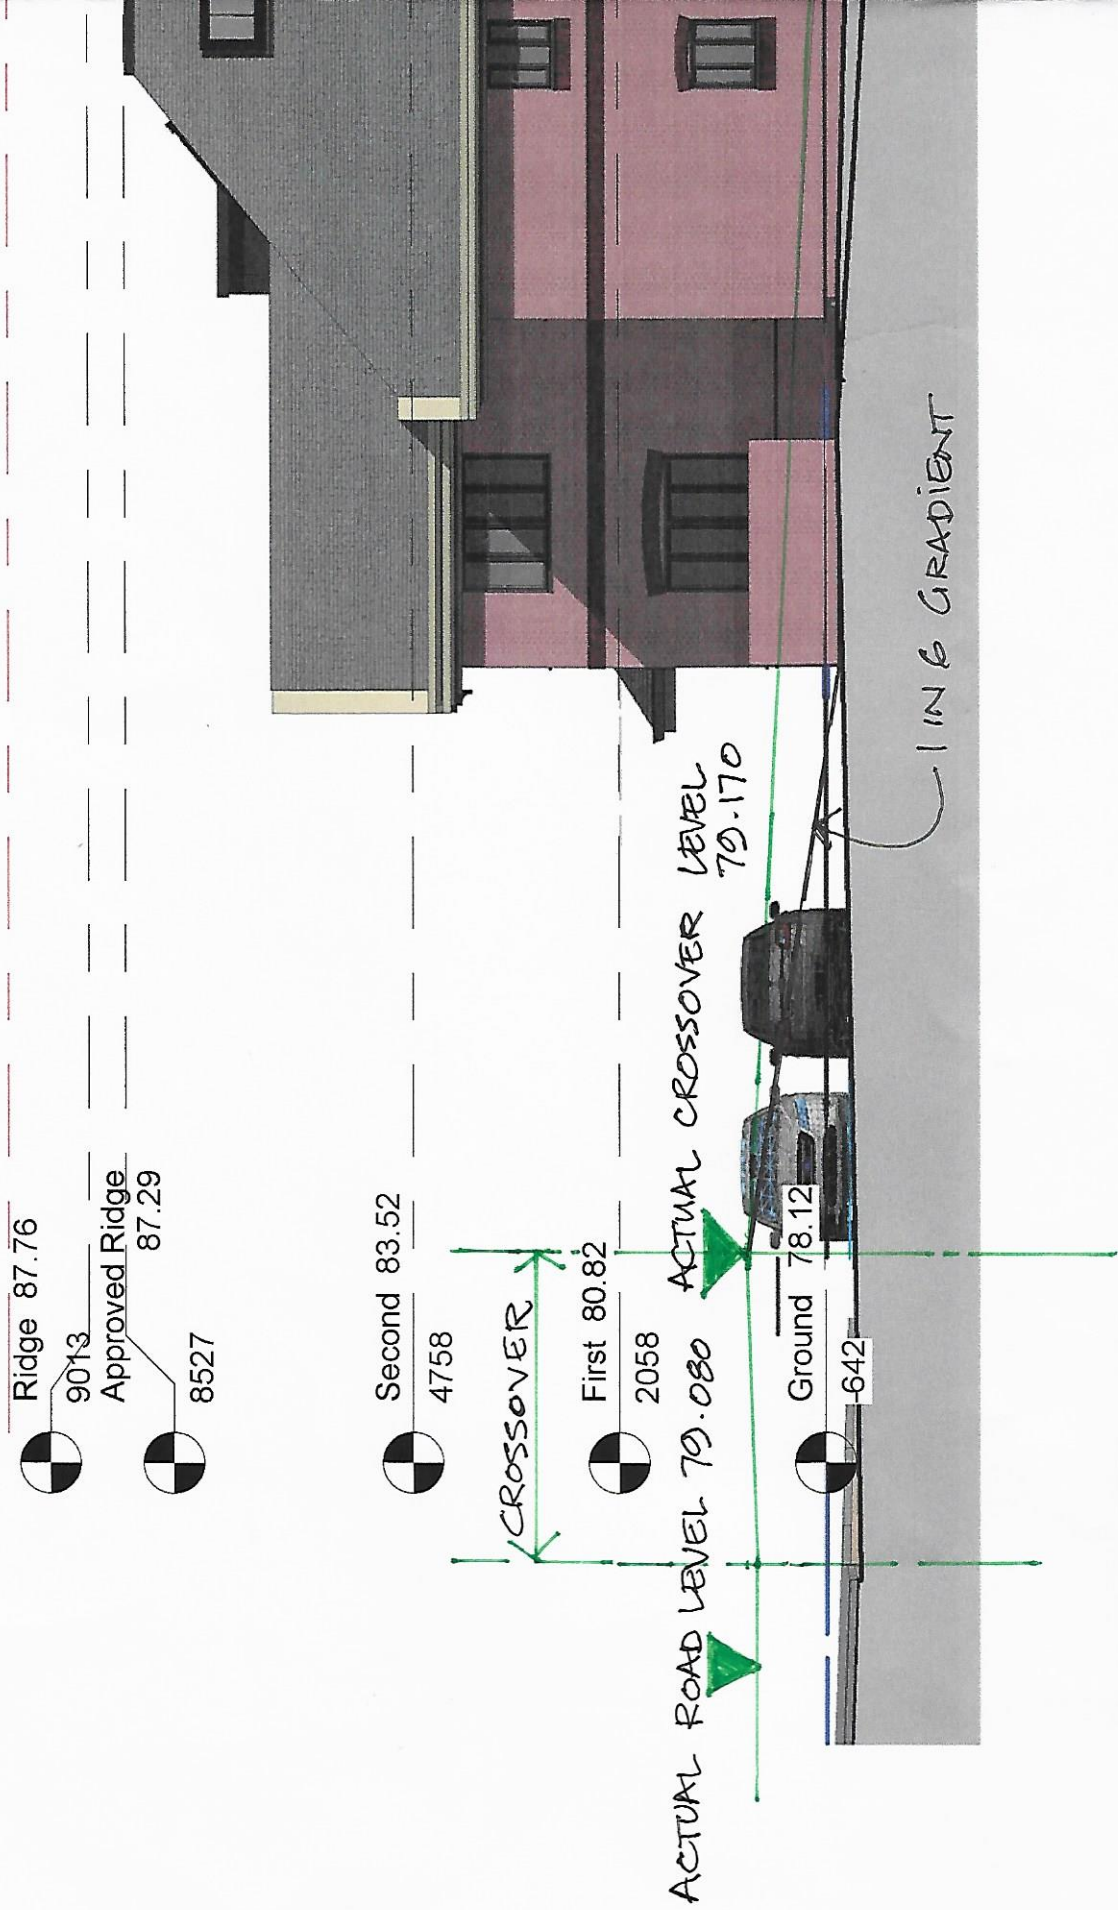

South Elevation

1. 100