




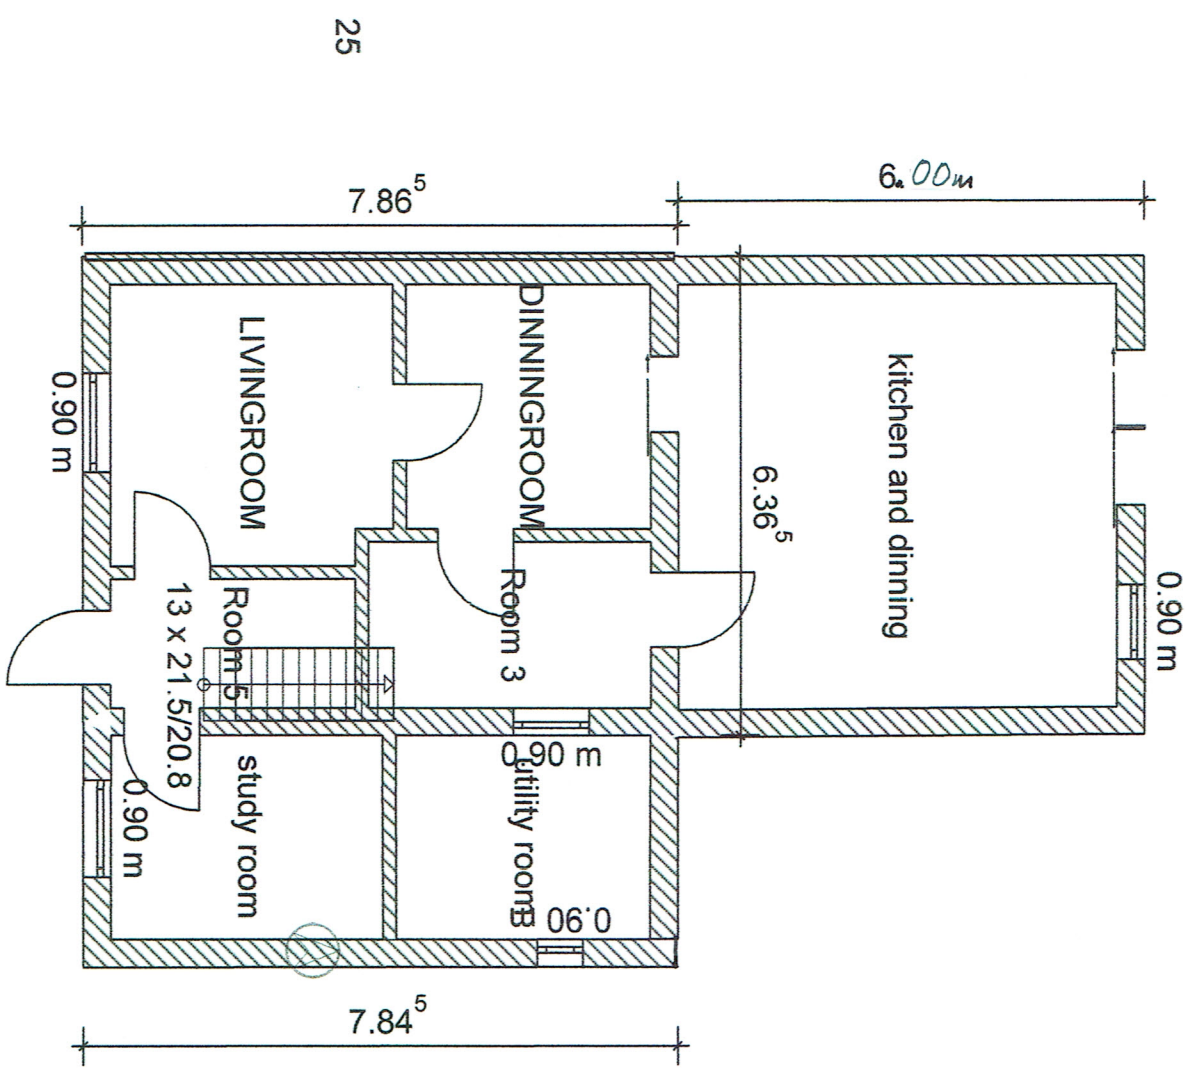

existing floor plan

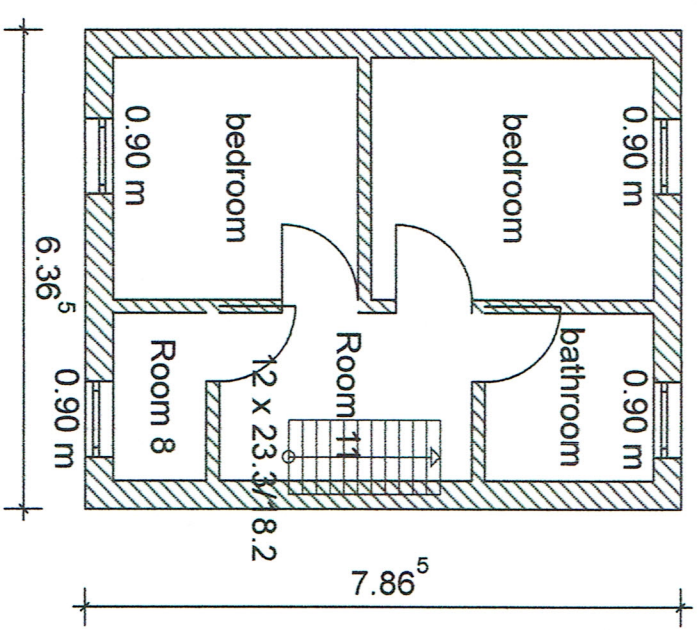

first floor plan

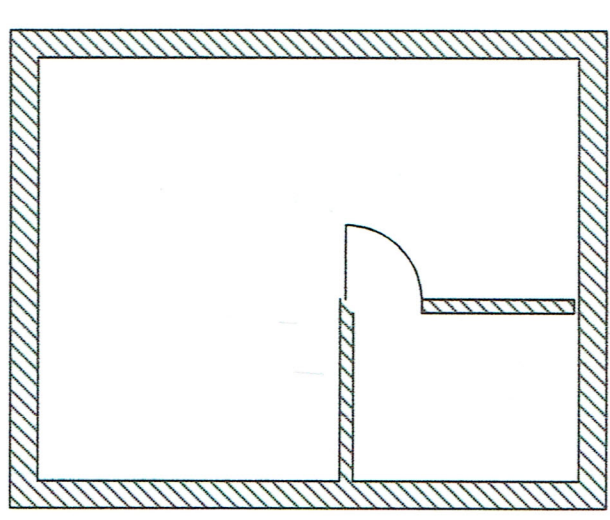

loft room

