



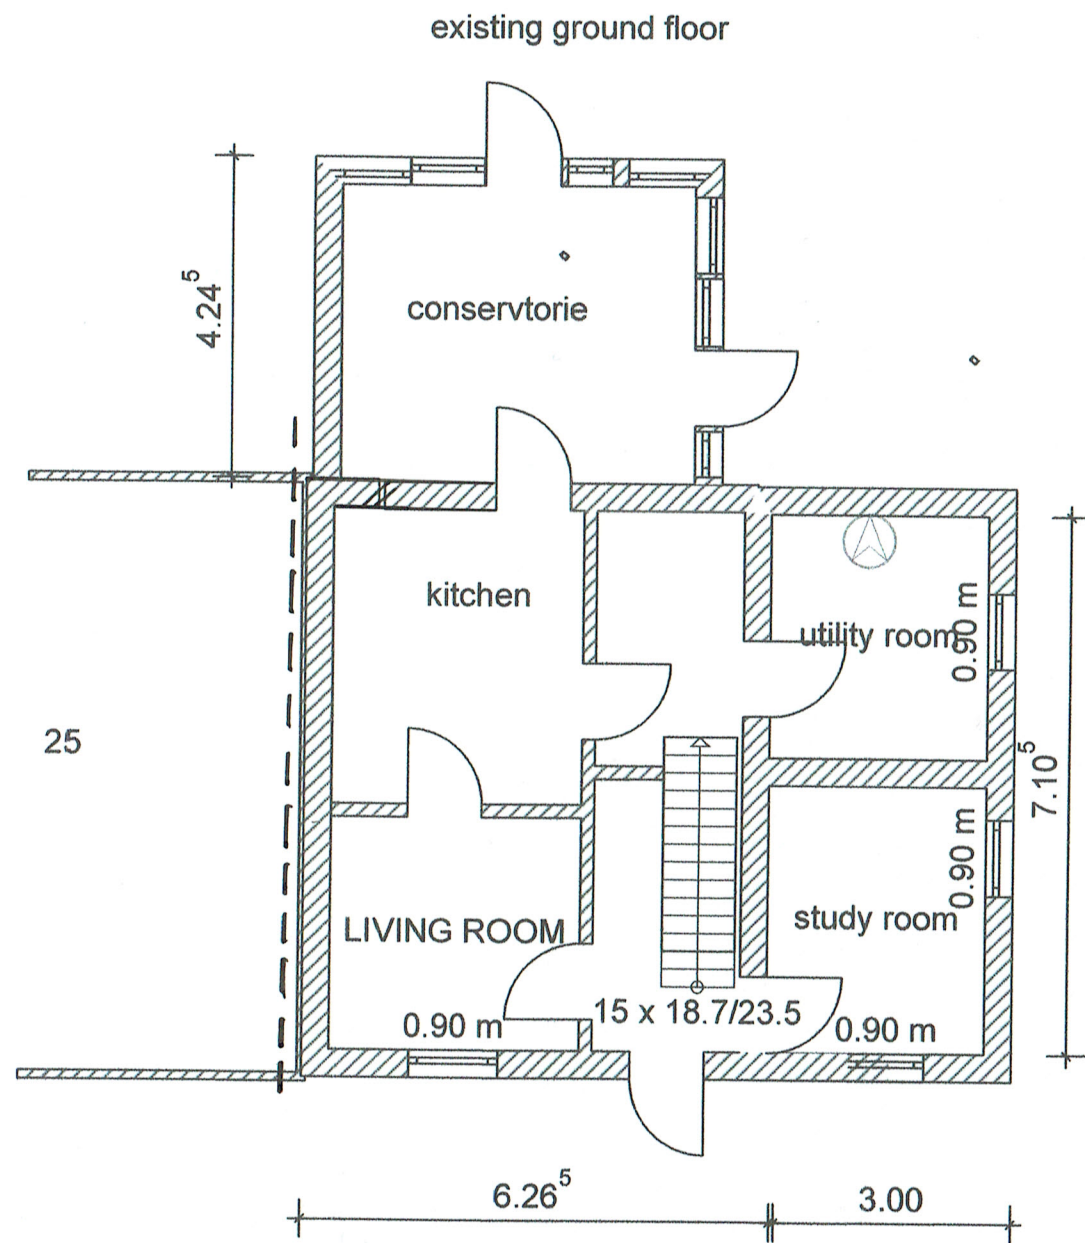


A3 1/100

ground floor plan

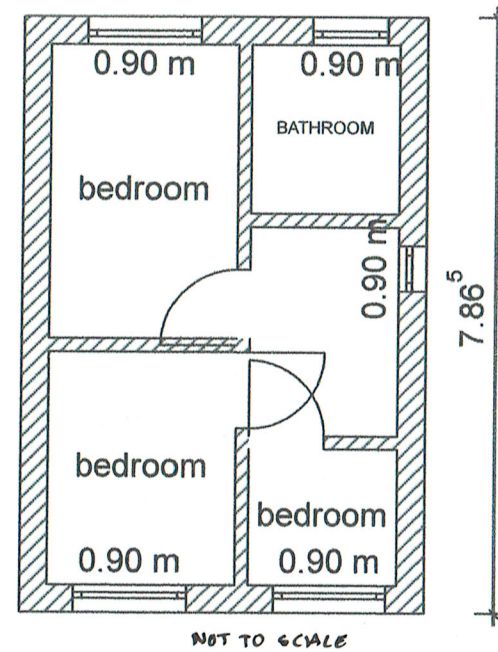

first floor plan

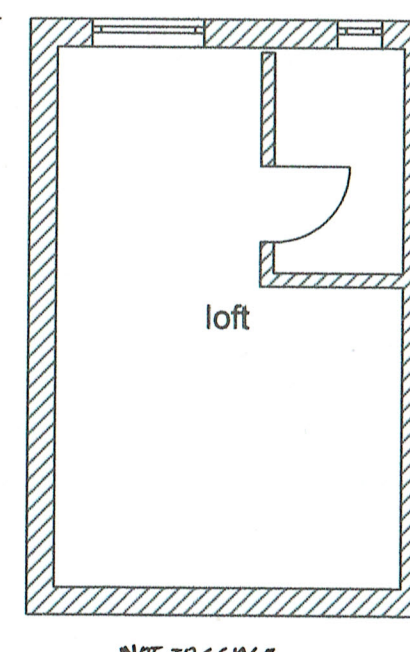

loft plan

27 lawrance rd hayes UB4 8QA

