




SITE LOCATION PLAN
AREA 2 HA
SCALE: 1:1250 on A4
CENTRE COORDINATES: 509514 , 180265

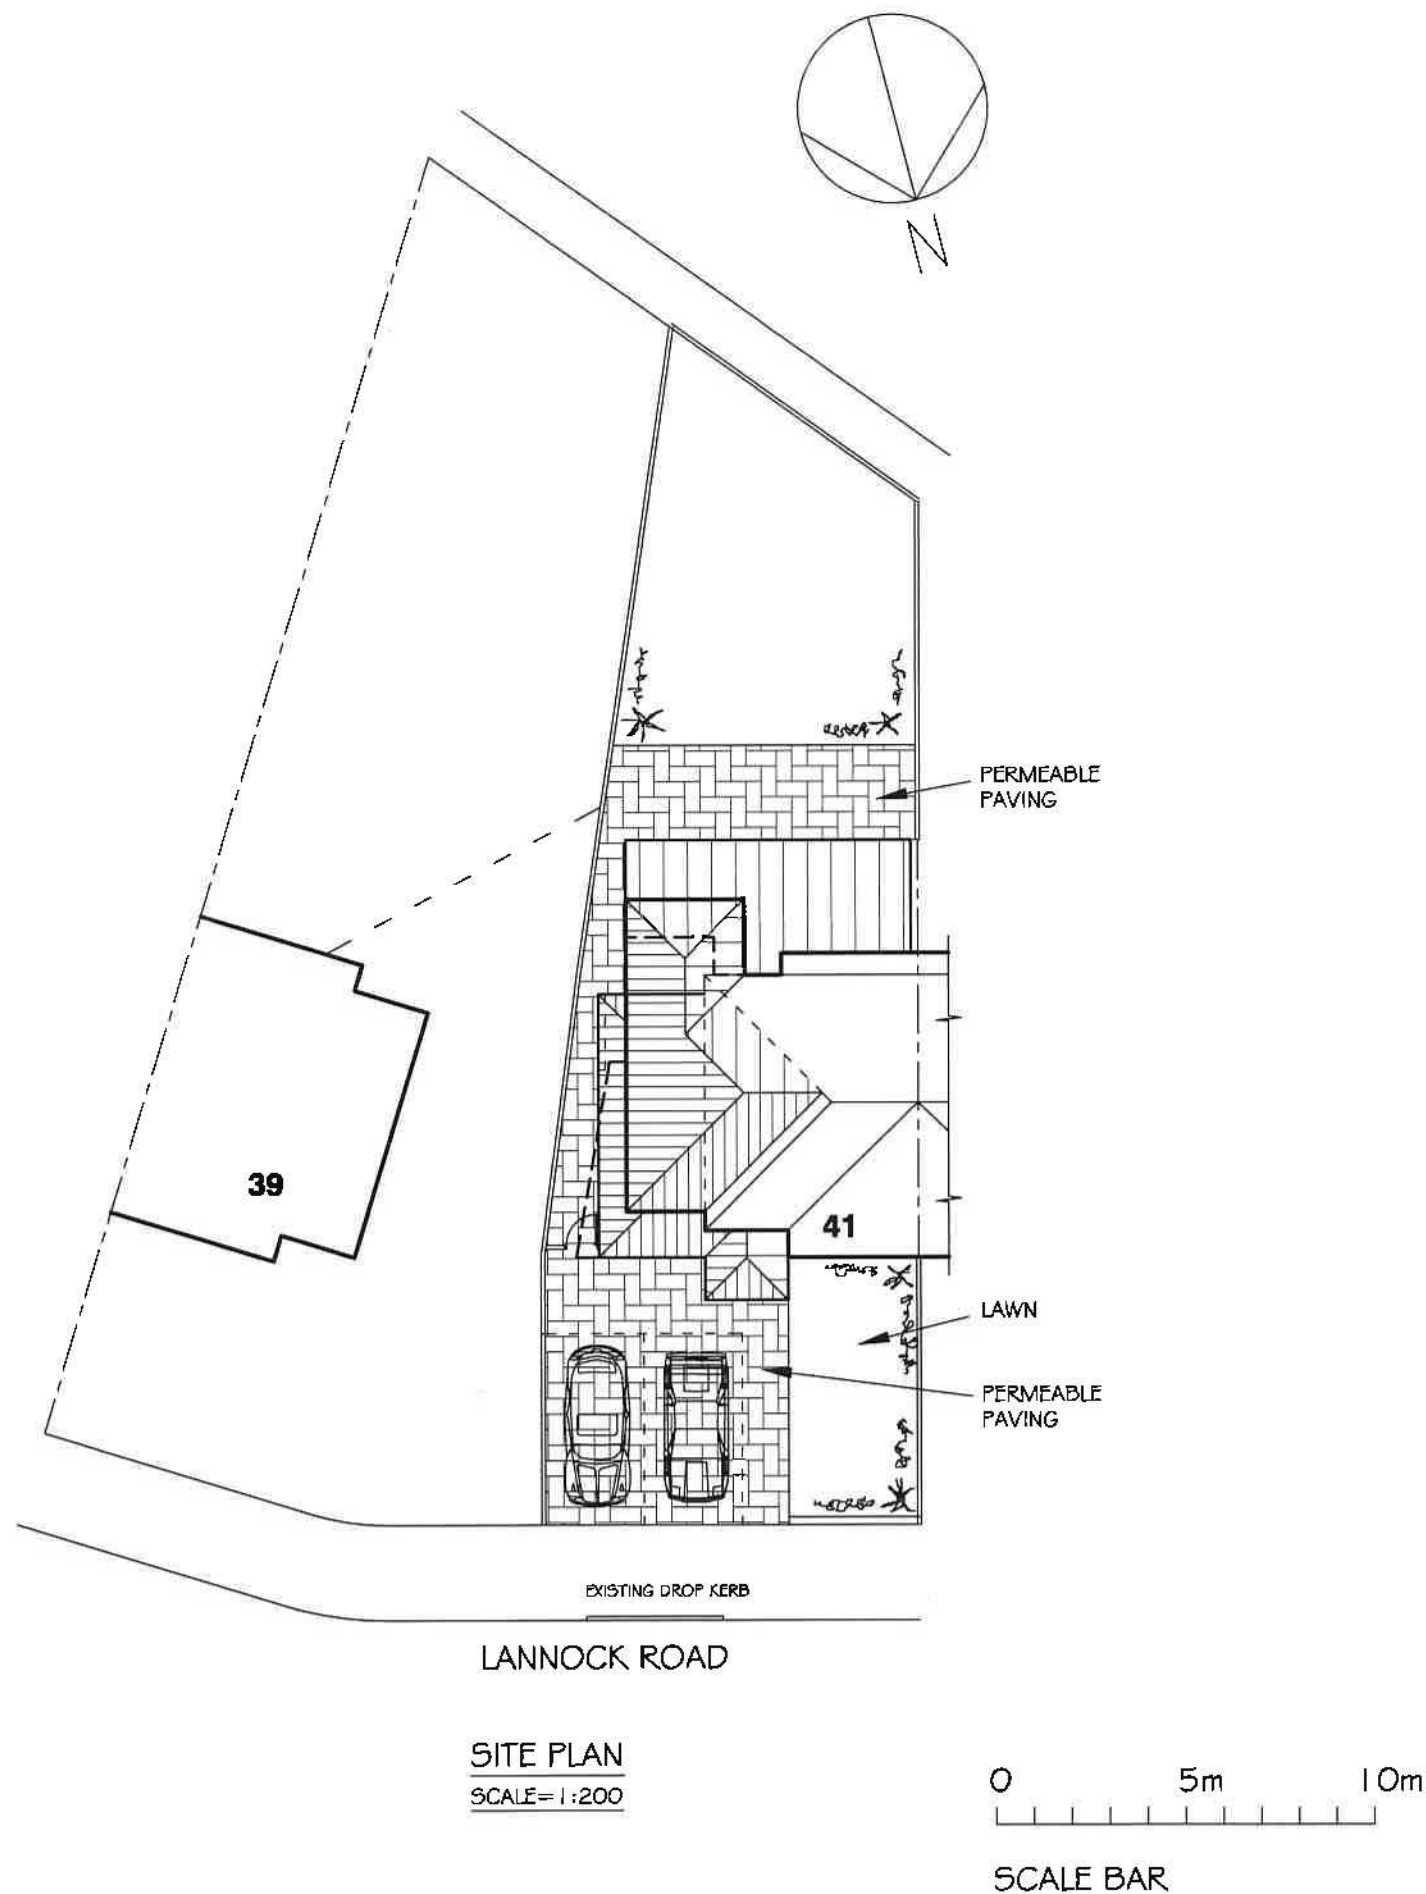


Supplied by Streetwise Maps Ltd
www.streetwise.net
Licence No: 100047474
11:07:55 14/06/2020


LOCATION PLAN
SCALE= 1:1250

0 50m
SCALE BAR


K A ARCHITECTURAL DRAWING SERVICES 141 LANGLEY ROAD, SLOUGH SL3 7DZ TEL/FAX 01753 541 824, MOBILE 07939213221			
Job	41 Lannock Road, Hayes Side and Rear Extension		Date Revisions
Client	Dr Ghulam Mustafa		
Drawing	Site and Location Plans		
Date	March 2020	Scale	As Shown (A3)
		Dep. No.	1765/1

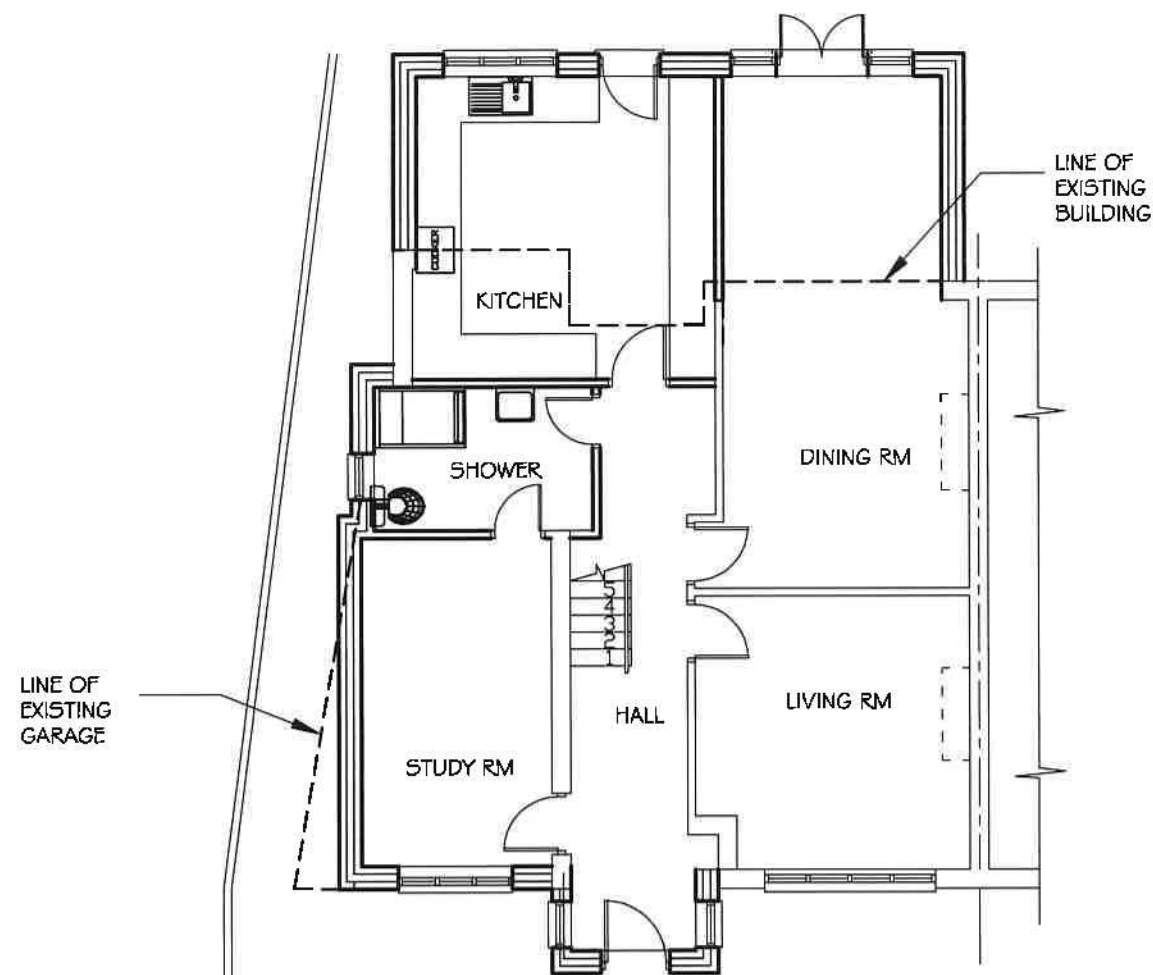


PROPOSED GROUND FLOOR PLAN
SCALE= 1:100

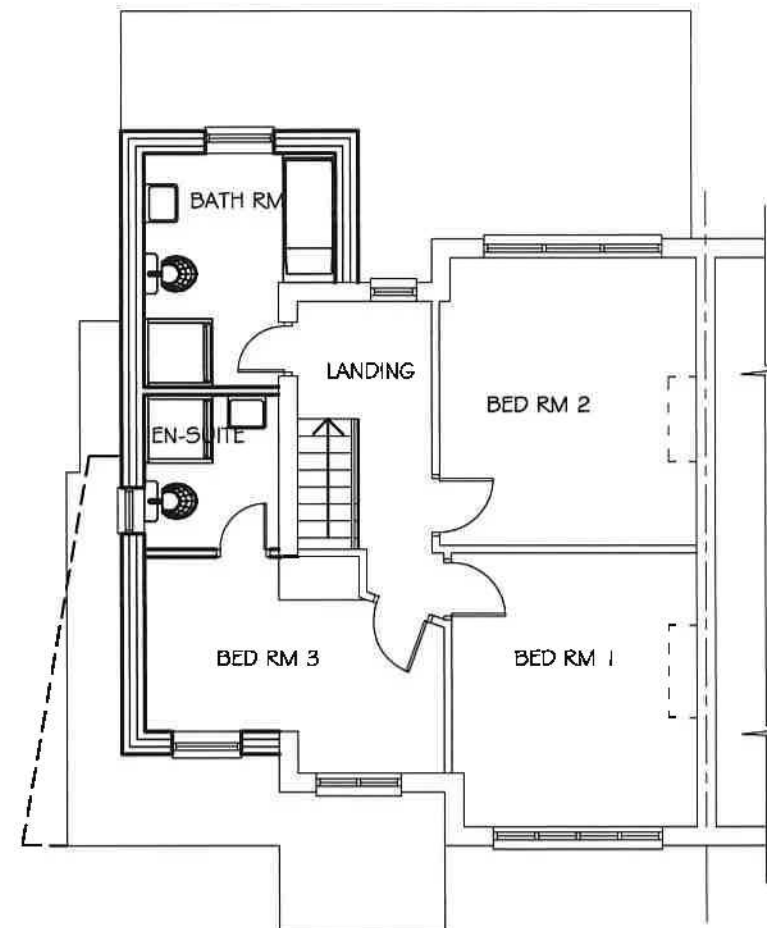

PROPOSED FIRST FLOOR PLAN
SCALE= 1:100

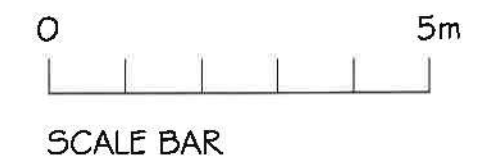


K A ARCHITECTURAL DRAWING SERVICES 141 LANGLEY ROAD, SLOUGH SL3 7DZ TEL/FAX 01753 541 824, MOBILE 07939213221			
Job	41 Lannock Road, Hayes Side and Rear Extension		Date Revisions
Client	Dr Ghulam Mustafa		
Drawing	Proposed Plans		
Date	March 2020	Scale	As Shown (A3)
		Proj. No.	1765/2

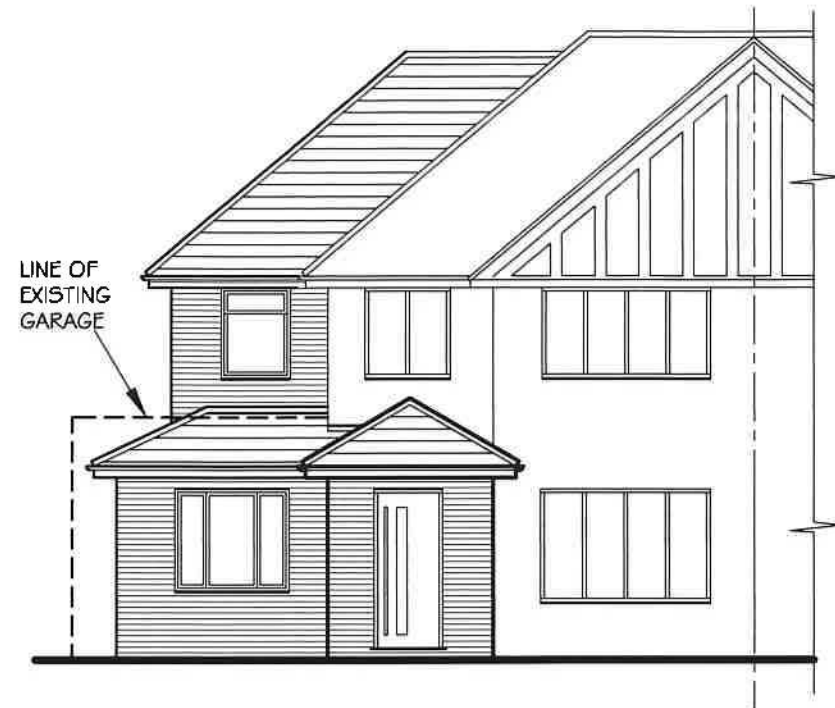

PROPOSED FRONT ELEVATION
SCALE= 1:100




PROPOSED REAR ELEVATION
SCALE= 1:100

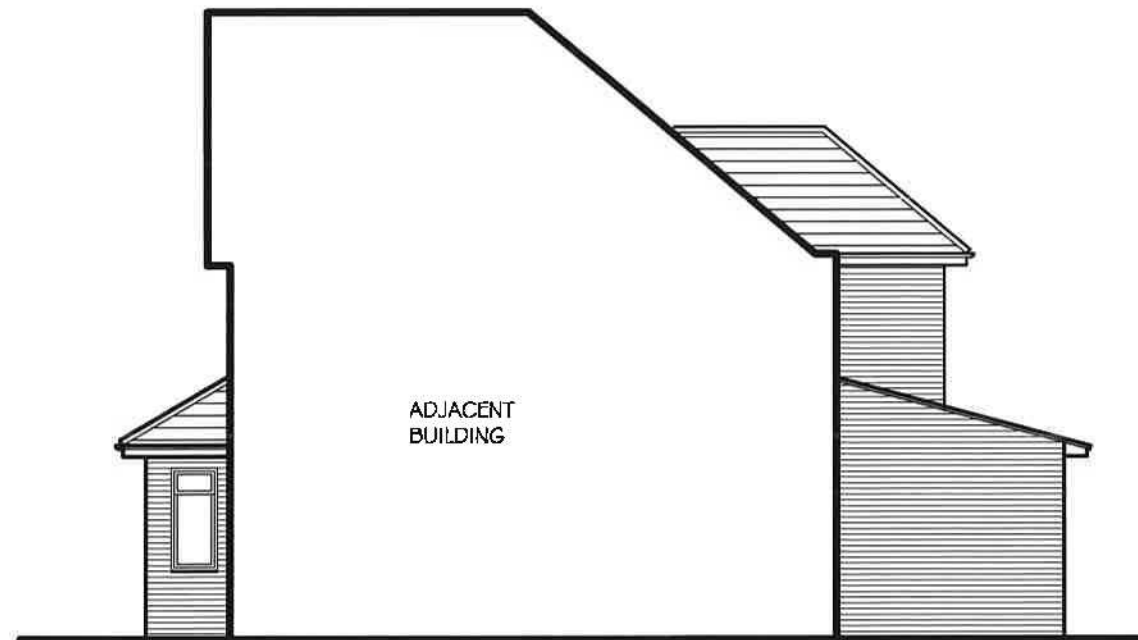

PROPOSED SIDE ELEVATION
SCALE= 1:100




SCALE BAR

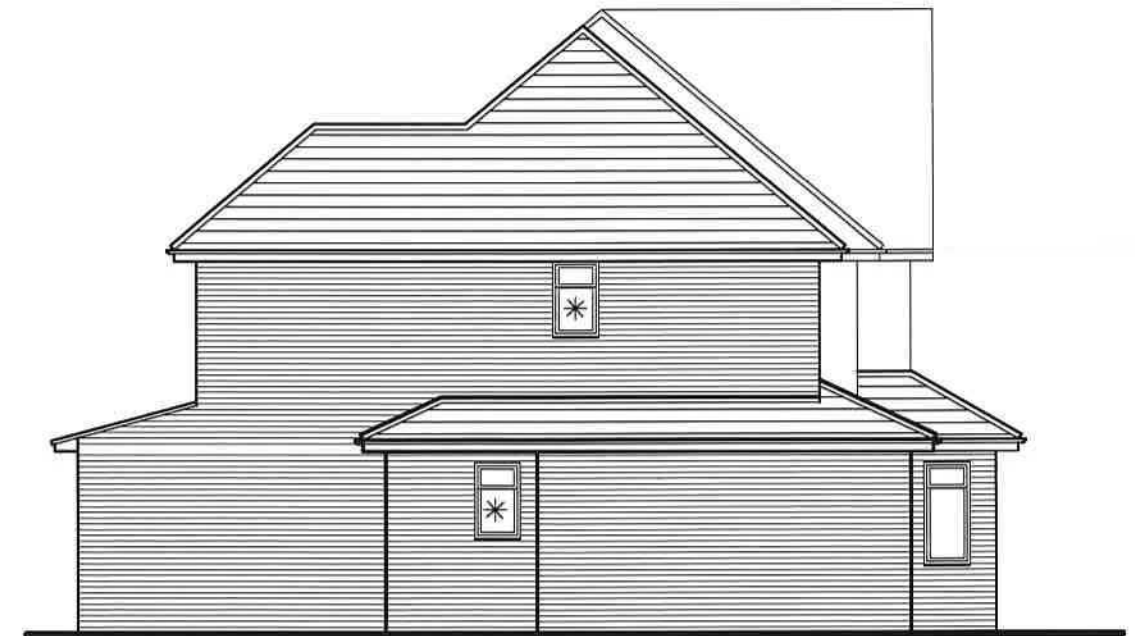

PROPOSED SIDE ELEVATION
SCALE= 1:100

* OBSCURED GLASS


K A ARCHITECTURAL DRAWING SERVICES			
141 LANGLEY ROAD, SLOUGH SL3 7DZ			
TEL/FAX 01753 541 824, MOBILE 07939213221			
Job	41 Lannock Road, Hayes		Revise
	Side and Rear Extension		
Client	Dr Ghulam Mustafa		
Drawing	Proposed Elevations		
Date	March 2020	Scale	As Shown (A3)
		Dep. No.	1765/3

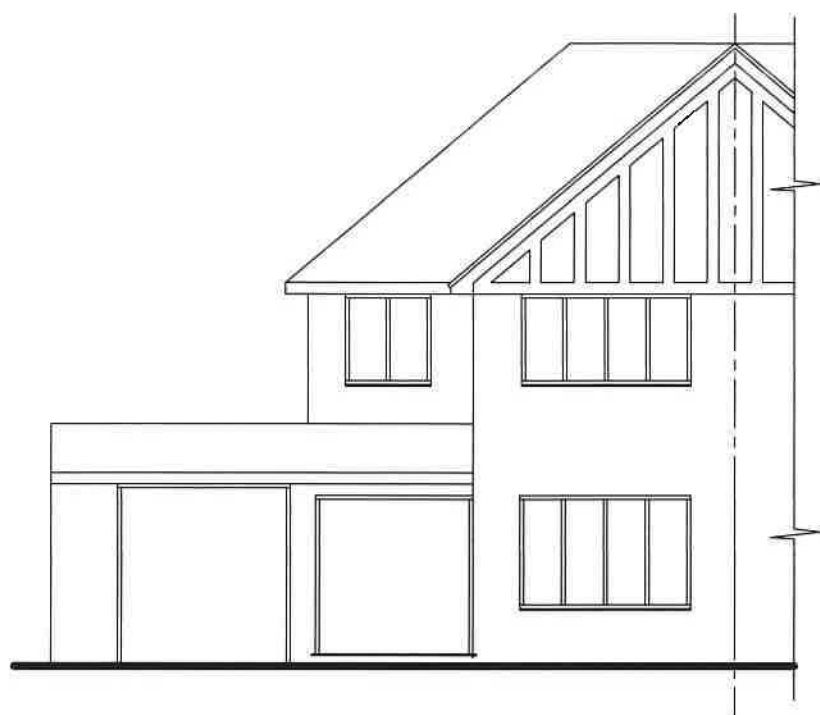


EXISTING FRONT ELEVATION
SCALE= 1:100




EXISTING REAR ELEVATION
SCALE= 1:100

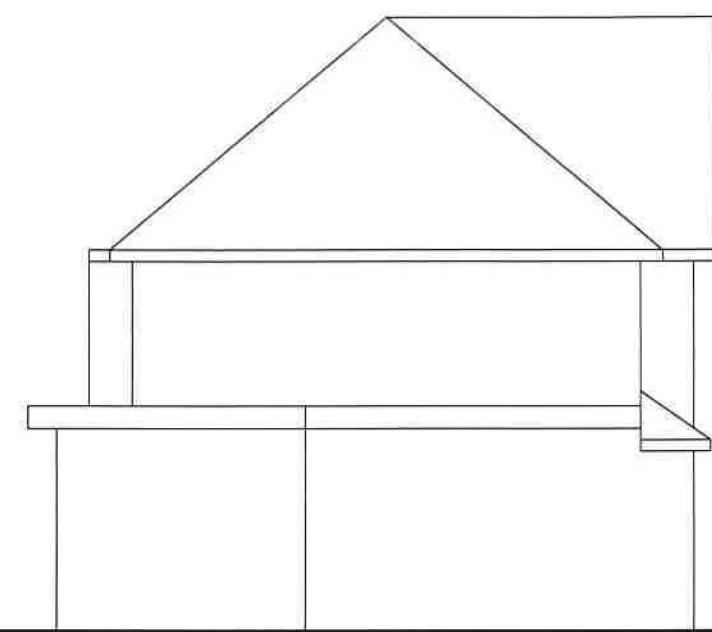


EXISTING SIDE ELEVATION
SCALE= 1:100

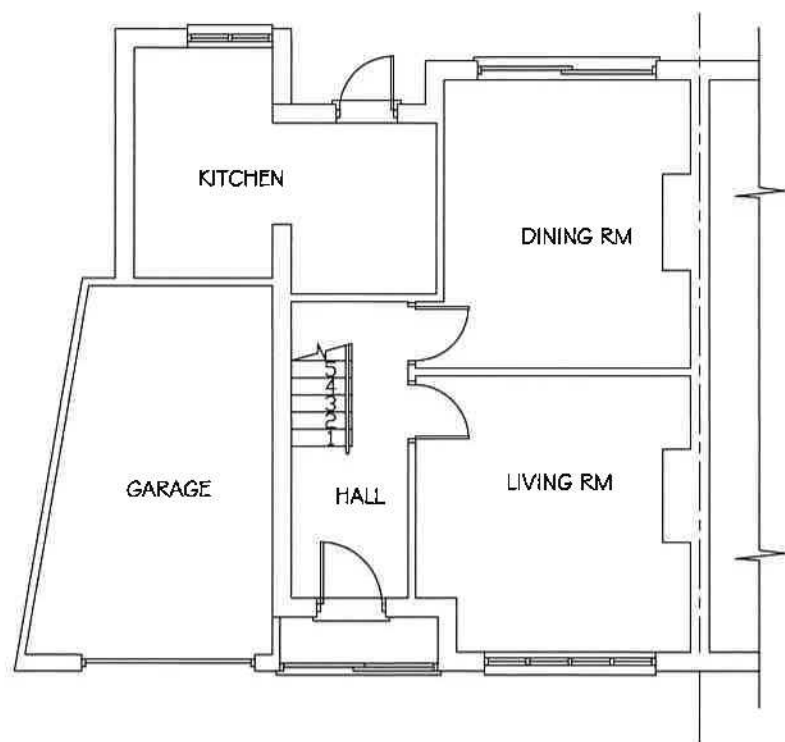

EXISTING GROUND FLOOR PLAN
SCALE= 1:100

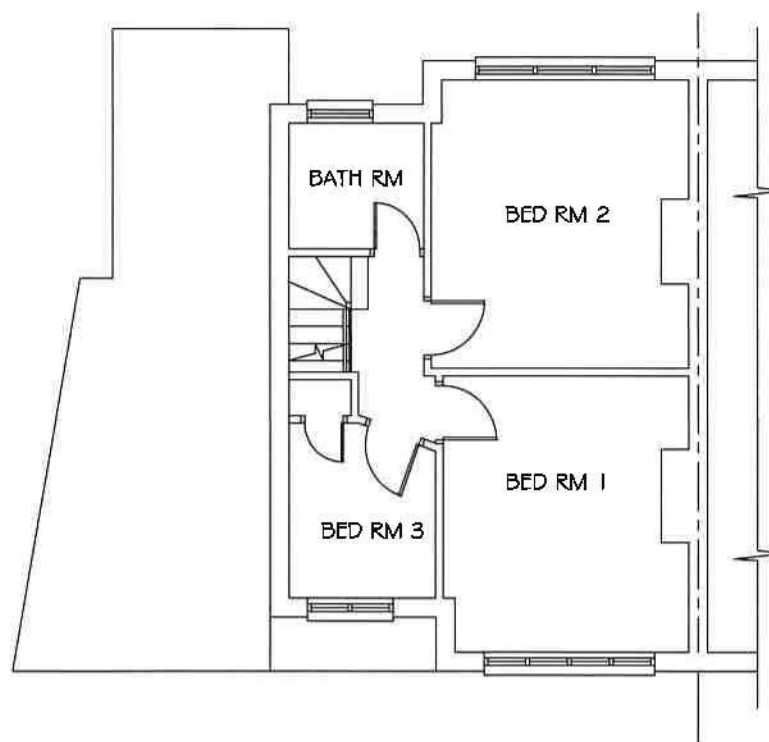

EXISTING FIRST FLOOR PLAN
SCALE= 1:100

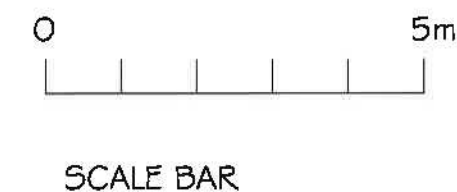

K A ARCHITECTURAL DRAWING SERVICES 141 LANGLEY ROAD, SLOUGH SL3 7DZ TEL/FAX 01753 541 824, MOBILE 07939213221			
Job	41 Lannock Road, Hayes Side and Rear Extension		Date
Client	Dr Ghulam Mustafa		Revisions
Drawing	Existing Plans and Elevations		
Date	March 2020	Scale	As Shown (A3)
		Dep. No.	1765/4