


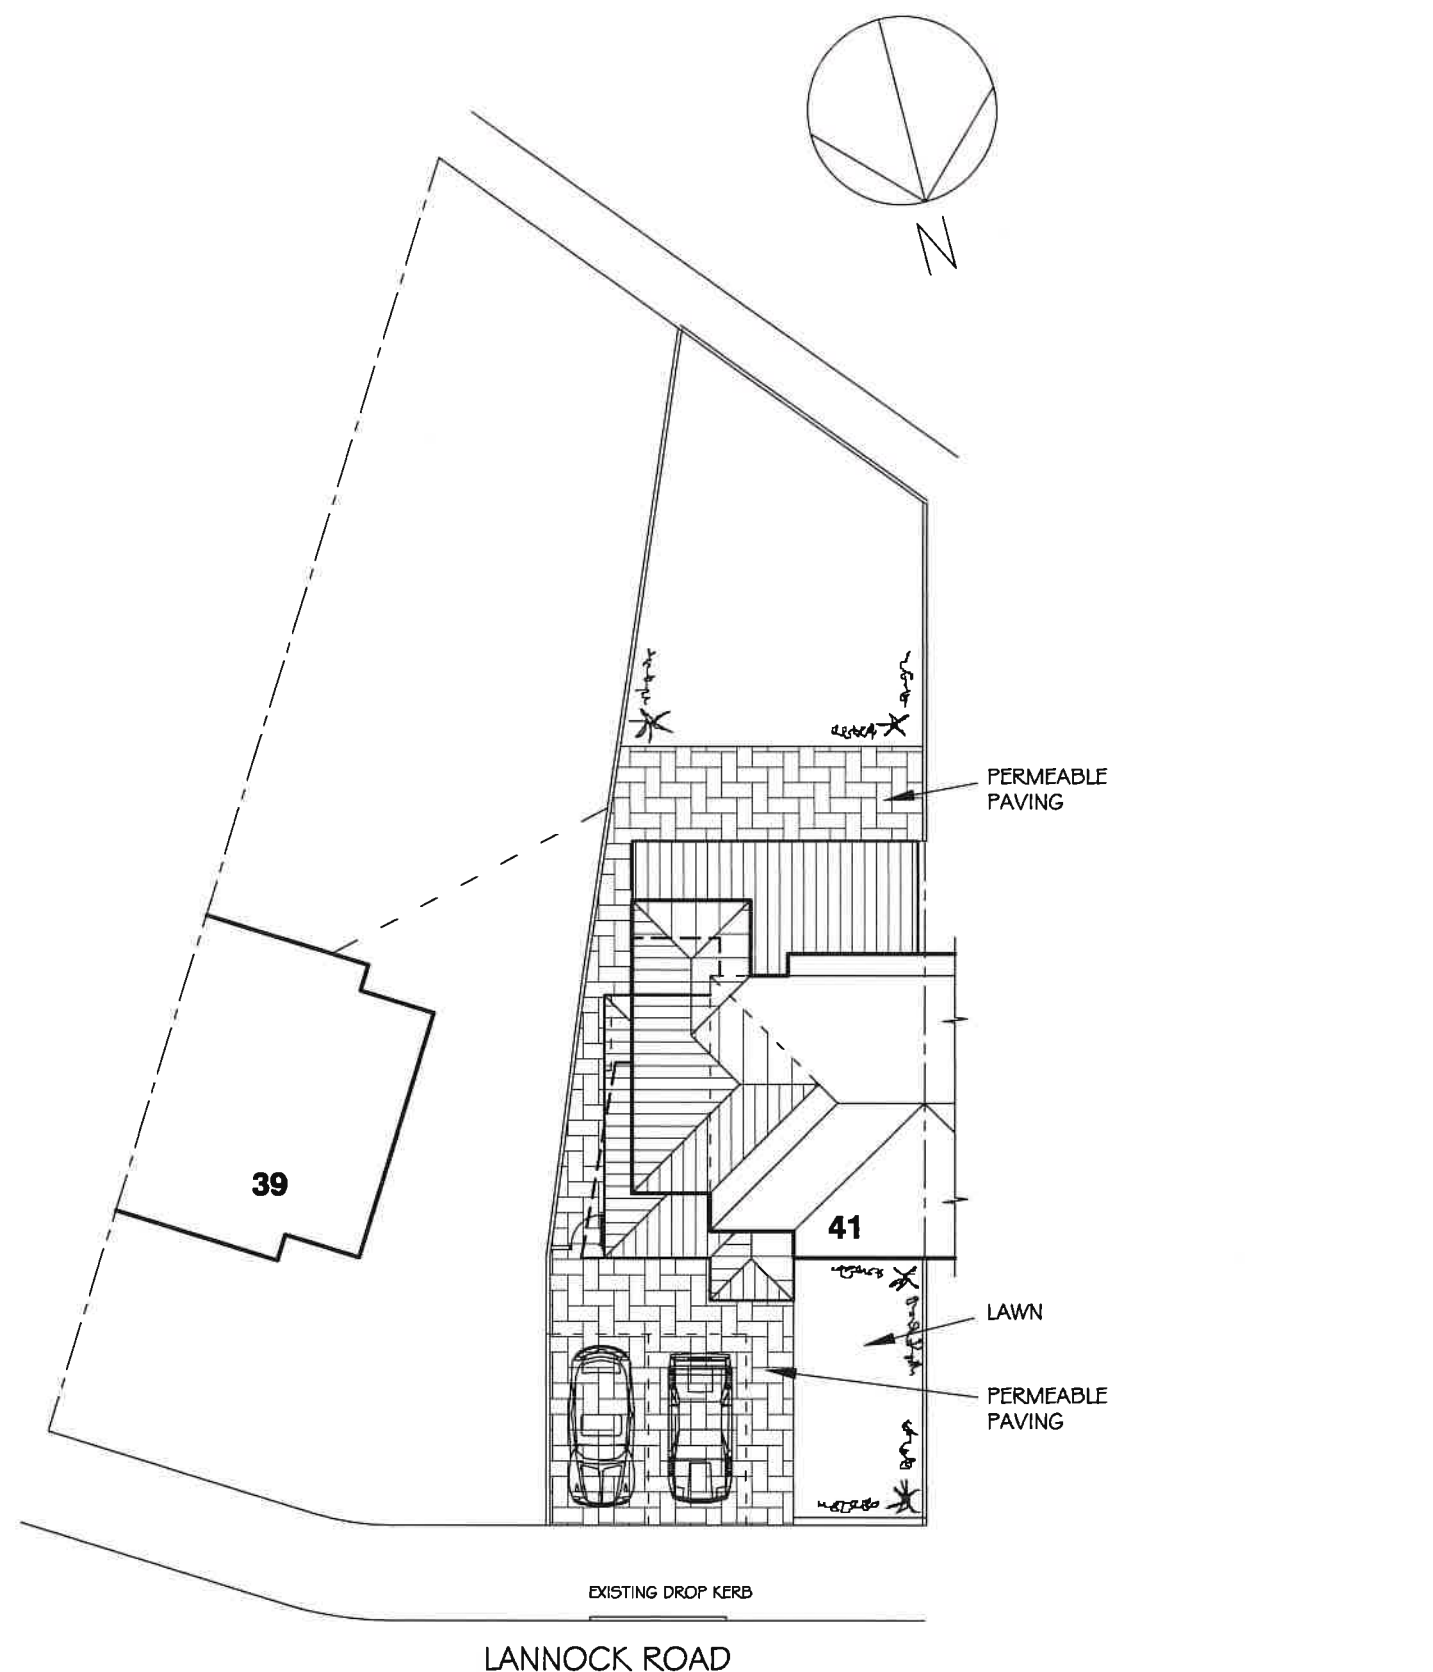

SITE PLAN
SCALE=1:200



SCALE BAR

SITE LOCATION PLAN
AREA 2 HA
SCALE: 1:1250 on A4
CENTRE COORDINATES: 509514 , 180265




Supplied by Streetwise Maps Ltd
www.streetwise.net
Licence No: 100047474
11:07:55 14/06/2020

LOCATION PLAN
SCALE=1:1250




SCALE BAR

K A ARCHITECTURAL DRAWING SERVICES 141 LANGLEY ROAD, SLOUGH SL3 7DZ TEL/FAX 01753 541 824, MOBILE 07939213221			
Job	41 Lannock Road, Hayes Side and Rear Extension		Date 4/8/20
Client	Dr Ghulam Mustafa		Revisions SITE PLAN REVISED
Drawing	Site and Location Plans		
Date	March 2020	Scale	As Shown (A3)
		Eng. No.	1765/1A

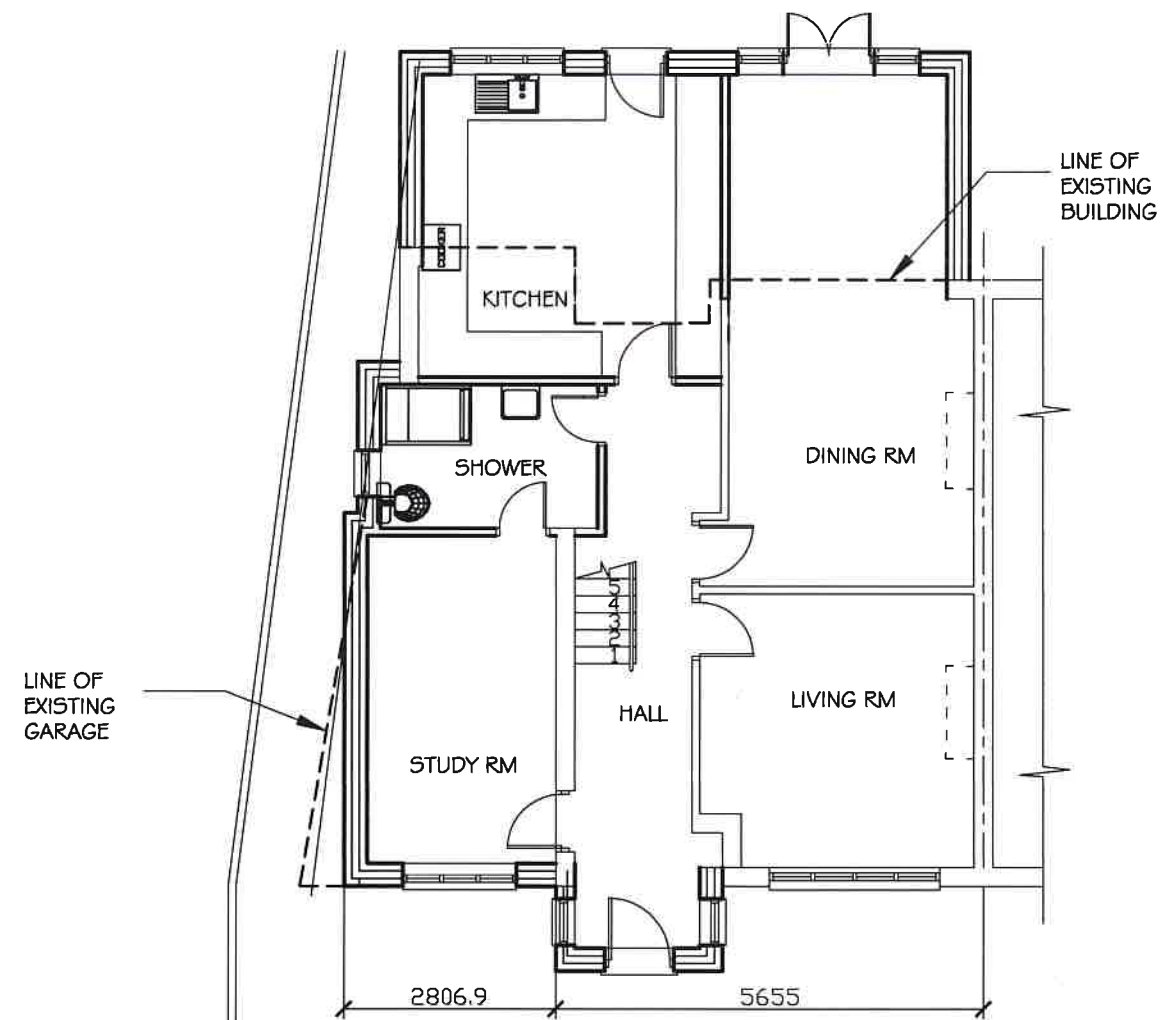


PROPOSED GROUND FLOOR PLAN
SCALE= 1:100

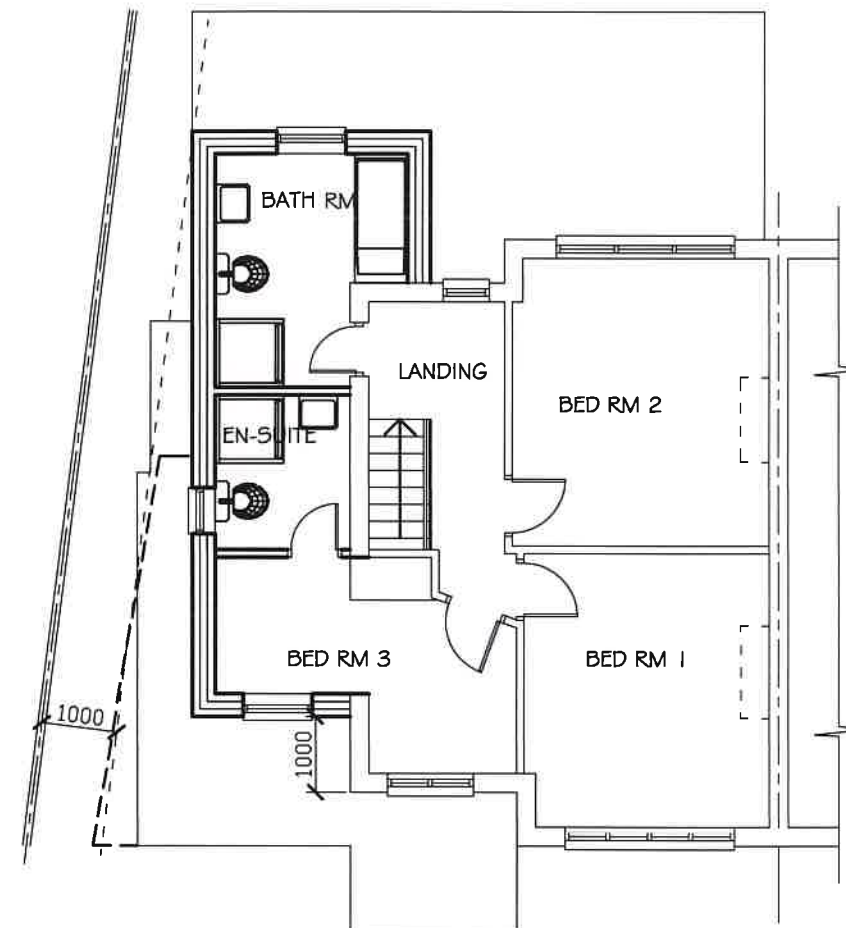

PROPOSED FIRST FLOOR PLAN
SCALE= 1:100




K A ARCHITECTURAL DRAWING SERVICES 141 LANGLEY ROAD, SLOUGH SL3 7DZ TEL/FAX 01753 541 824, MOBILE 07939213221			
Job	41 Lannock Road, Hayes Side and Rear Extension		Date Revisions 4/8/20 FIRST FLOOR REVISED
Client	Dr Ghulam Mustafa		
Drawing	Proposed Plans		
Date	March 2020	Scale	As Shown (A3)
		Dep. No.	1765/2A

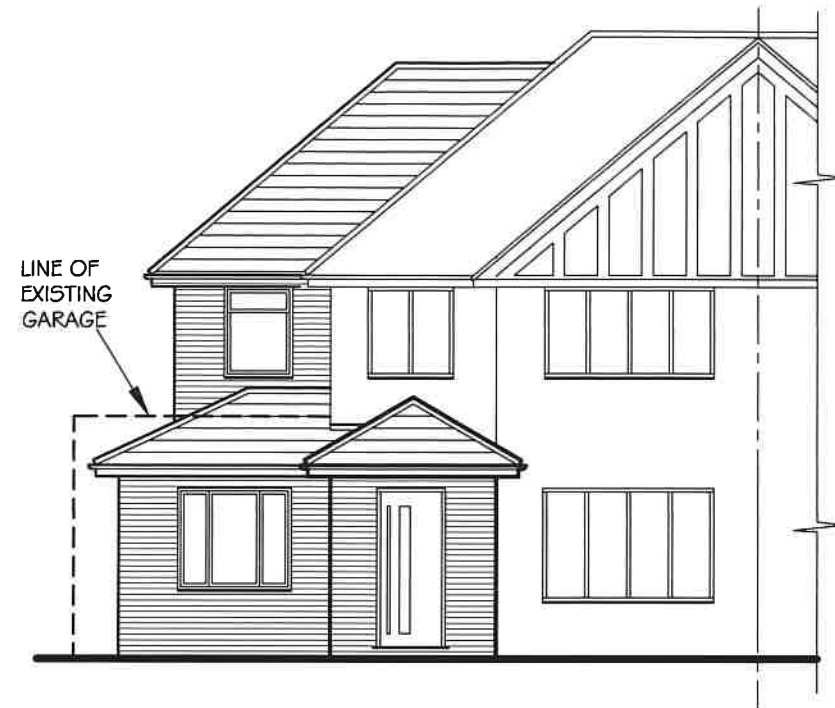


PROPOSED FRONT ELEVATION
SCALE= 1:100



PROPOSED REAR ELEVATION
SCALE= 1:100

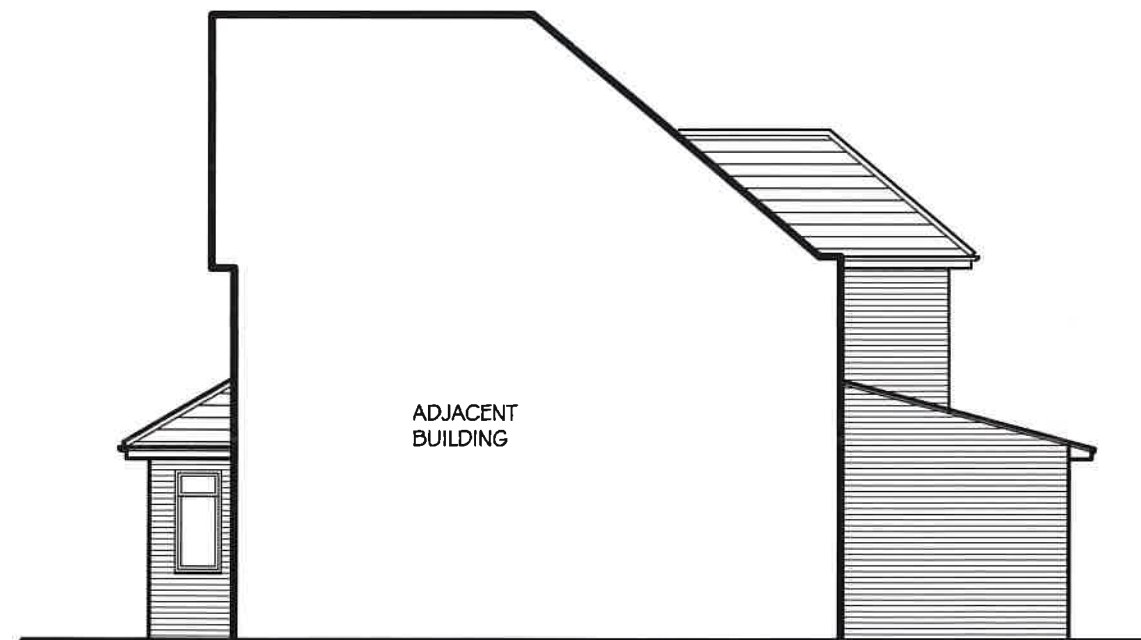

PROPOSED SIDE ELEVATION
SCALE= 1:100

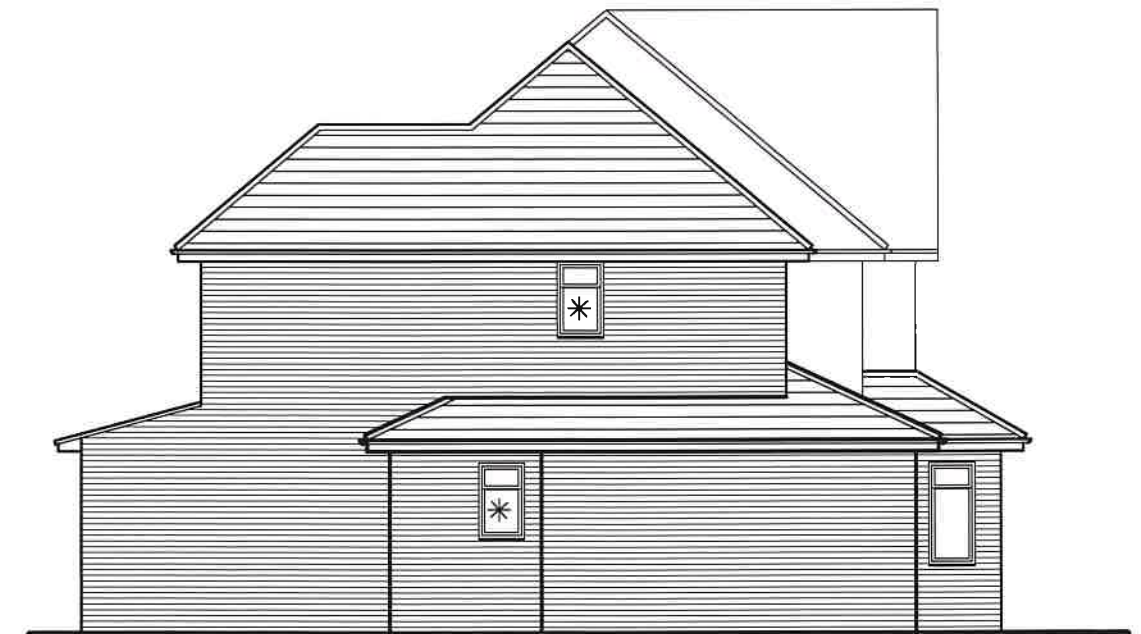

PROPOSED SIDE ELEVATION
SCALE= 1:100

* OBSCURED GLASS

K A ARCHITECTURAL DRAWING SERVICES 141 LANGLEY ROAD, SLOUGH SL3 7DZ TEL/FAX 01753 541 824, MOBILE 07939213221			
Job	41 Lannock Road, Hayes Side and Rear Extension		Date Revisions 4/8/20 ELEVATIONS REVISED
Client	Dr Ghulam Mustafa		
Drawing	Proposed Elevations		
Date	March 2020	Scale	As Shown (A3)
Dep. No.	1765/3A		