





SITE LOCATION PLAN
AREA 2 HA
SCALE: 1:1250 on A4
CENTRE COORDINATES: 509514 , 180265

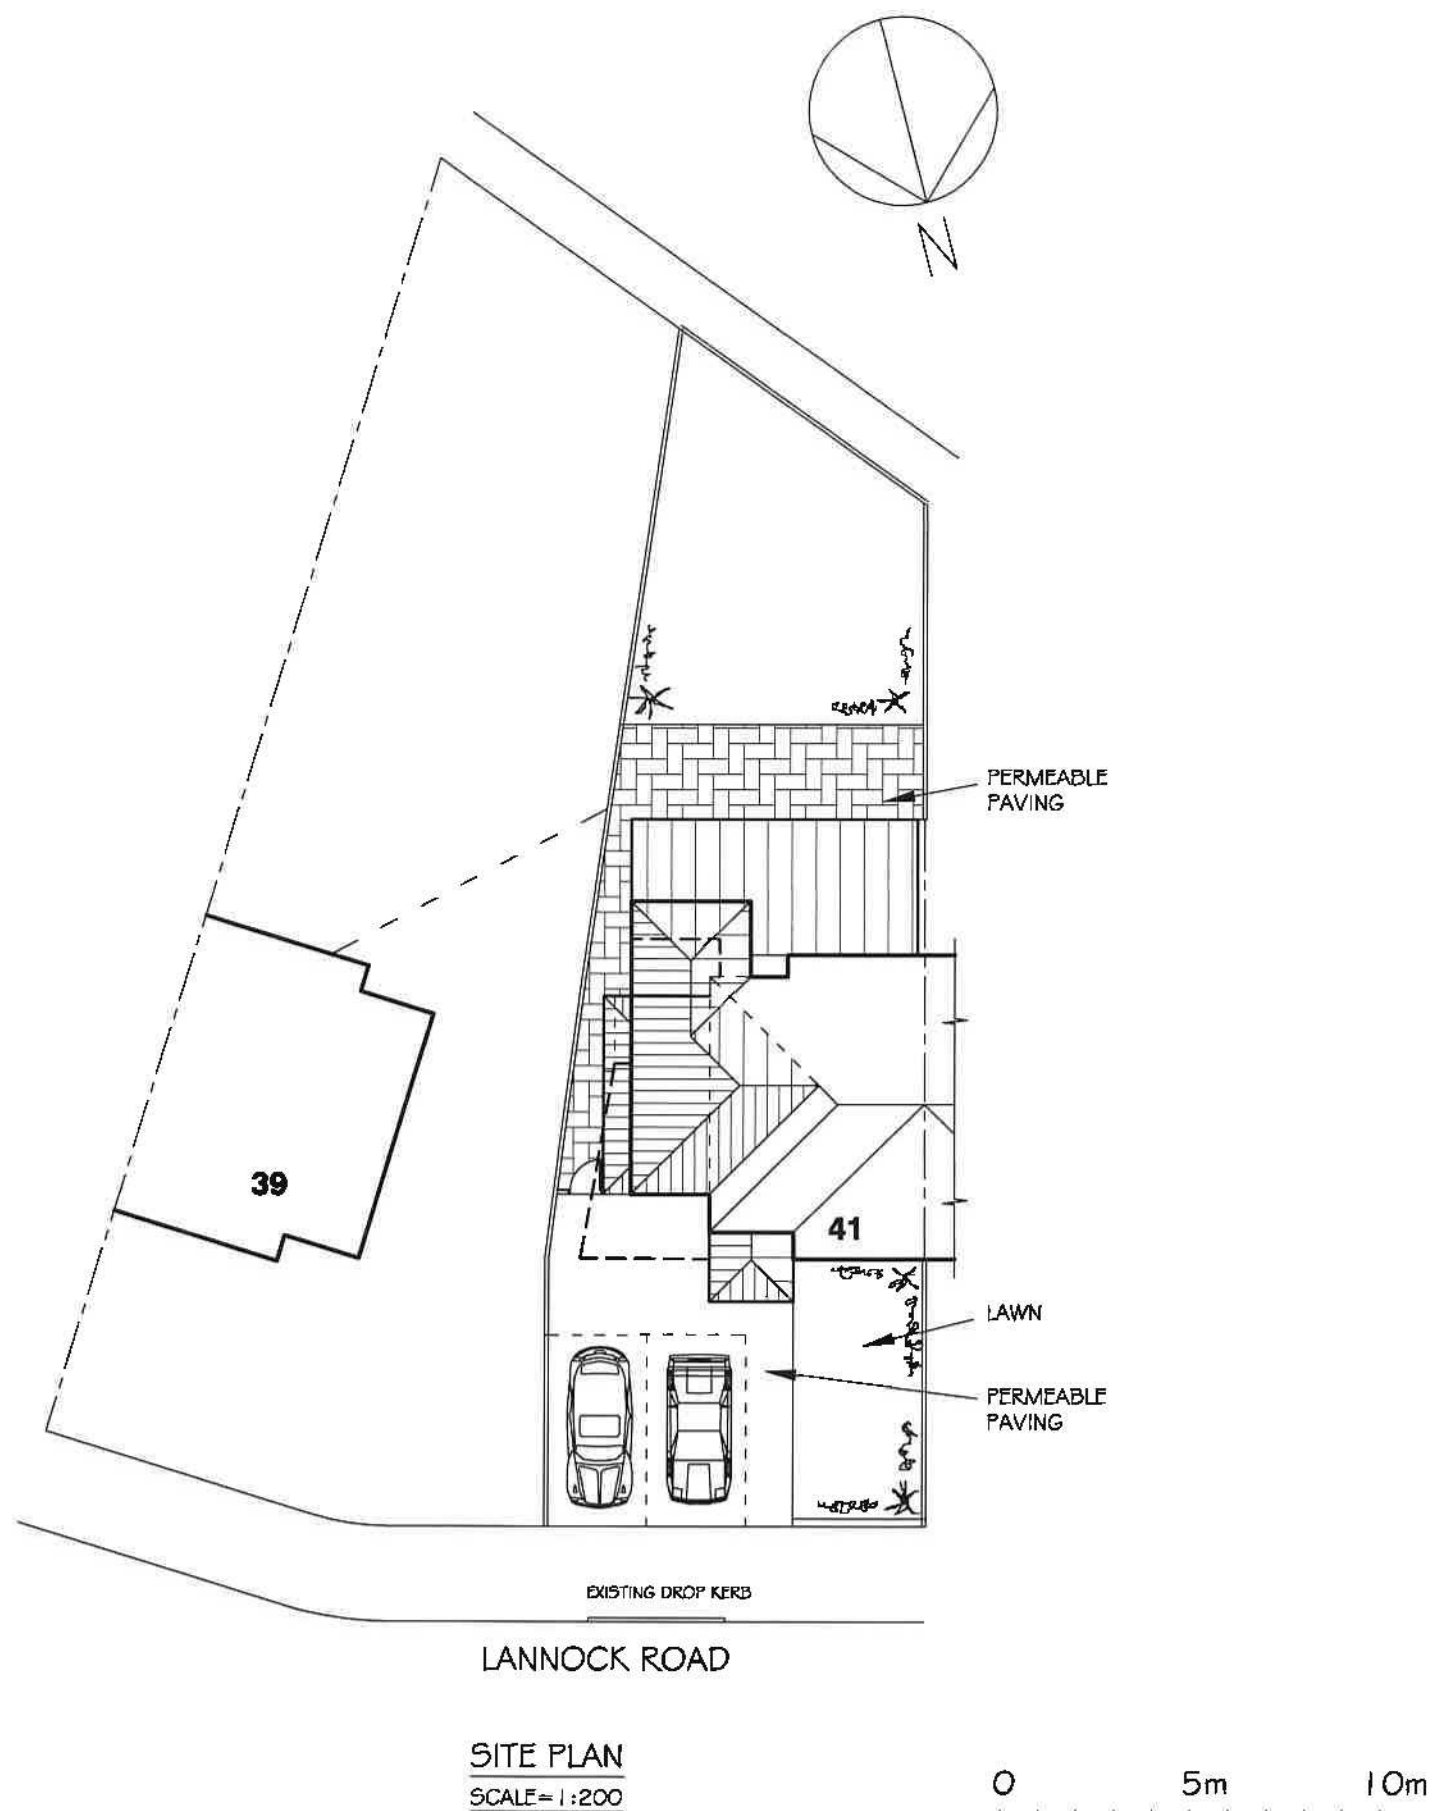


Supplied by Streetwise Maps Ltd
www.streetwise.net
Licence No: 100047474
11:07:55 14/06/2020

K A ARCHITECTURAL DRAWING SERVICES 141 LANGLEY ROAD, SLOUGH SL3 7DZ TEL/FAX 01753 541 824, MOBILE 07939213221			
Job	41 Lannock Road, Hayes Side and Rear Extension		Rev No. 1765/1B
Client	Dr Ghulam Mustafa		Rev No. 1765/1B
Drawing	Site and Location Plans		Rev No. 1765/1B
Date	March 2020	Scale	As Shown (A3)
Rev No.	1765/1B	Rev No.	1765/1B
Rev No.	1765/1B	Rev No.	1765/1B
Rev No.	1765/1B	Rev No.	1765/1B

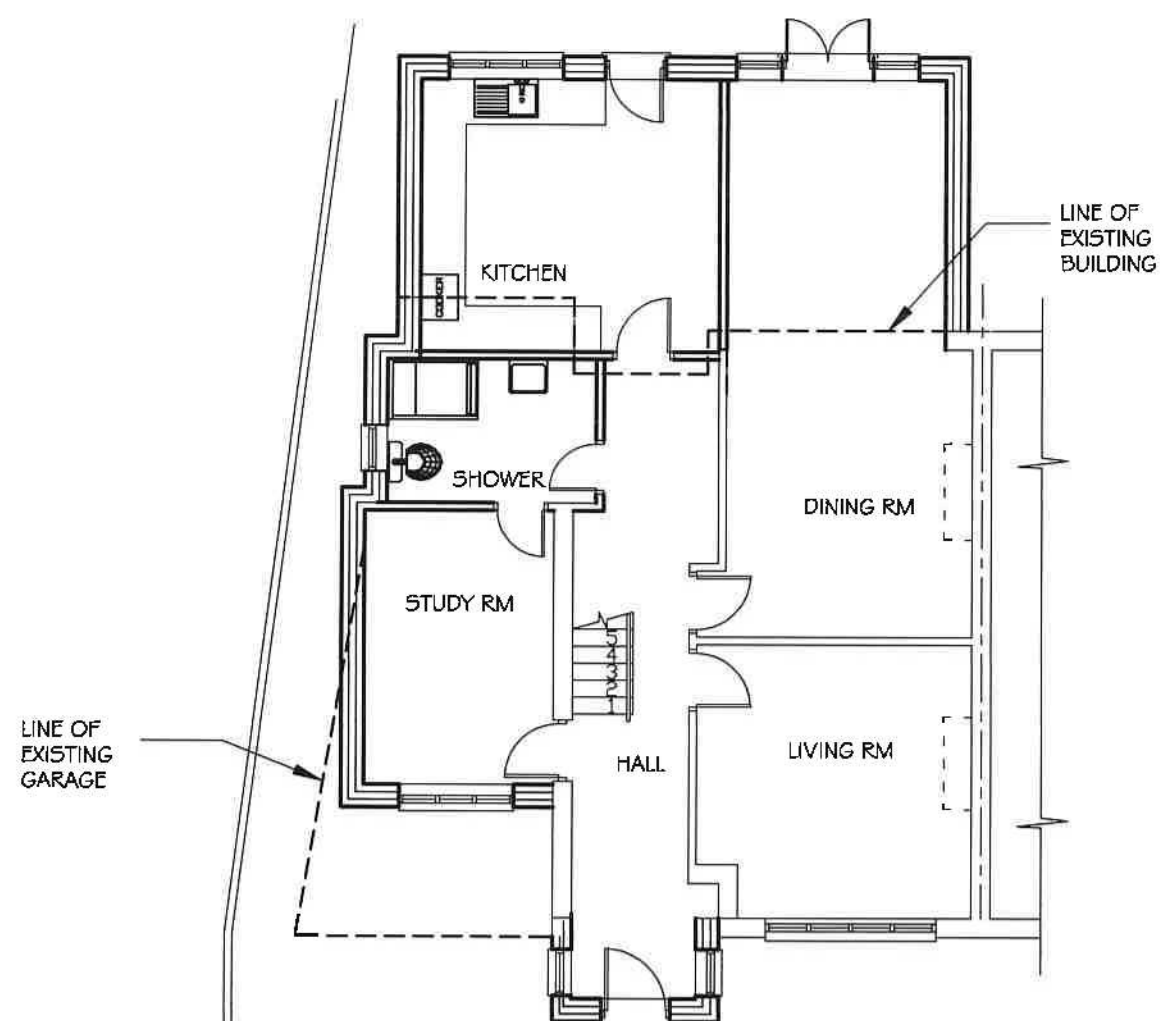

PROPOSED GROUND FLOOR PLAN
SCALE= 1:100

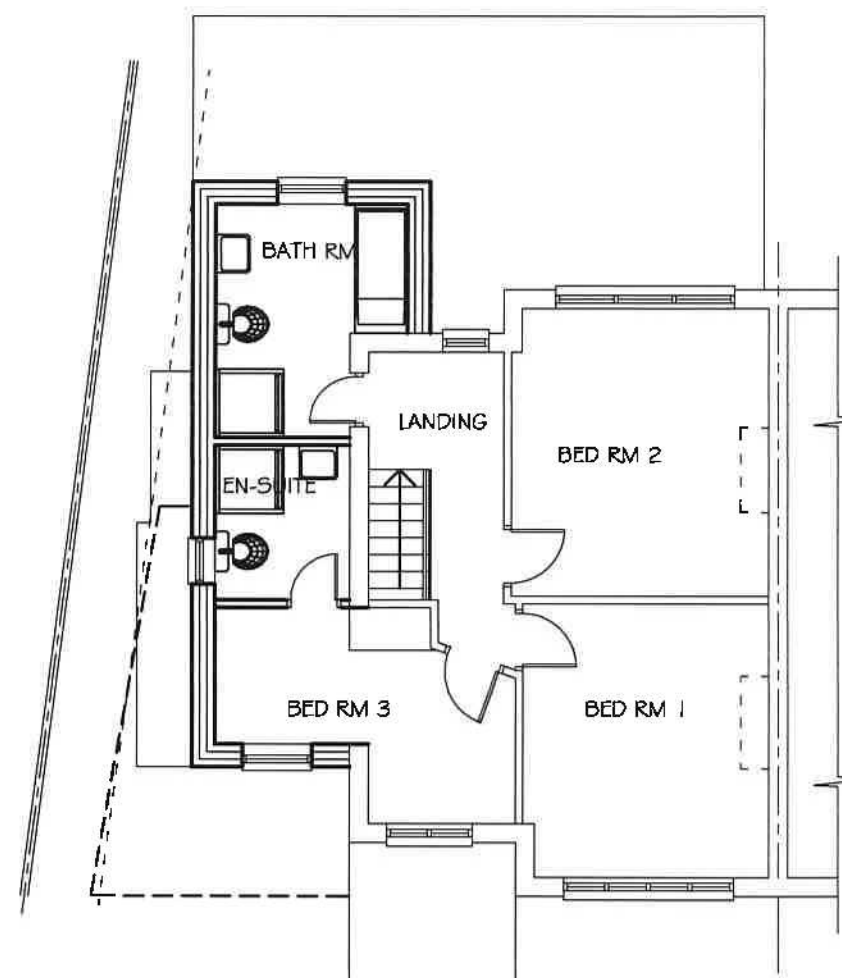

PROPOSED FIRST FLOOR PLAN
SCALE= 1:100




K A ARCHITECTURAL DRAWING SERVICES 141 LANGLEY ROAD, SLOUGH SL3 7DZ TEL/FAX 01753 541 824, MOBILE 07939213221			
Job	41 Lannock Road, Hayes Side and Rear Extension		Revisions
Client	Dr Ghulam Mustafa		A 4/6/20 FIRST FLOOR REVISED
Drawing	Proposed Plans		B 11/6/20 GROUND FLOOR REVISED
Date	March 2020	Scale	As Shown (A3)
Ref. No.	1765/2B		




EXISTING FRONT ELEVATION
SCALE= 1:100




EXISTING REAR ELEVATION
SCALE= 1:100

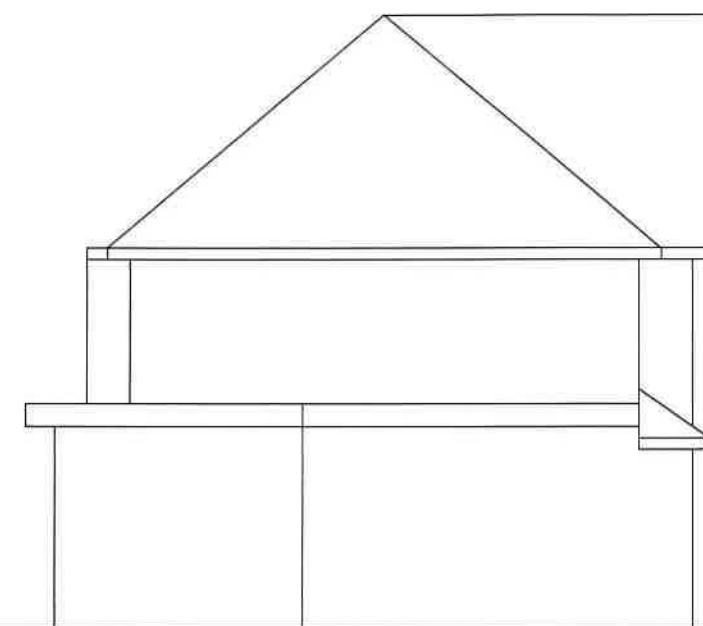

EXISTING SIDE ELEVATION
SCALE= 1:100

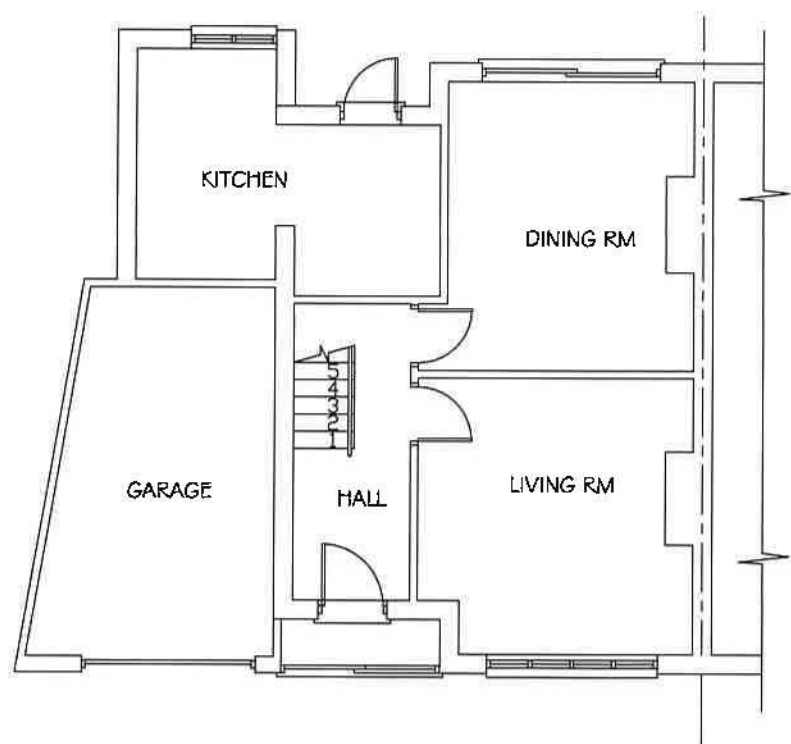

EXISTING GROUND FLOOR PLAN
SCALE= 1:100

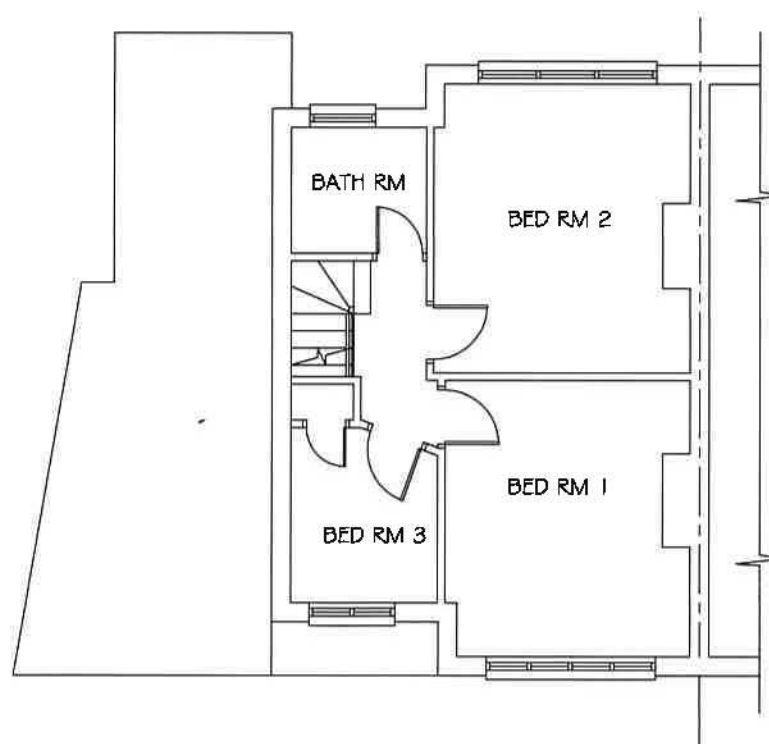

EXISTING FIRST FLOOR PLAN
SCALE= 1:100



K A ARCHITECTURAL DRAWING SERVICES 141 LANGLEY ROAD, SLOUGH SL3 7DZ TEL/FAX 01753 541 824, MOBILE 07939213221			
Job	41 Lannock Road, Hayes Side and Rear Extension		Date
Client	Dr Ghulam Mustafa		Revisions
Drawing	Existing Plans and Elevations		
Date	March 2020	Scale	As Shown (A3)
		Proj. No.	1765/4