

NOTES:


All dimensions are to be checked on site prior to the commencement of work and any discrepancy is to be reported to the construction manager prior to work commencing

All work is to comply with the current building regulations

All contractors and sub contractors should ensure they have the latest issue of drawings on site prior to the commencement of work

This drawing should not be scaled

All dimensions shown in millimetres

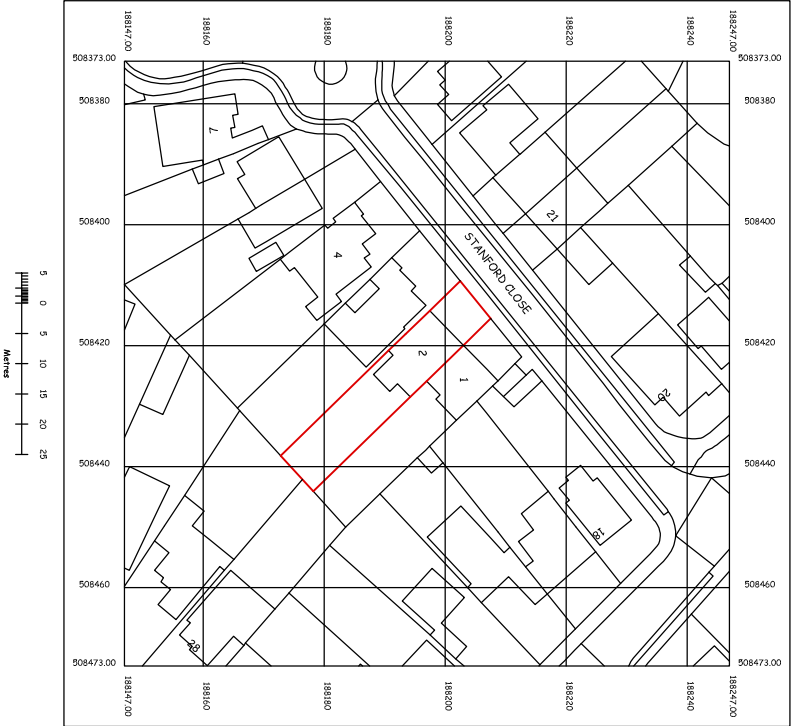

Location
Plan
1:1250





design and technical management
67a High Street
Burnham
Bucks
01628 560001

Project :
2 Stanford Close, Ruislip, Middx, HA4 7RP

Drawing :

Location Plan

Drawing No :	Scale :	Revision :
SC - 04	1:1250 @A3	P1