



FRONT ELEVATION

CEILING LEVEL


FIRST FLOOR

GROUND FLOOR


EXISTING



REAR ELEVATION

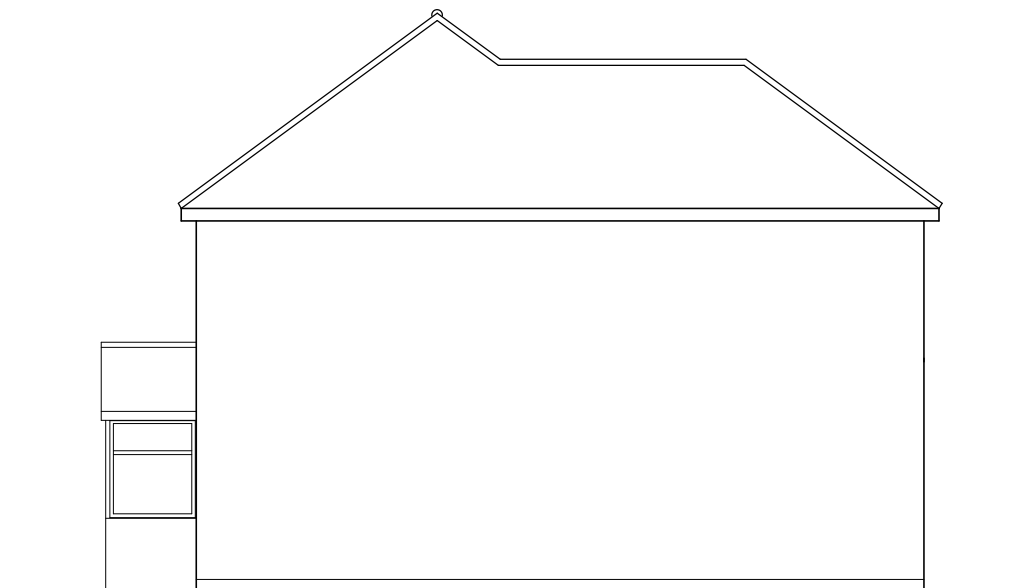


SIDE ELEVATION

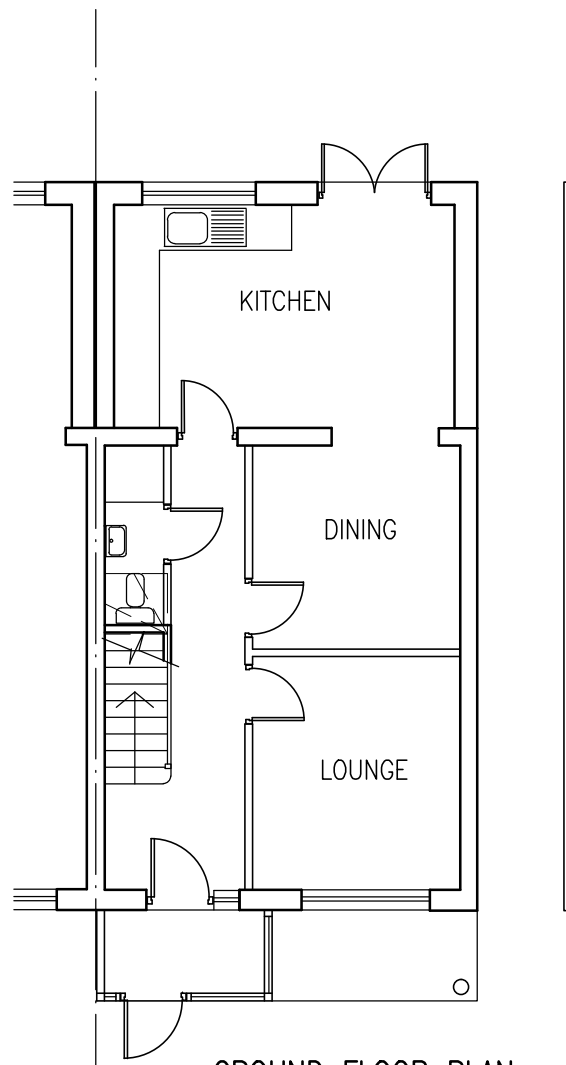


GROUND FLOOR PLAN

EXISTING

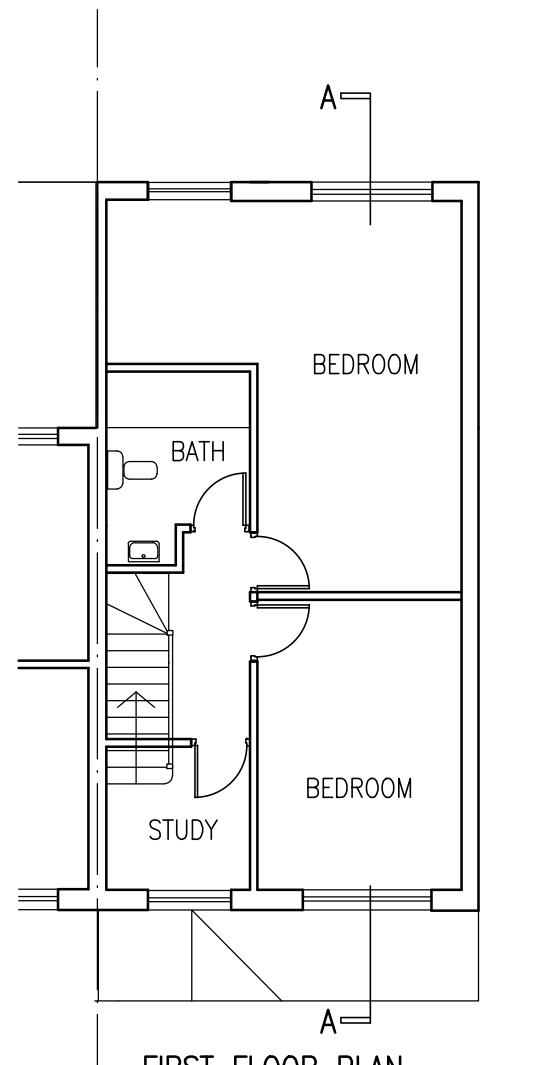

FIRST FLOOR PLAN

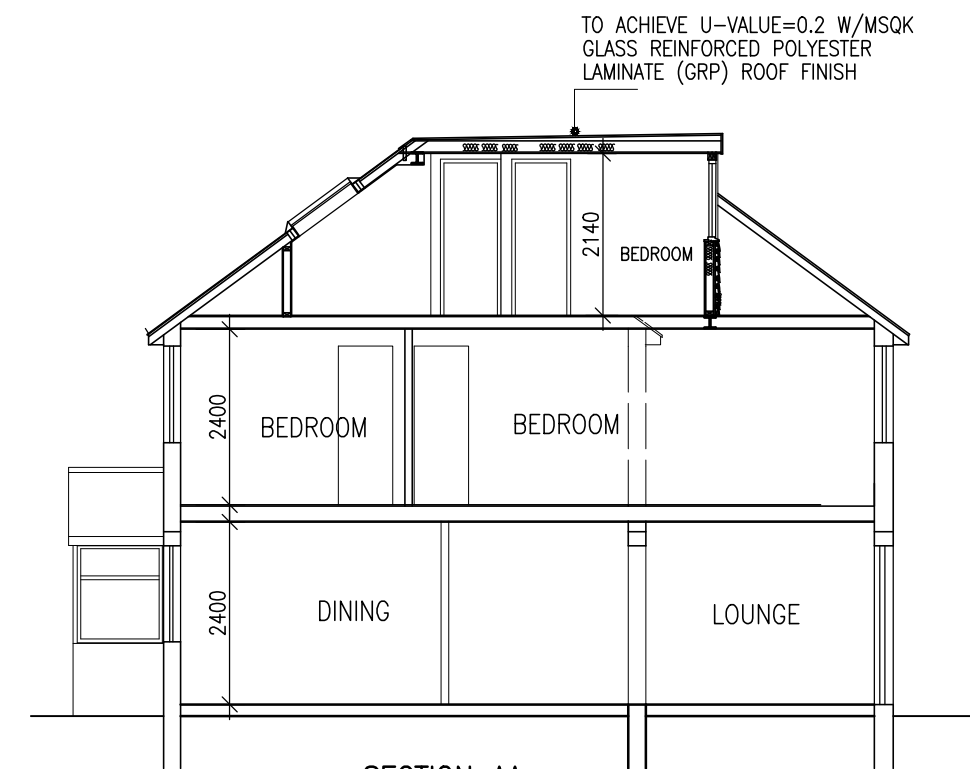

SECTION AA



Project

PROPOSED LOFT CONVERSION AT
77A LABURNUM ROAD HAYES UB3 4JZ

Drawing

PLANS, ELEVATIONS, SECTION

Scale
1/100@A3

Date
AUG. 2019
Drawn

Drawing No.
J/568/01