


Randalls- Tower crane lifting Radius plan

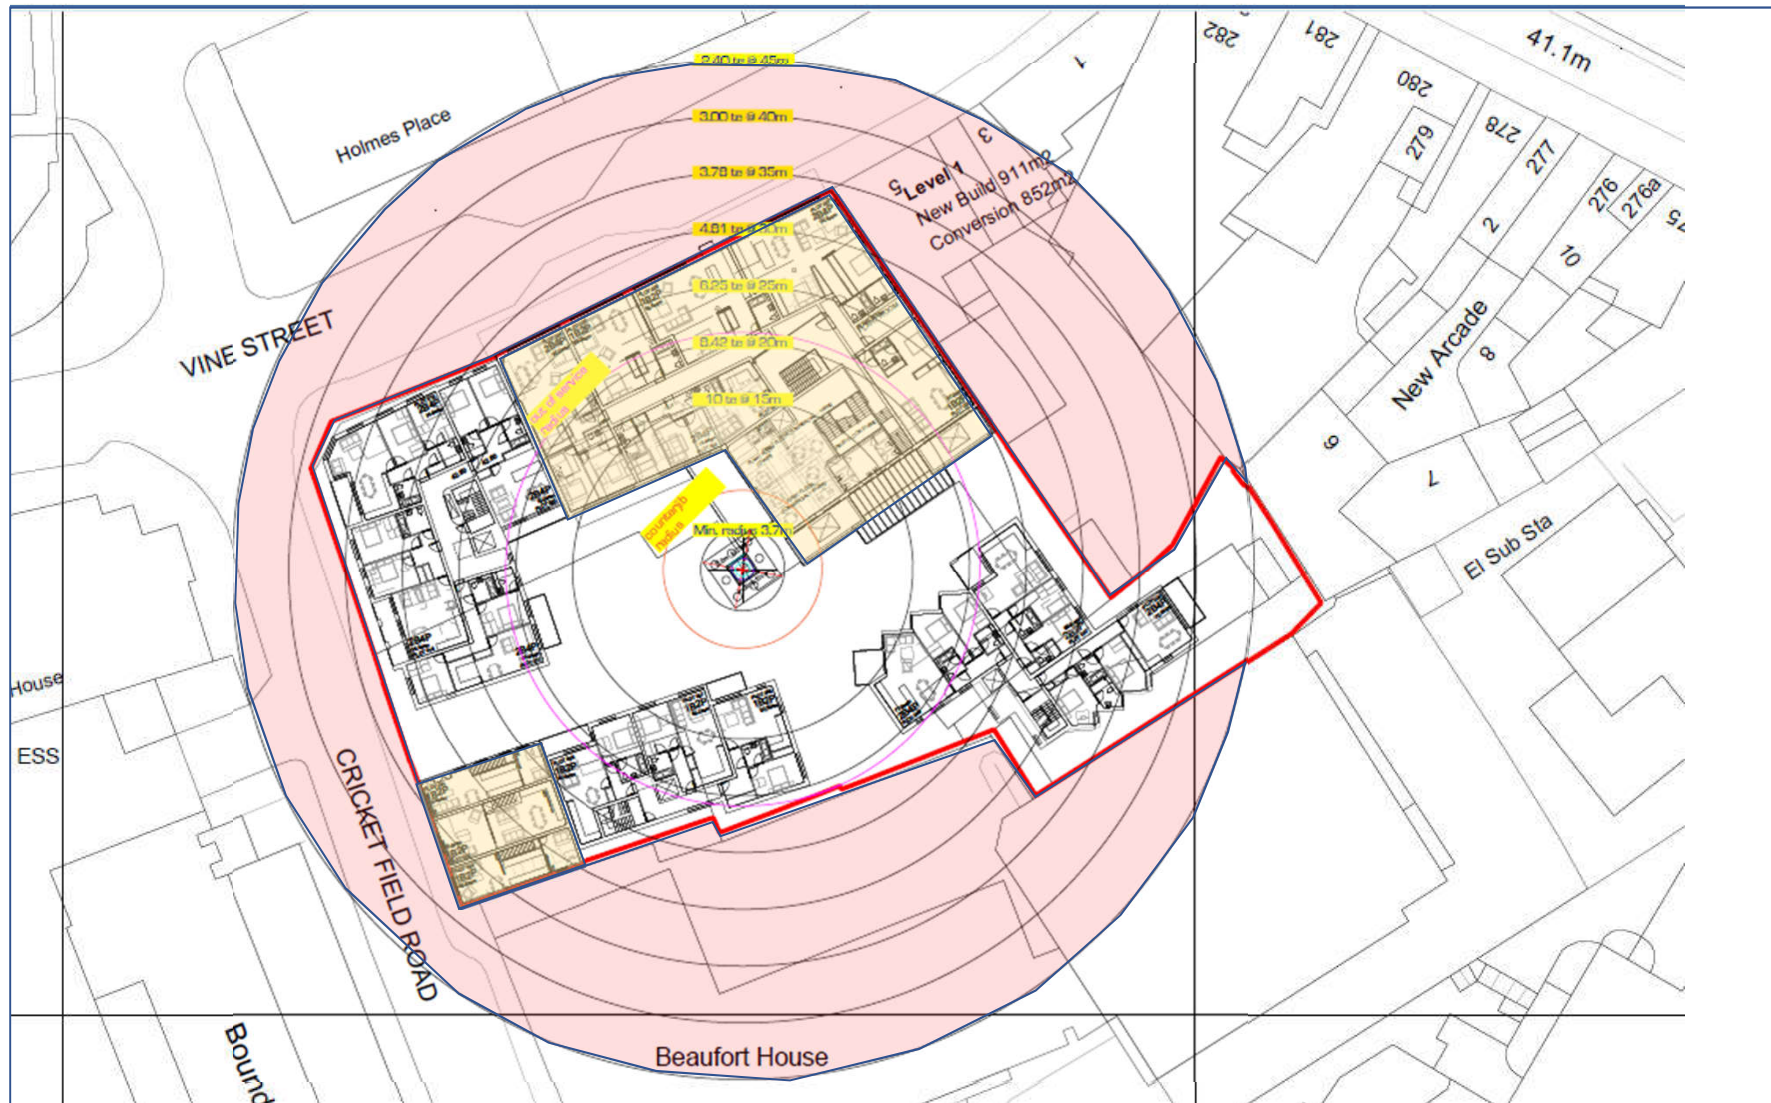

Key Plan

-  Slew restricted area- there will be no over-sail
-  Control lift area on listed building.

Sketch- Towercrane-001-Rev 1
By: A.Vigi
07-11-2018