




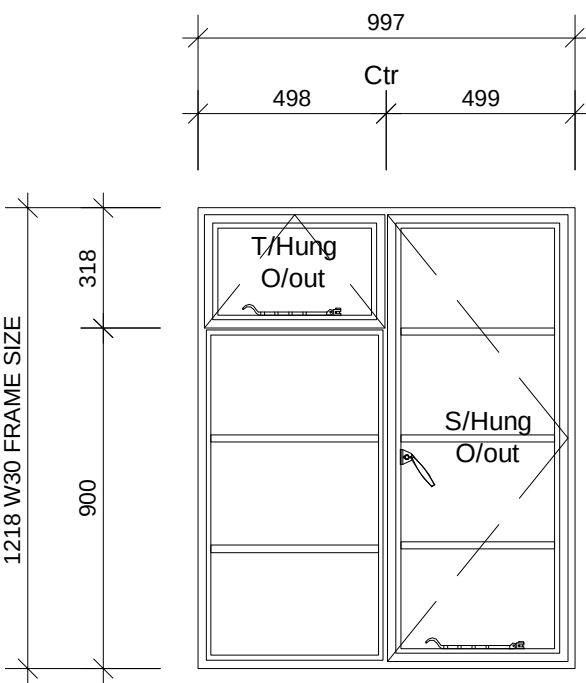


WINDOW NUMBERS/LOCATION:
W1.04, W1.05, W1.06, W1.07
FRAME TYPE W30 SECTIONS

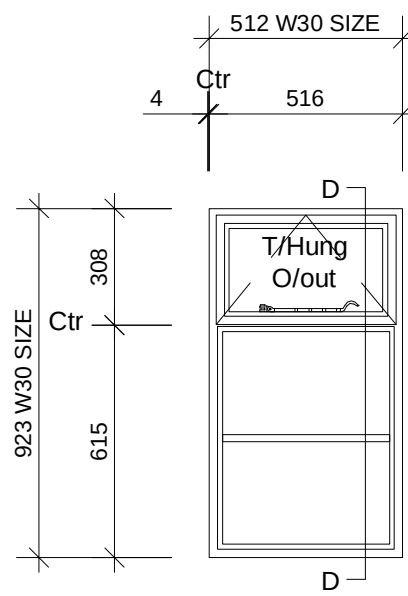


WINDOW NUMBERS/LOCATION:
W0.02
FRAME TYPE W30 SECTIONS

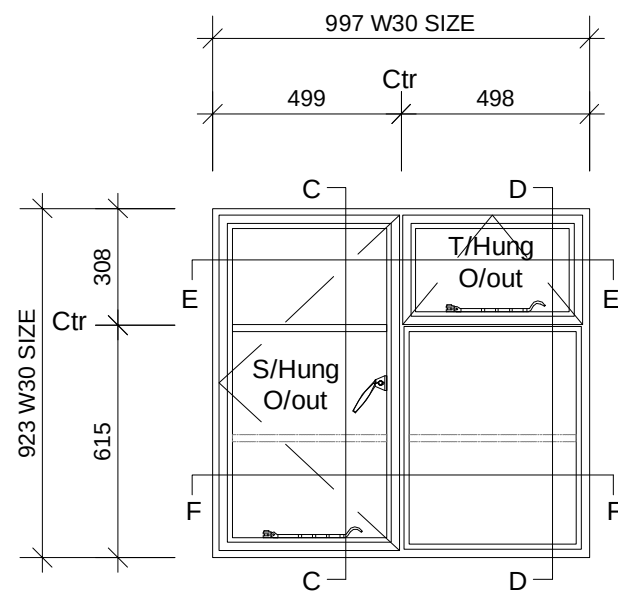


WINDOW NUMBERS/LOCATION:
W0.03
FRAME TYPE W30 SECTIONS

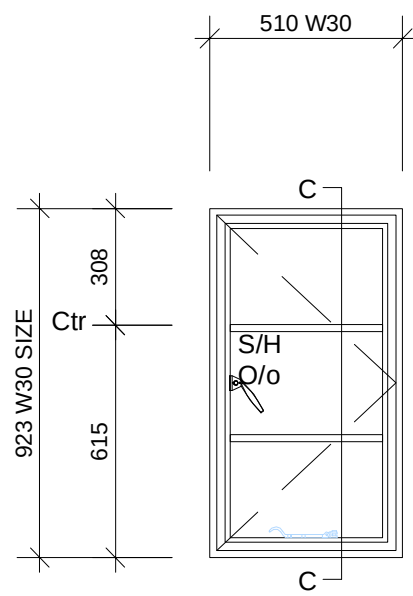


WINDOW NUMBERS/LOCATION:
W0.04
FRAME TYPE W30 SECTIONS

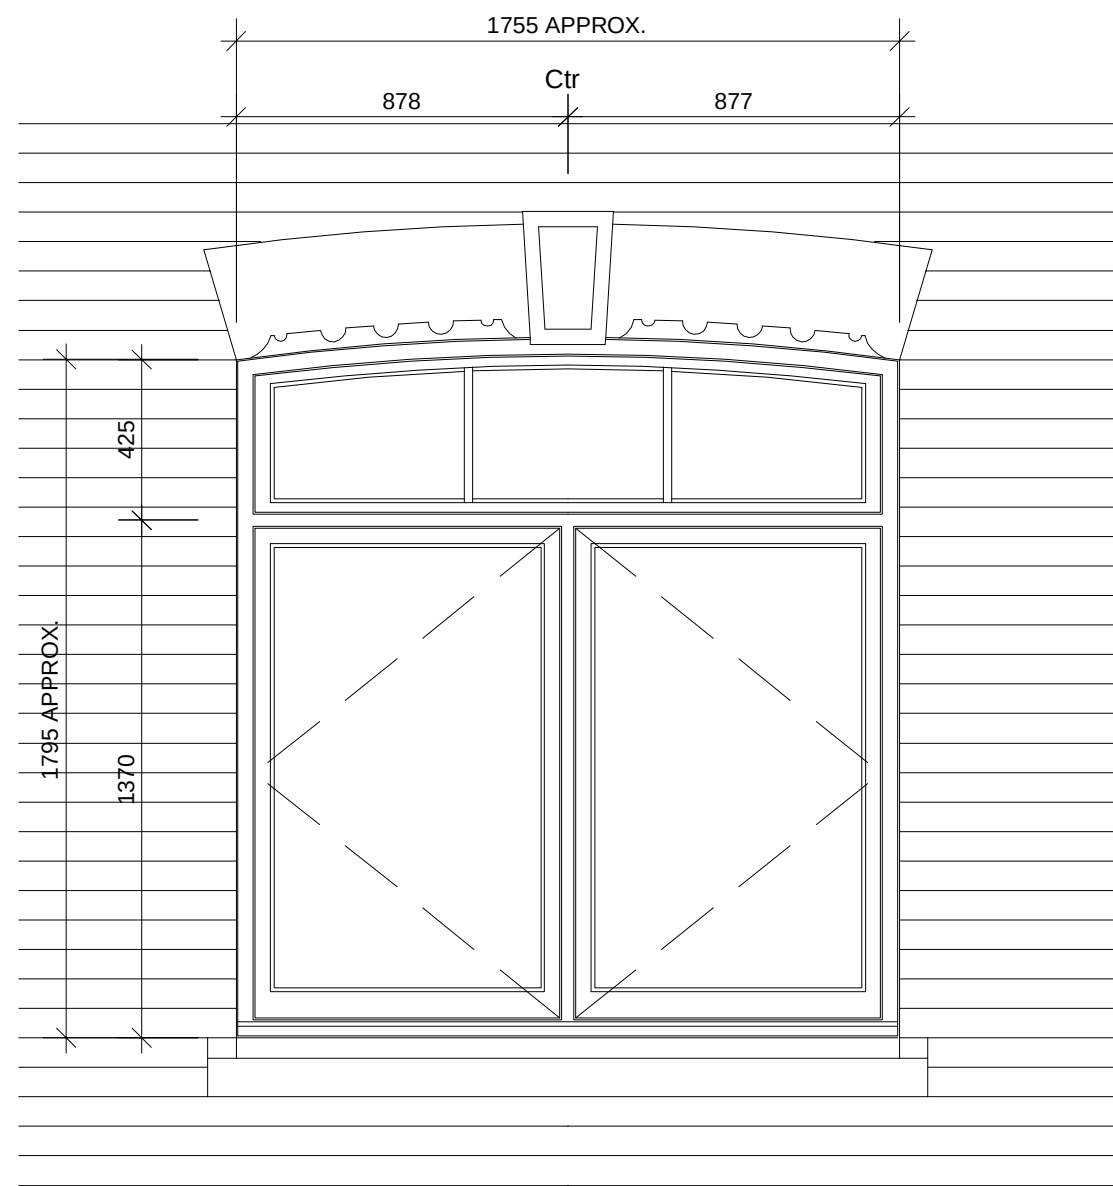

WINDOW NUMBERS:
W1.01, W1.02, W1.03
TIMBER CASEMENT (EGRESS)

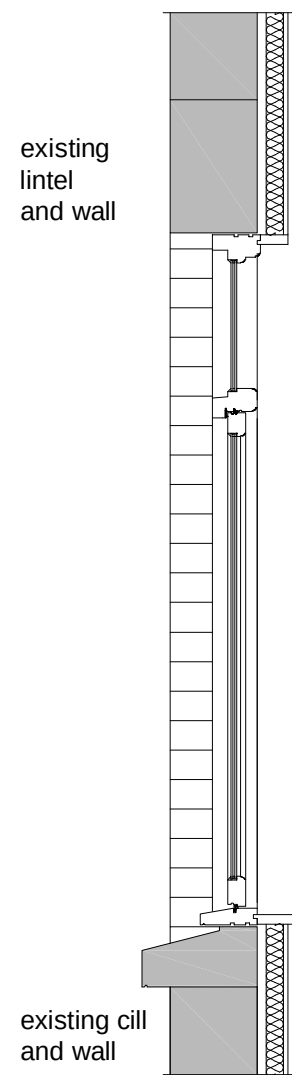


TIMBER CASEMENT SECTION

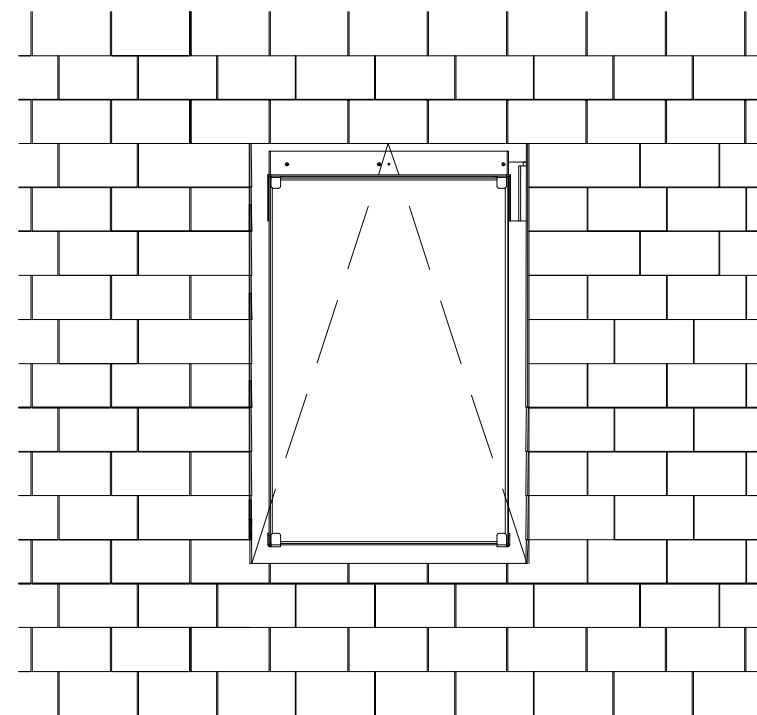


ROOFLIGHT NUMBERS/LOCATION:
RL01, RL02, RL03

NEO S7 ROOFLIGHT BY THE ROOFLIGHT COMPANY

Rooflight Neo-S7 by the Rooflight Company
Structural Dimensions 882mm x 1222mm
Viewable dimensions 616mm x 956mm

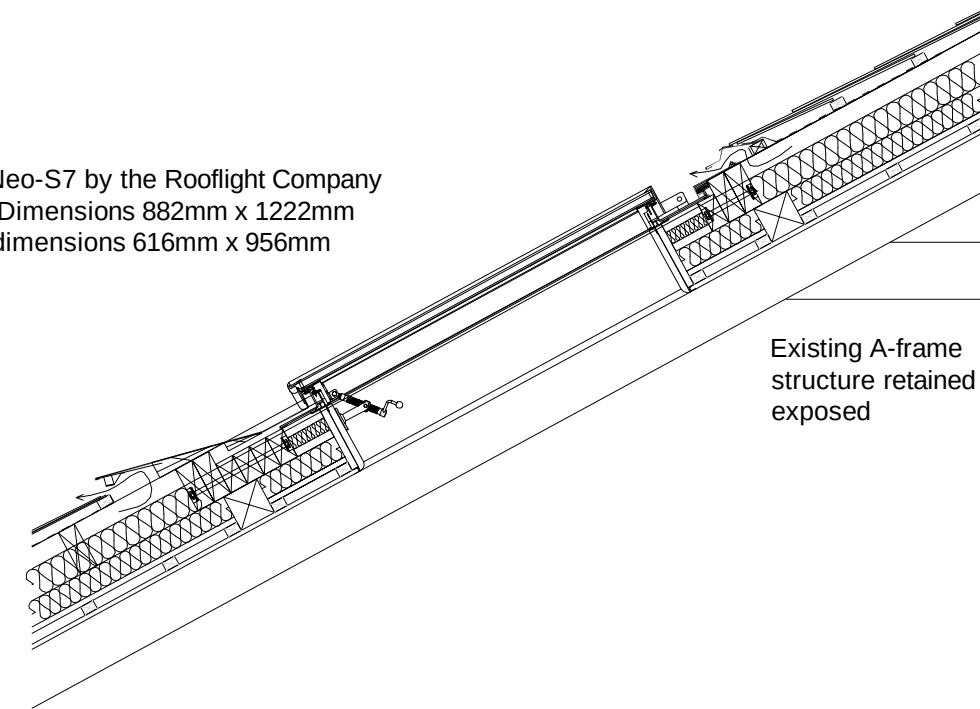

ROOFLIGHT SECTION

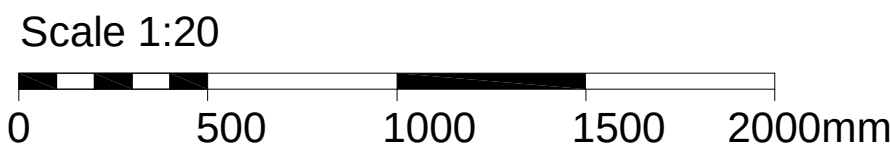

notes:

Adjacent properties and boundaries are shown for illustrative purposes only and have not been surveyed unless otherwise stated.
Do not scale from this drawing except for planning consent purposes.

REV	DATE	DESCRIPTION	DRAWN	CHECKE
Revisions				

CFW
Architects Designers Visualisers

**Chaplin Farrant
Wiltshire Limited**

Bank Chambers
69 High Street
Winchester
Hampshire
SO23 9DA

Tel: 01962 862234
Fax: 01962 840506

email: studio@cfw-architects.com
www.cfw-architects.com

Also at:
Norwich
London

Inland Homes
client

Randalls
PROJECT

**Block 3
Window and Rooflight
Schedule**
DRAWING

J17077w
PROJECT REF

AD(3)400
DRAWING NO. REVISION

09/08/2018 **1:20@A1**
DATE SCALE

JS **PD**

This drawing is copyright of the Architects and shall not be reproduced without their permission.
Check all dimensions and report any errors or omissions.