



notes:
Adjacent properties and boundaries are shown for illustrative purposes only and have not been surveyed unless otherwise stated.
Do not scale from this drawing except for planning consent purposes.

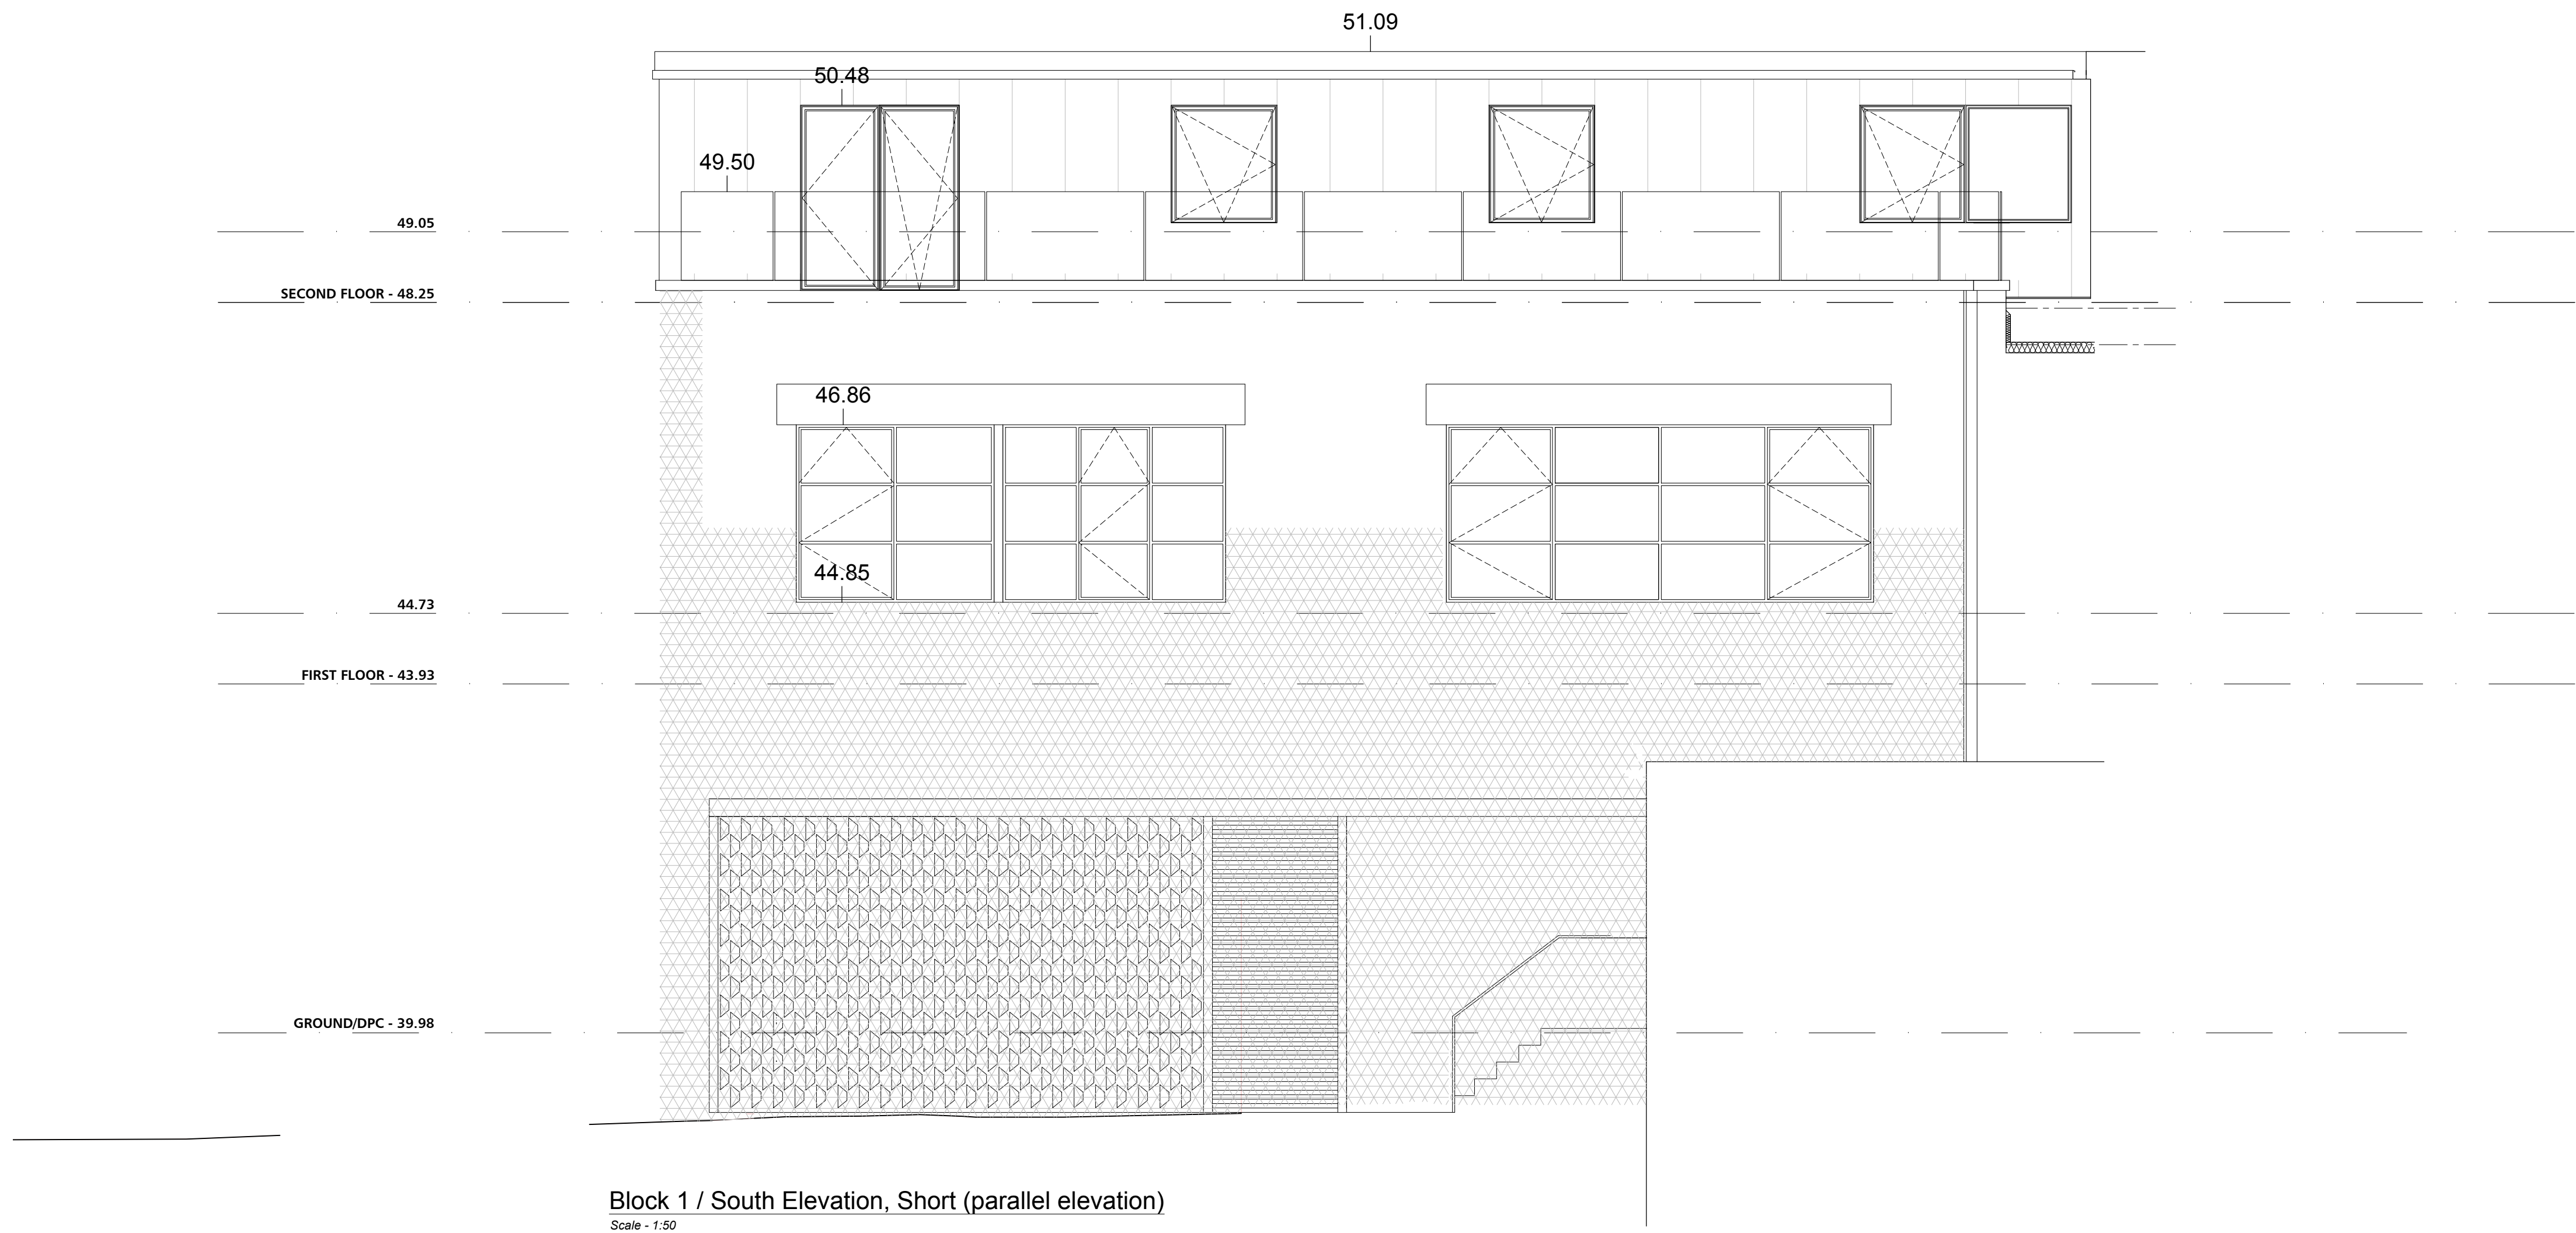

Key	Bonding pattern diagram, 1:20 New bespoke manufactured bricks and mortar to match. Sample panel to be provided as condition 12	Indicative hatch
English bond to match surrounding area		
Stretcher bond to match surrounding area		

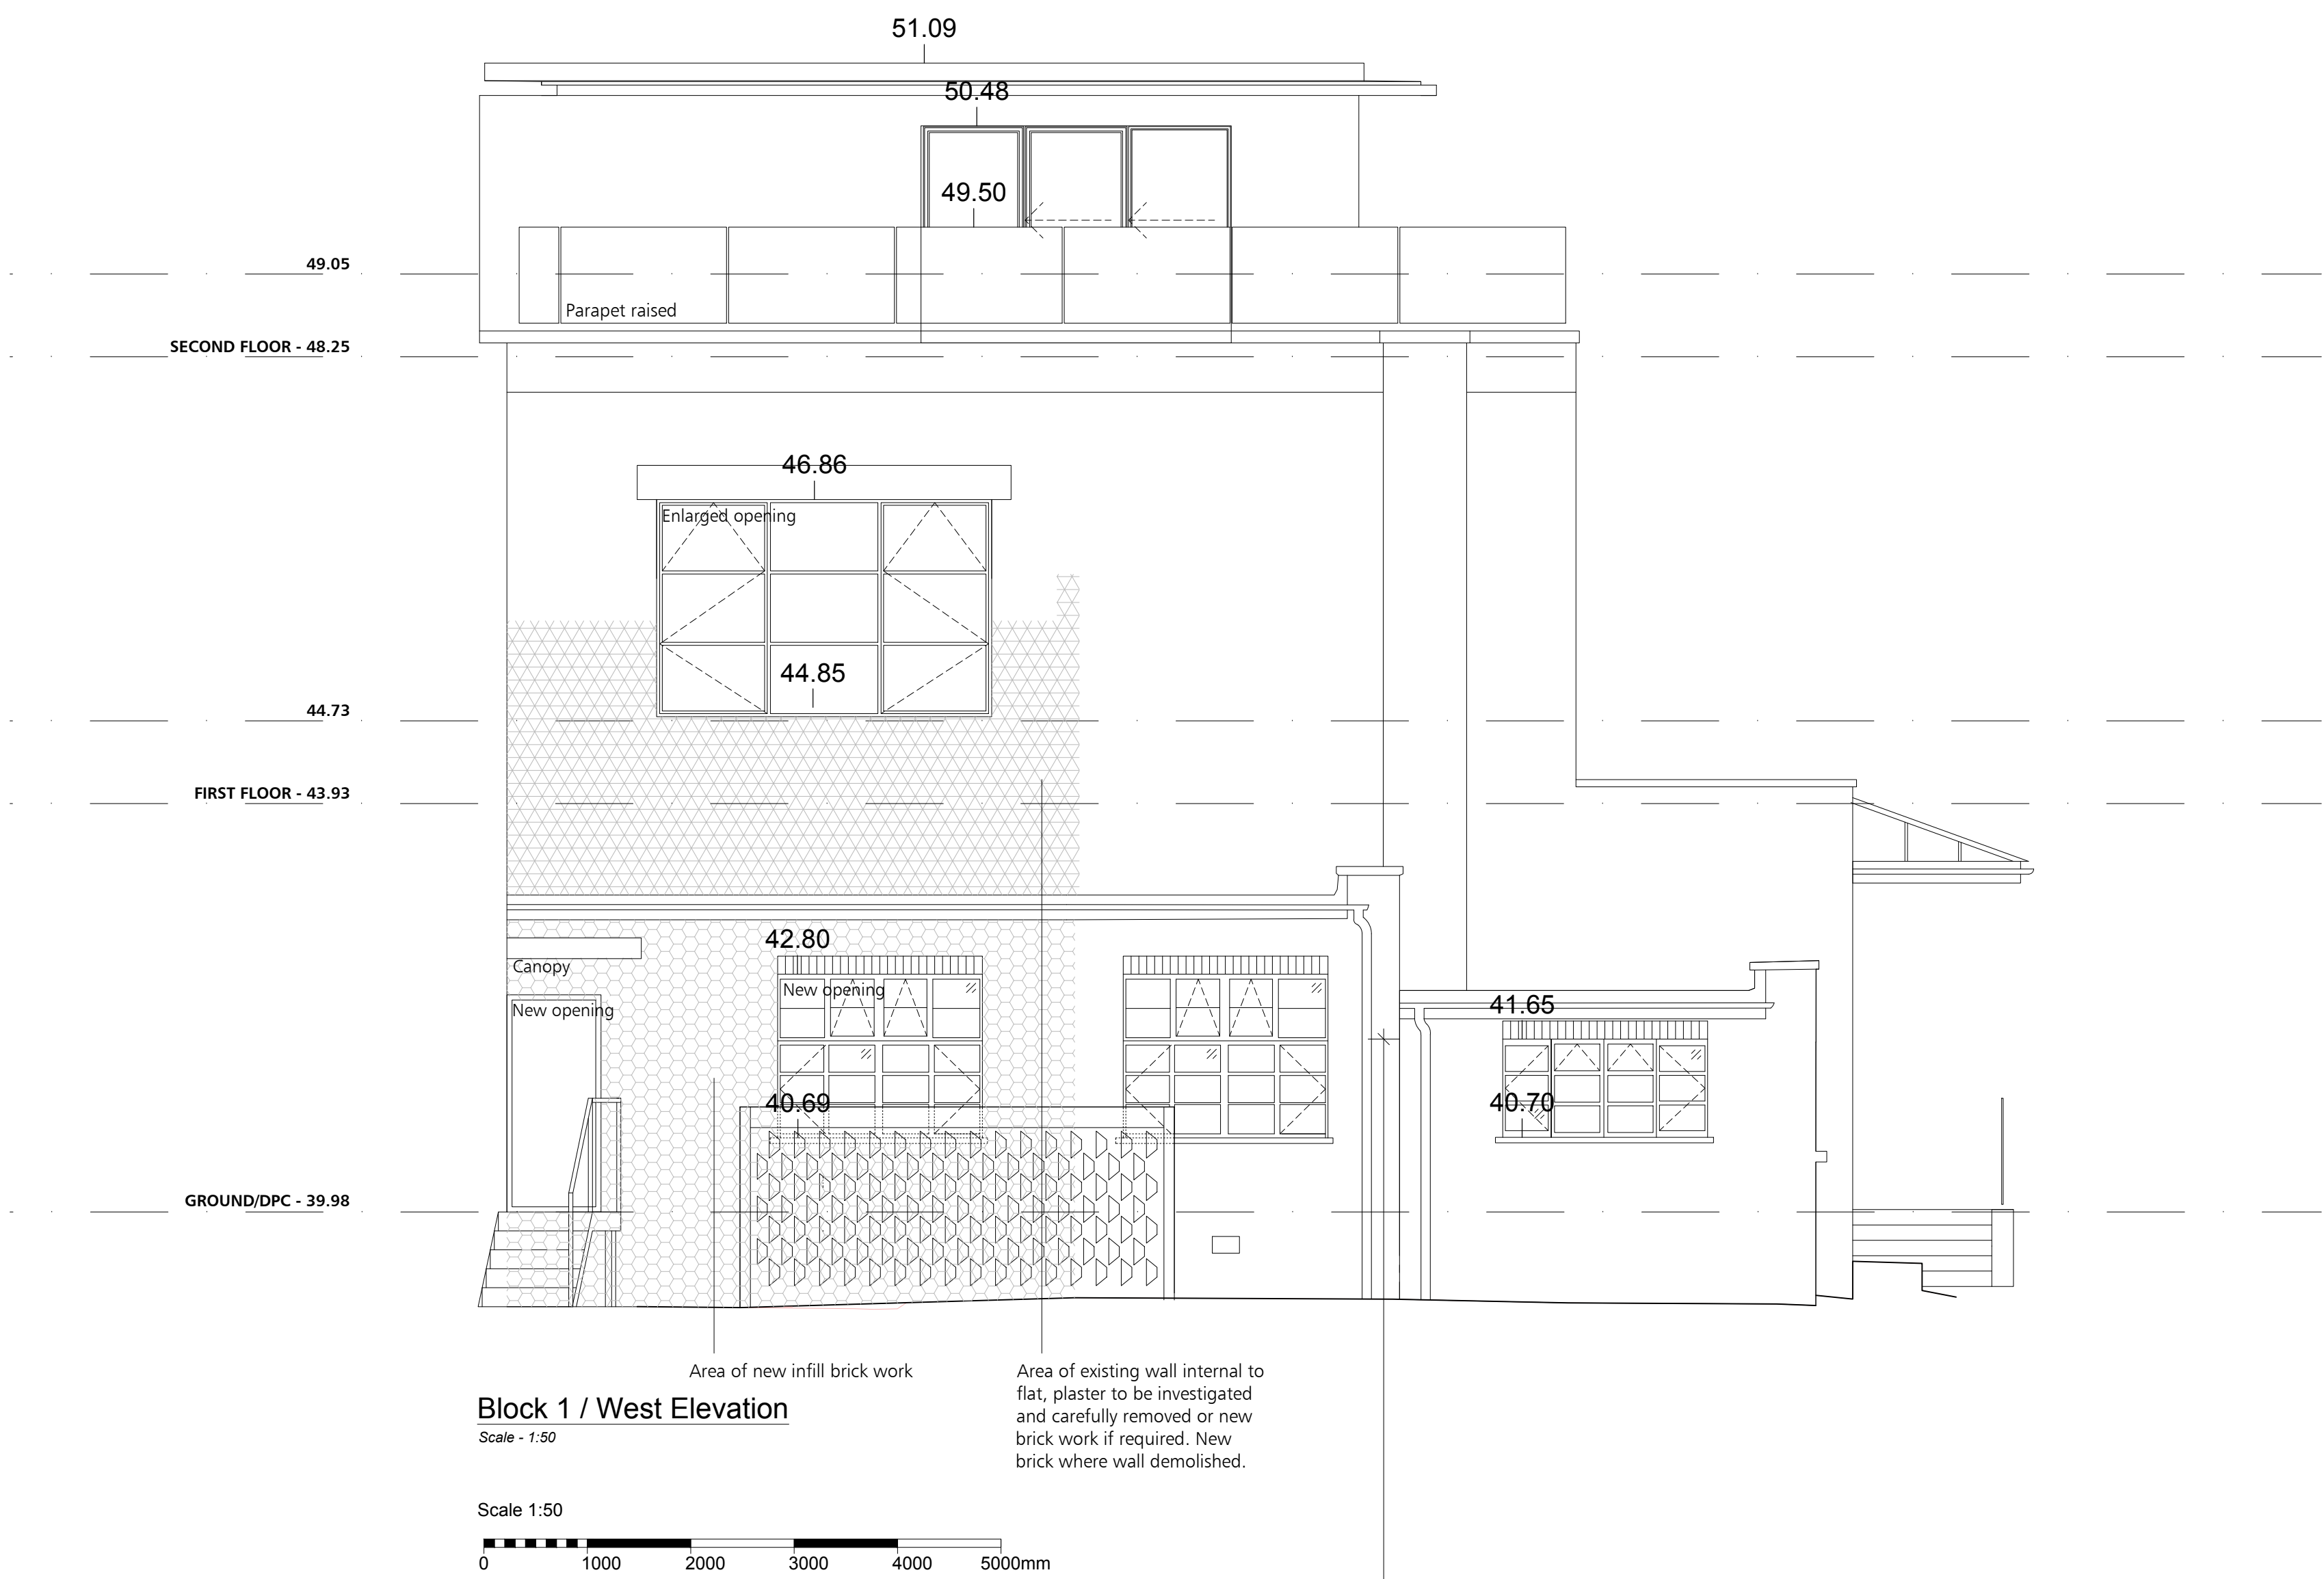

REV	DATE	DESCRIPTION	DRAWN	CHECKED
B	11/10/2018	New infill/expose brickwork shown	PD	MW
A	14/08/2018	To Client comments	PD	MW

Revisions

CFW

Architects Designers Visualisers

Chaplin Farrant
Wiltshire Limited

Bank Chambers
63 High Street
Winchester
Hampshire
SO23 9DA
Tel: 01962 862334
Fax: 01962 869506
email: studio@cfw-architects.com
www.cfw-architects.com

Also at:
Barnack
London

Inland Homes

Randalls

Block 1
GA Elevations

J17077w

AE(1)201

30/07/2018

1:50@A1

PD

MW