


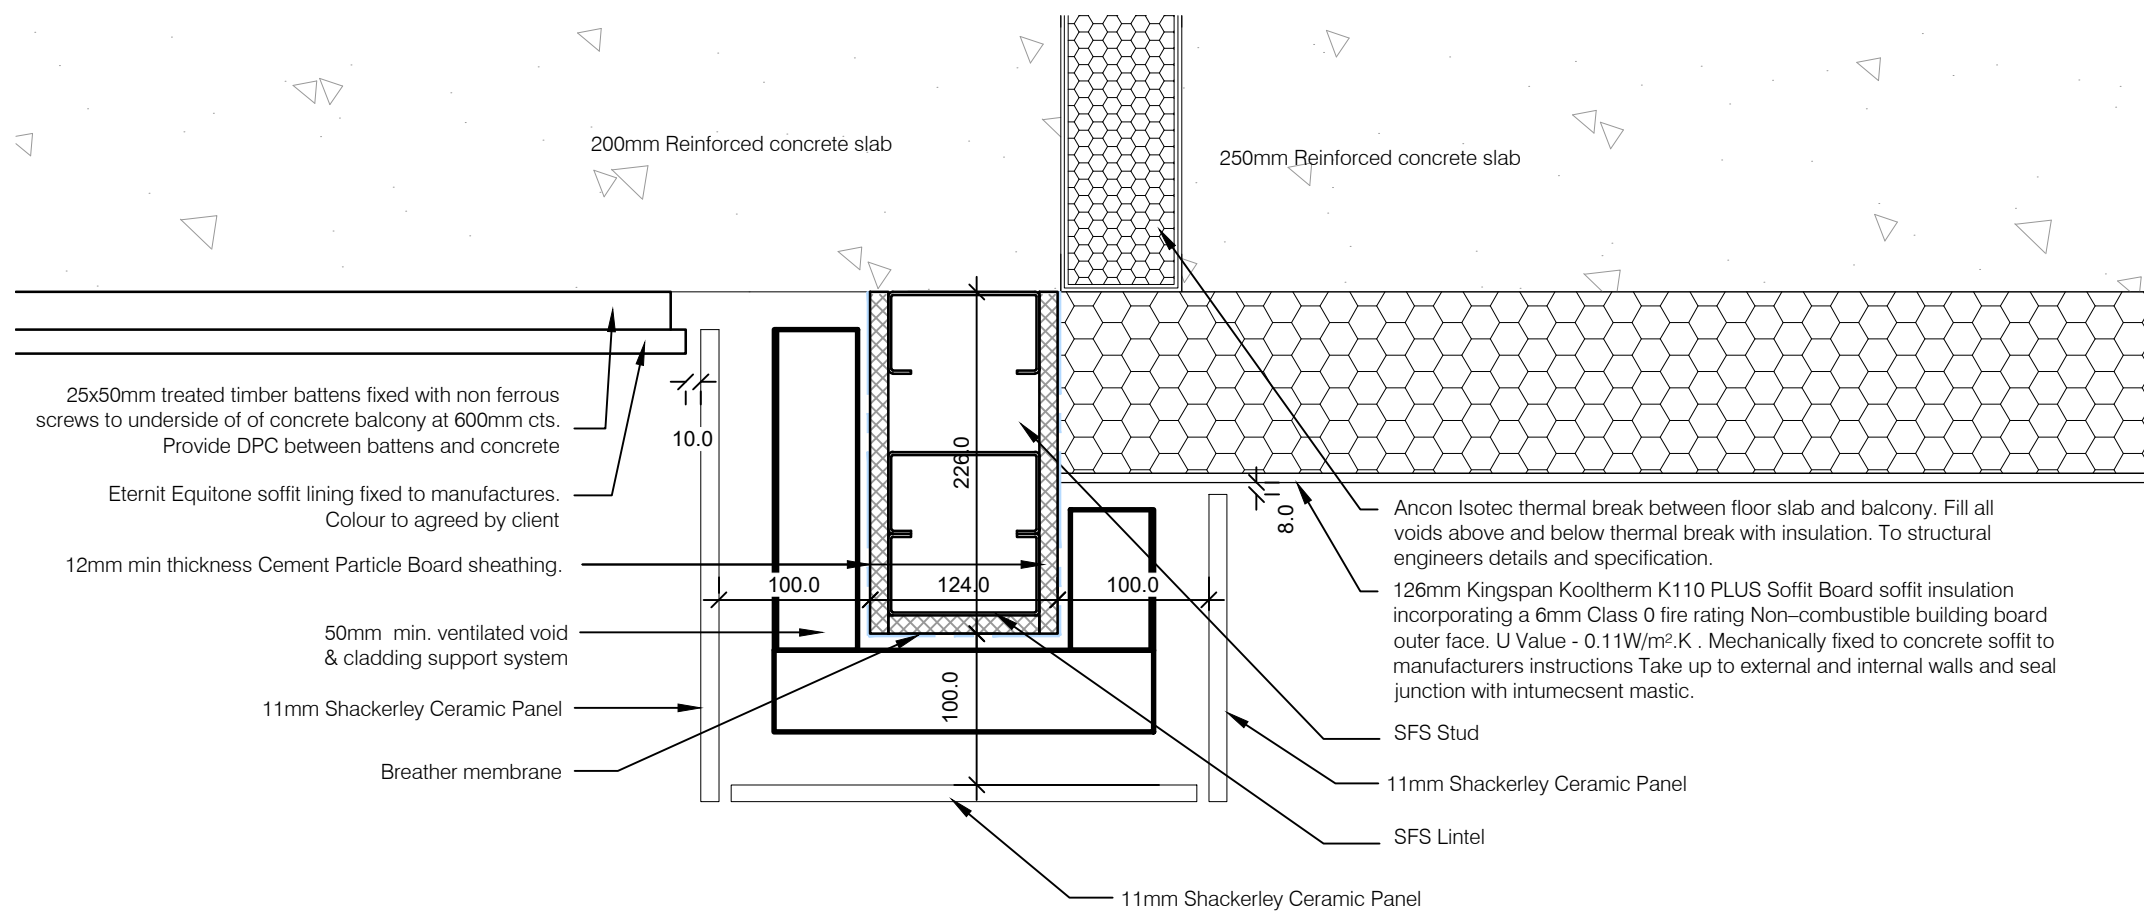

1 Undercroft Detail
Scale 1:5

