




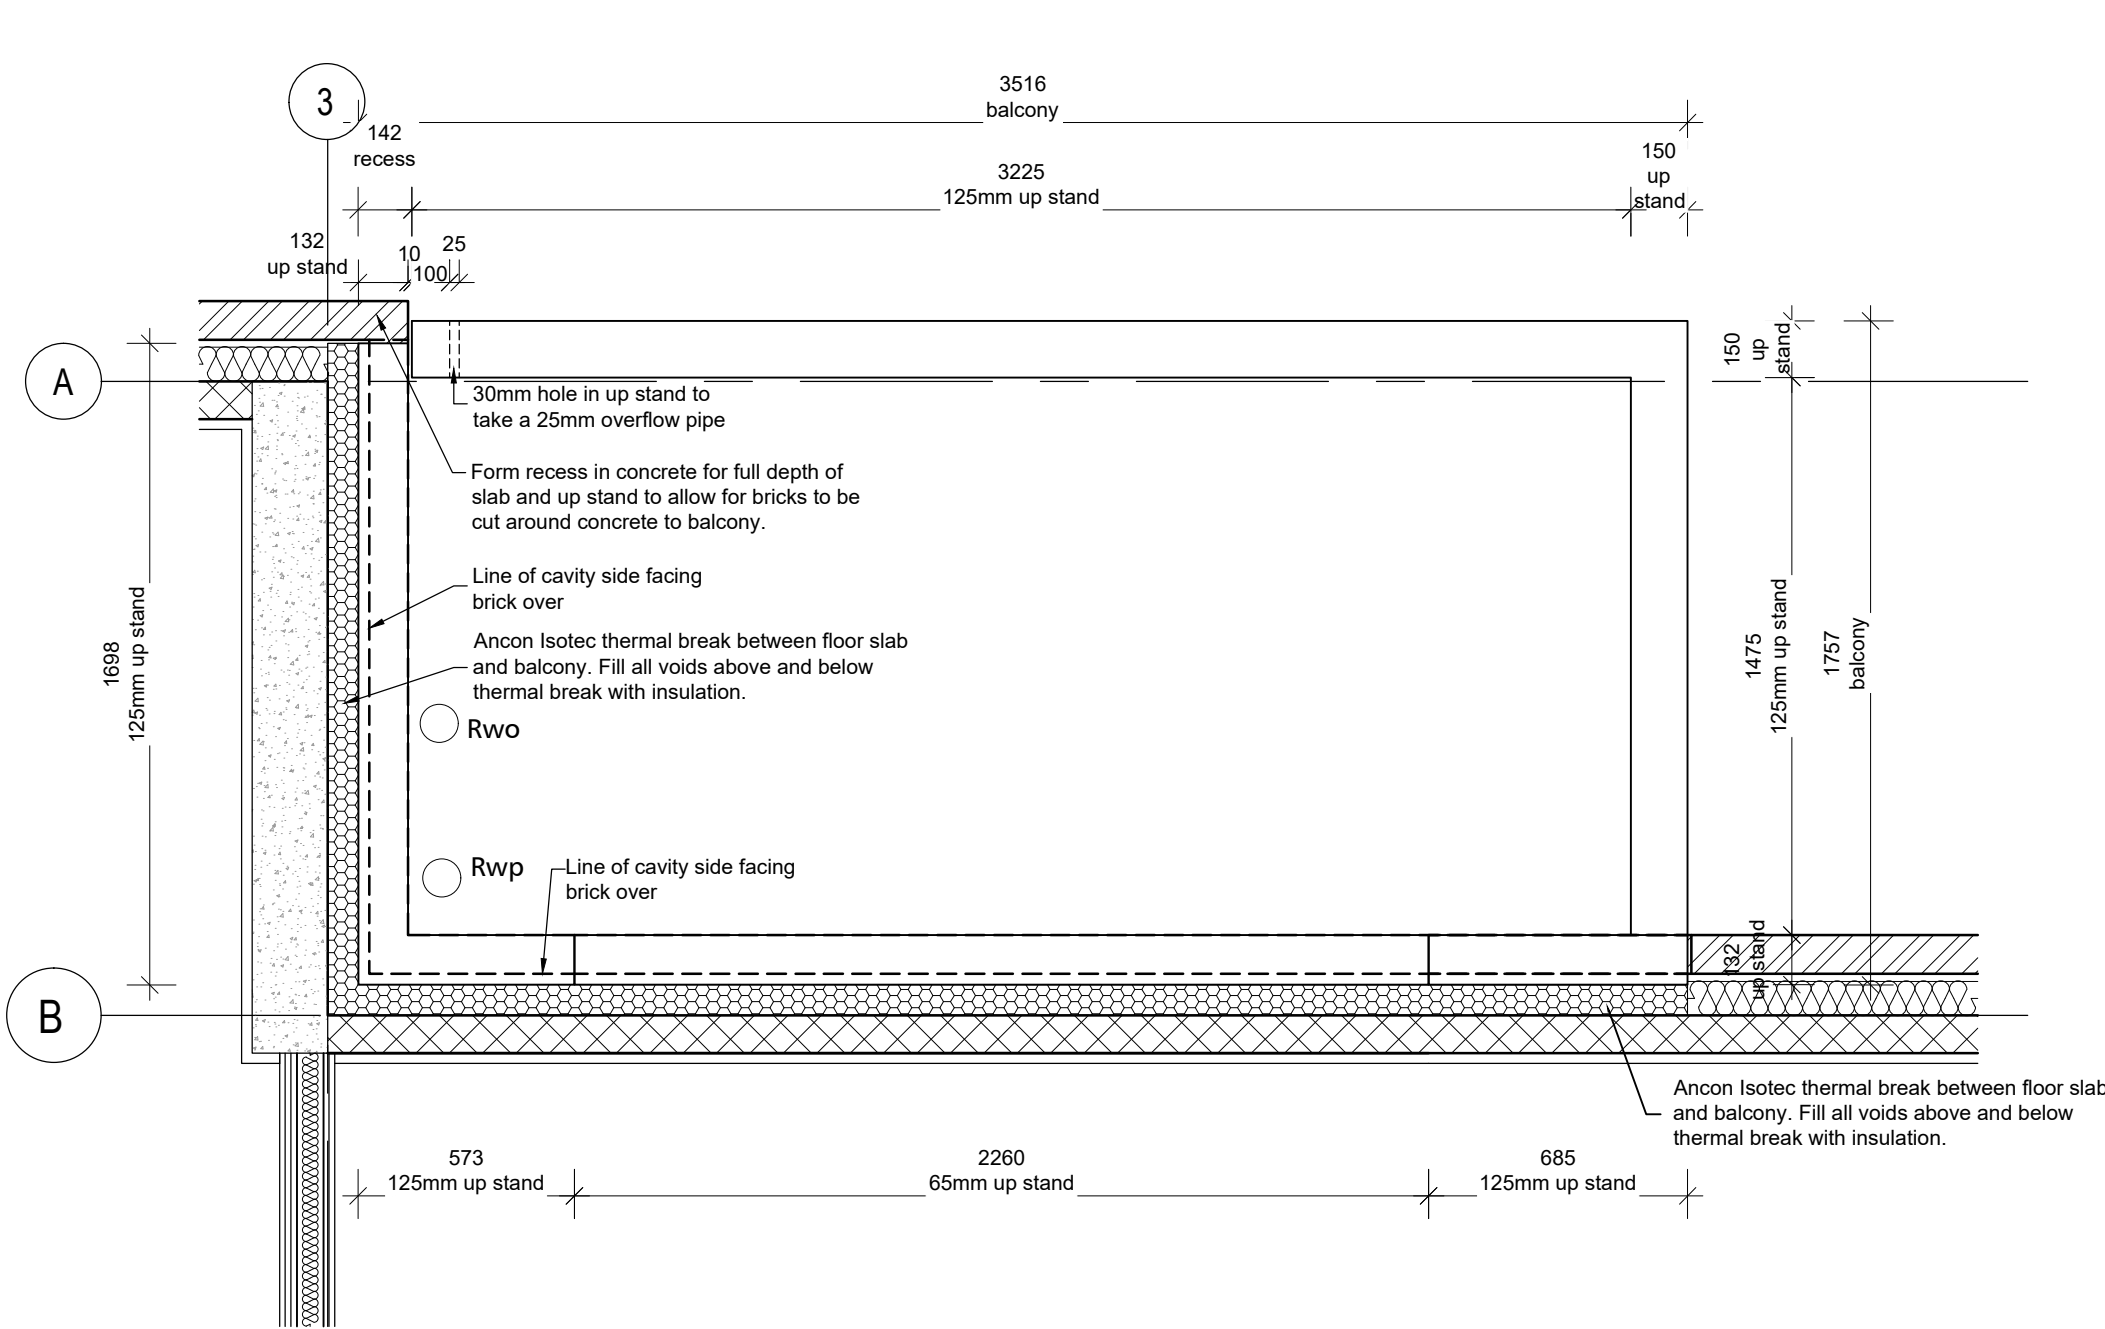


1 Balcony Concrete Level Plan

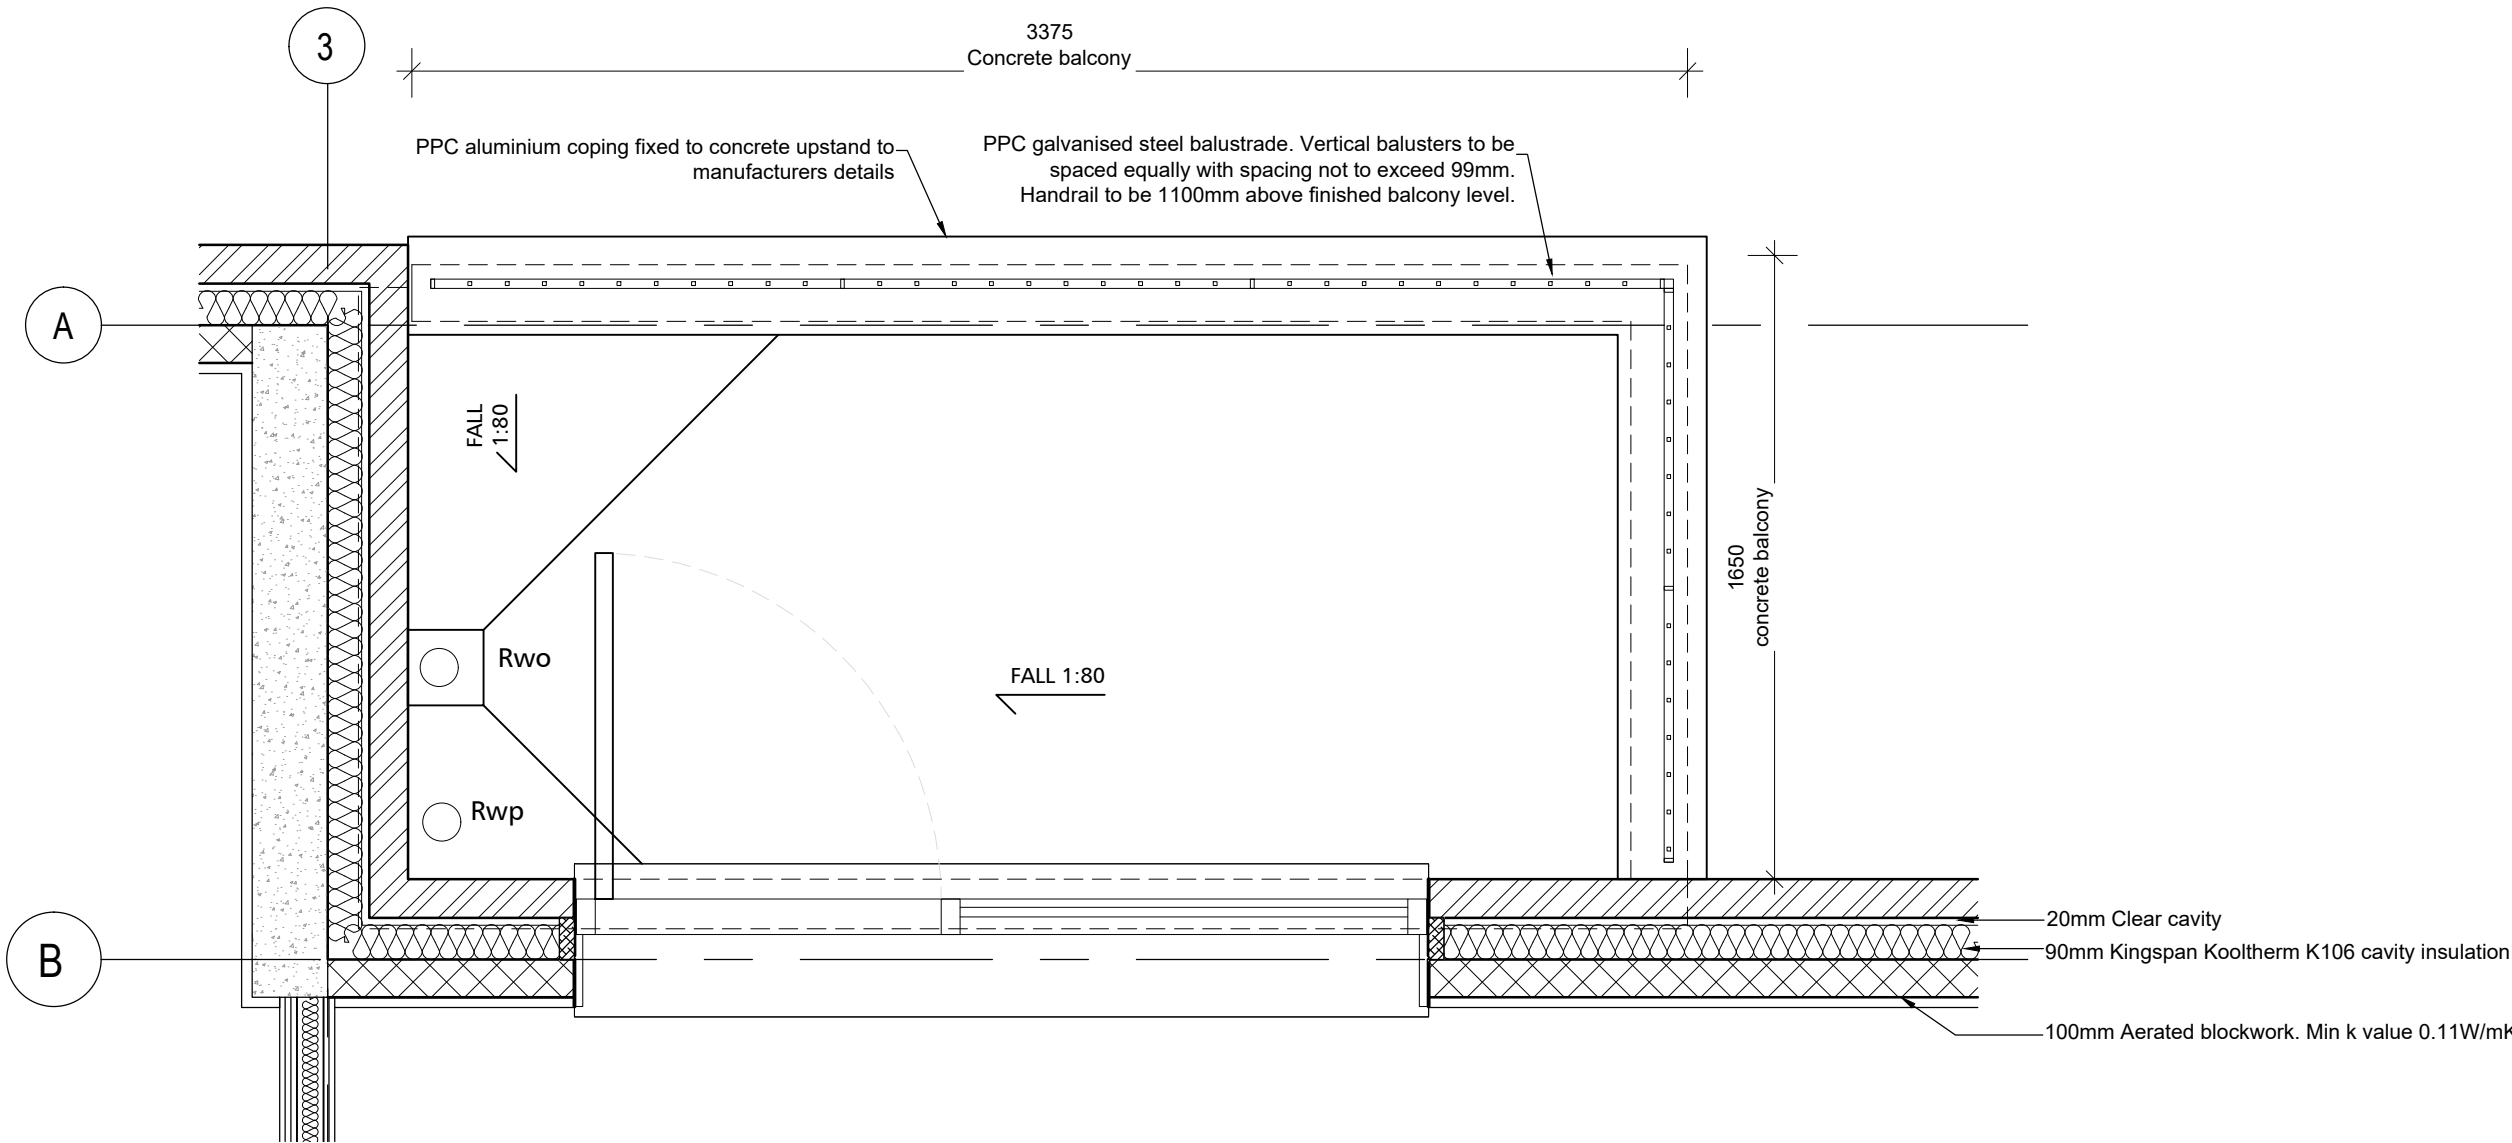

2 Balcony Floor Level Plan

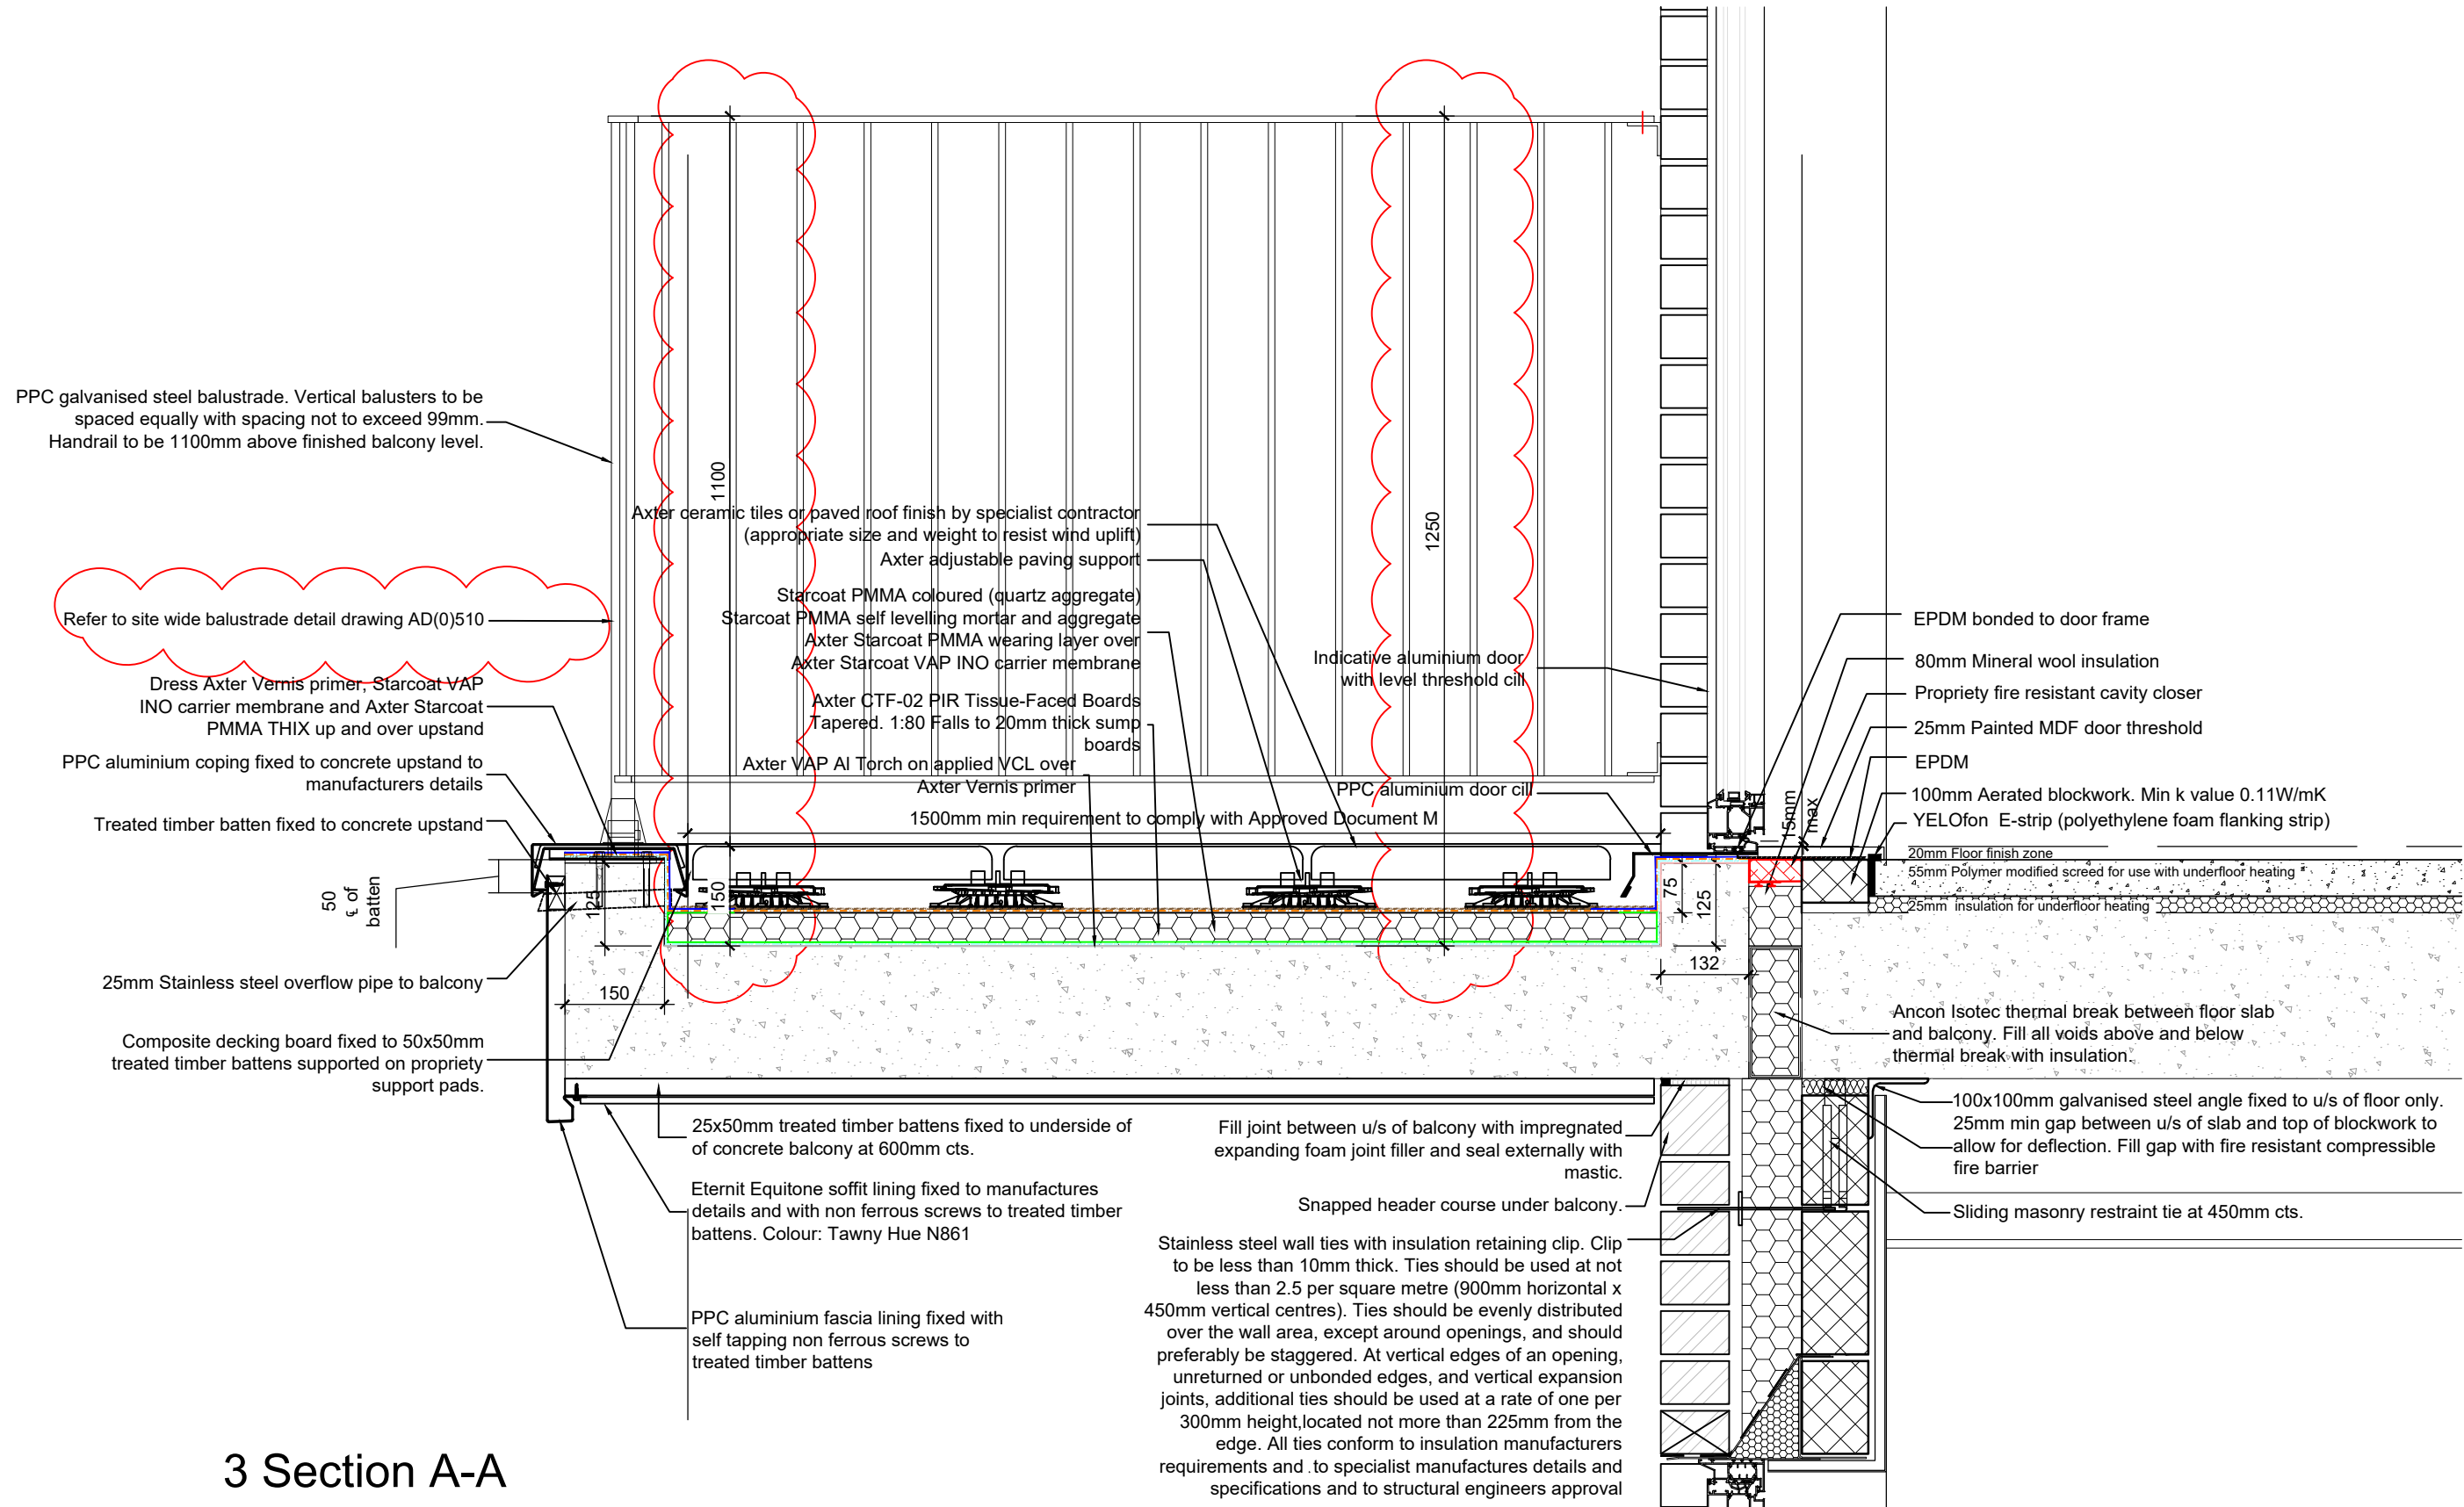

3 Section A-A

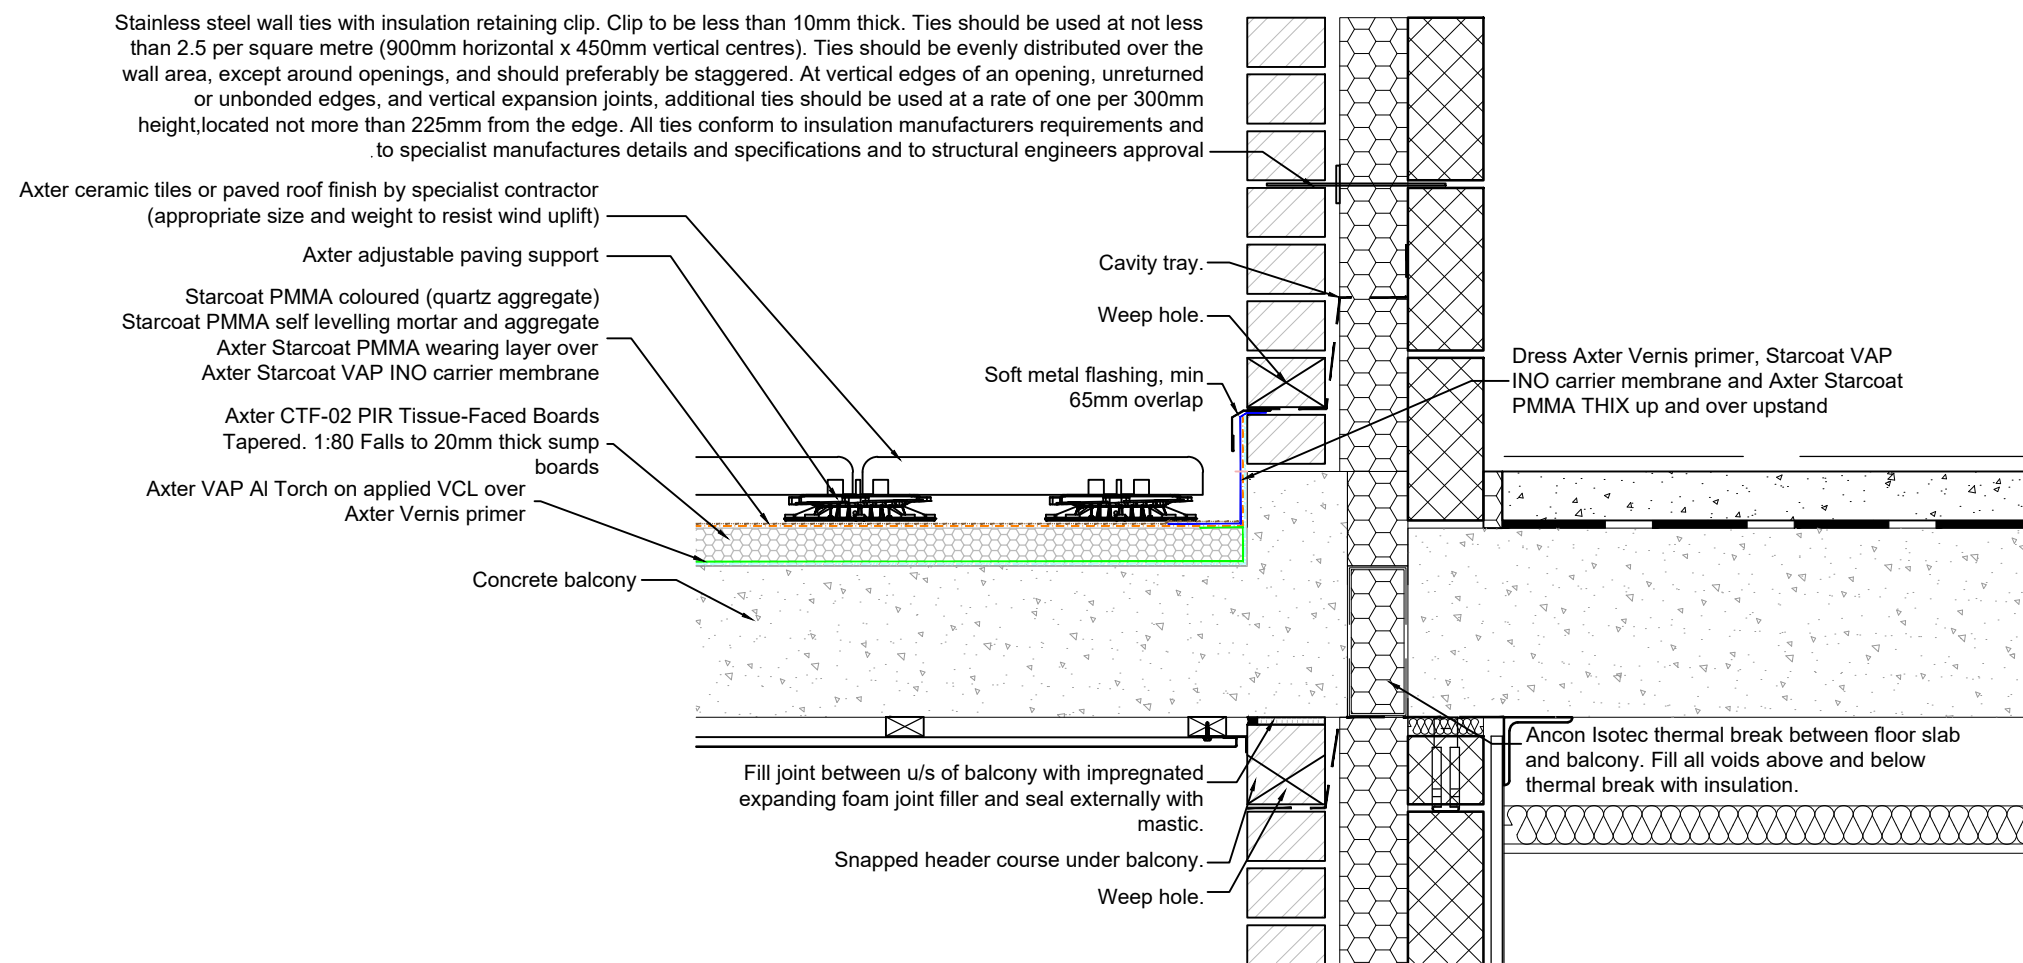

4 Section B-B

notes:

Adjacent properties and boundaries are shown for illustrative purposes only and have not been surveyed unless otherwise stated.
Do not scale from this drawing except for planning consent purposes.

REV	DATE	DESCRIPTION	DRAWN	CHECKED
F	10/09/2019	Dimensions & detail references added	SS	MPS
E	20/08/2019	Balcony plan & details updated.	MPS	PD
D	29/07/2019	Section B-8 amended.	mJw	PD
C	06/06/2019	Redrawn to reflect change in roof covering	mJw	PD
B	22.02.2019	Waterproof deck and threshold revised	mJw	PD
A	14.12.2018	Waterproof deck and threshold & status updated	mJw	JS

Revisions

CFW

Architects Designers Visualisers

Inland Homes

CLIENT

Chaplin Farrant
Wiltshire Limited

Bank Chambers
69 High Street
Winchester
Hampshire
SO23 9DA

Tel: 01962 862234
Fax: 01962 840506
email: studio@cfw-architects.com
www.cfw-architects.com

Also at:
Norwich
London

AD(4)506
DRAWING NO

15/05/2018
DATE

mJw
DRAWN BY

JS
CHECKED BY

1:20 and 1:10 @A1
SCALE














