


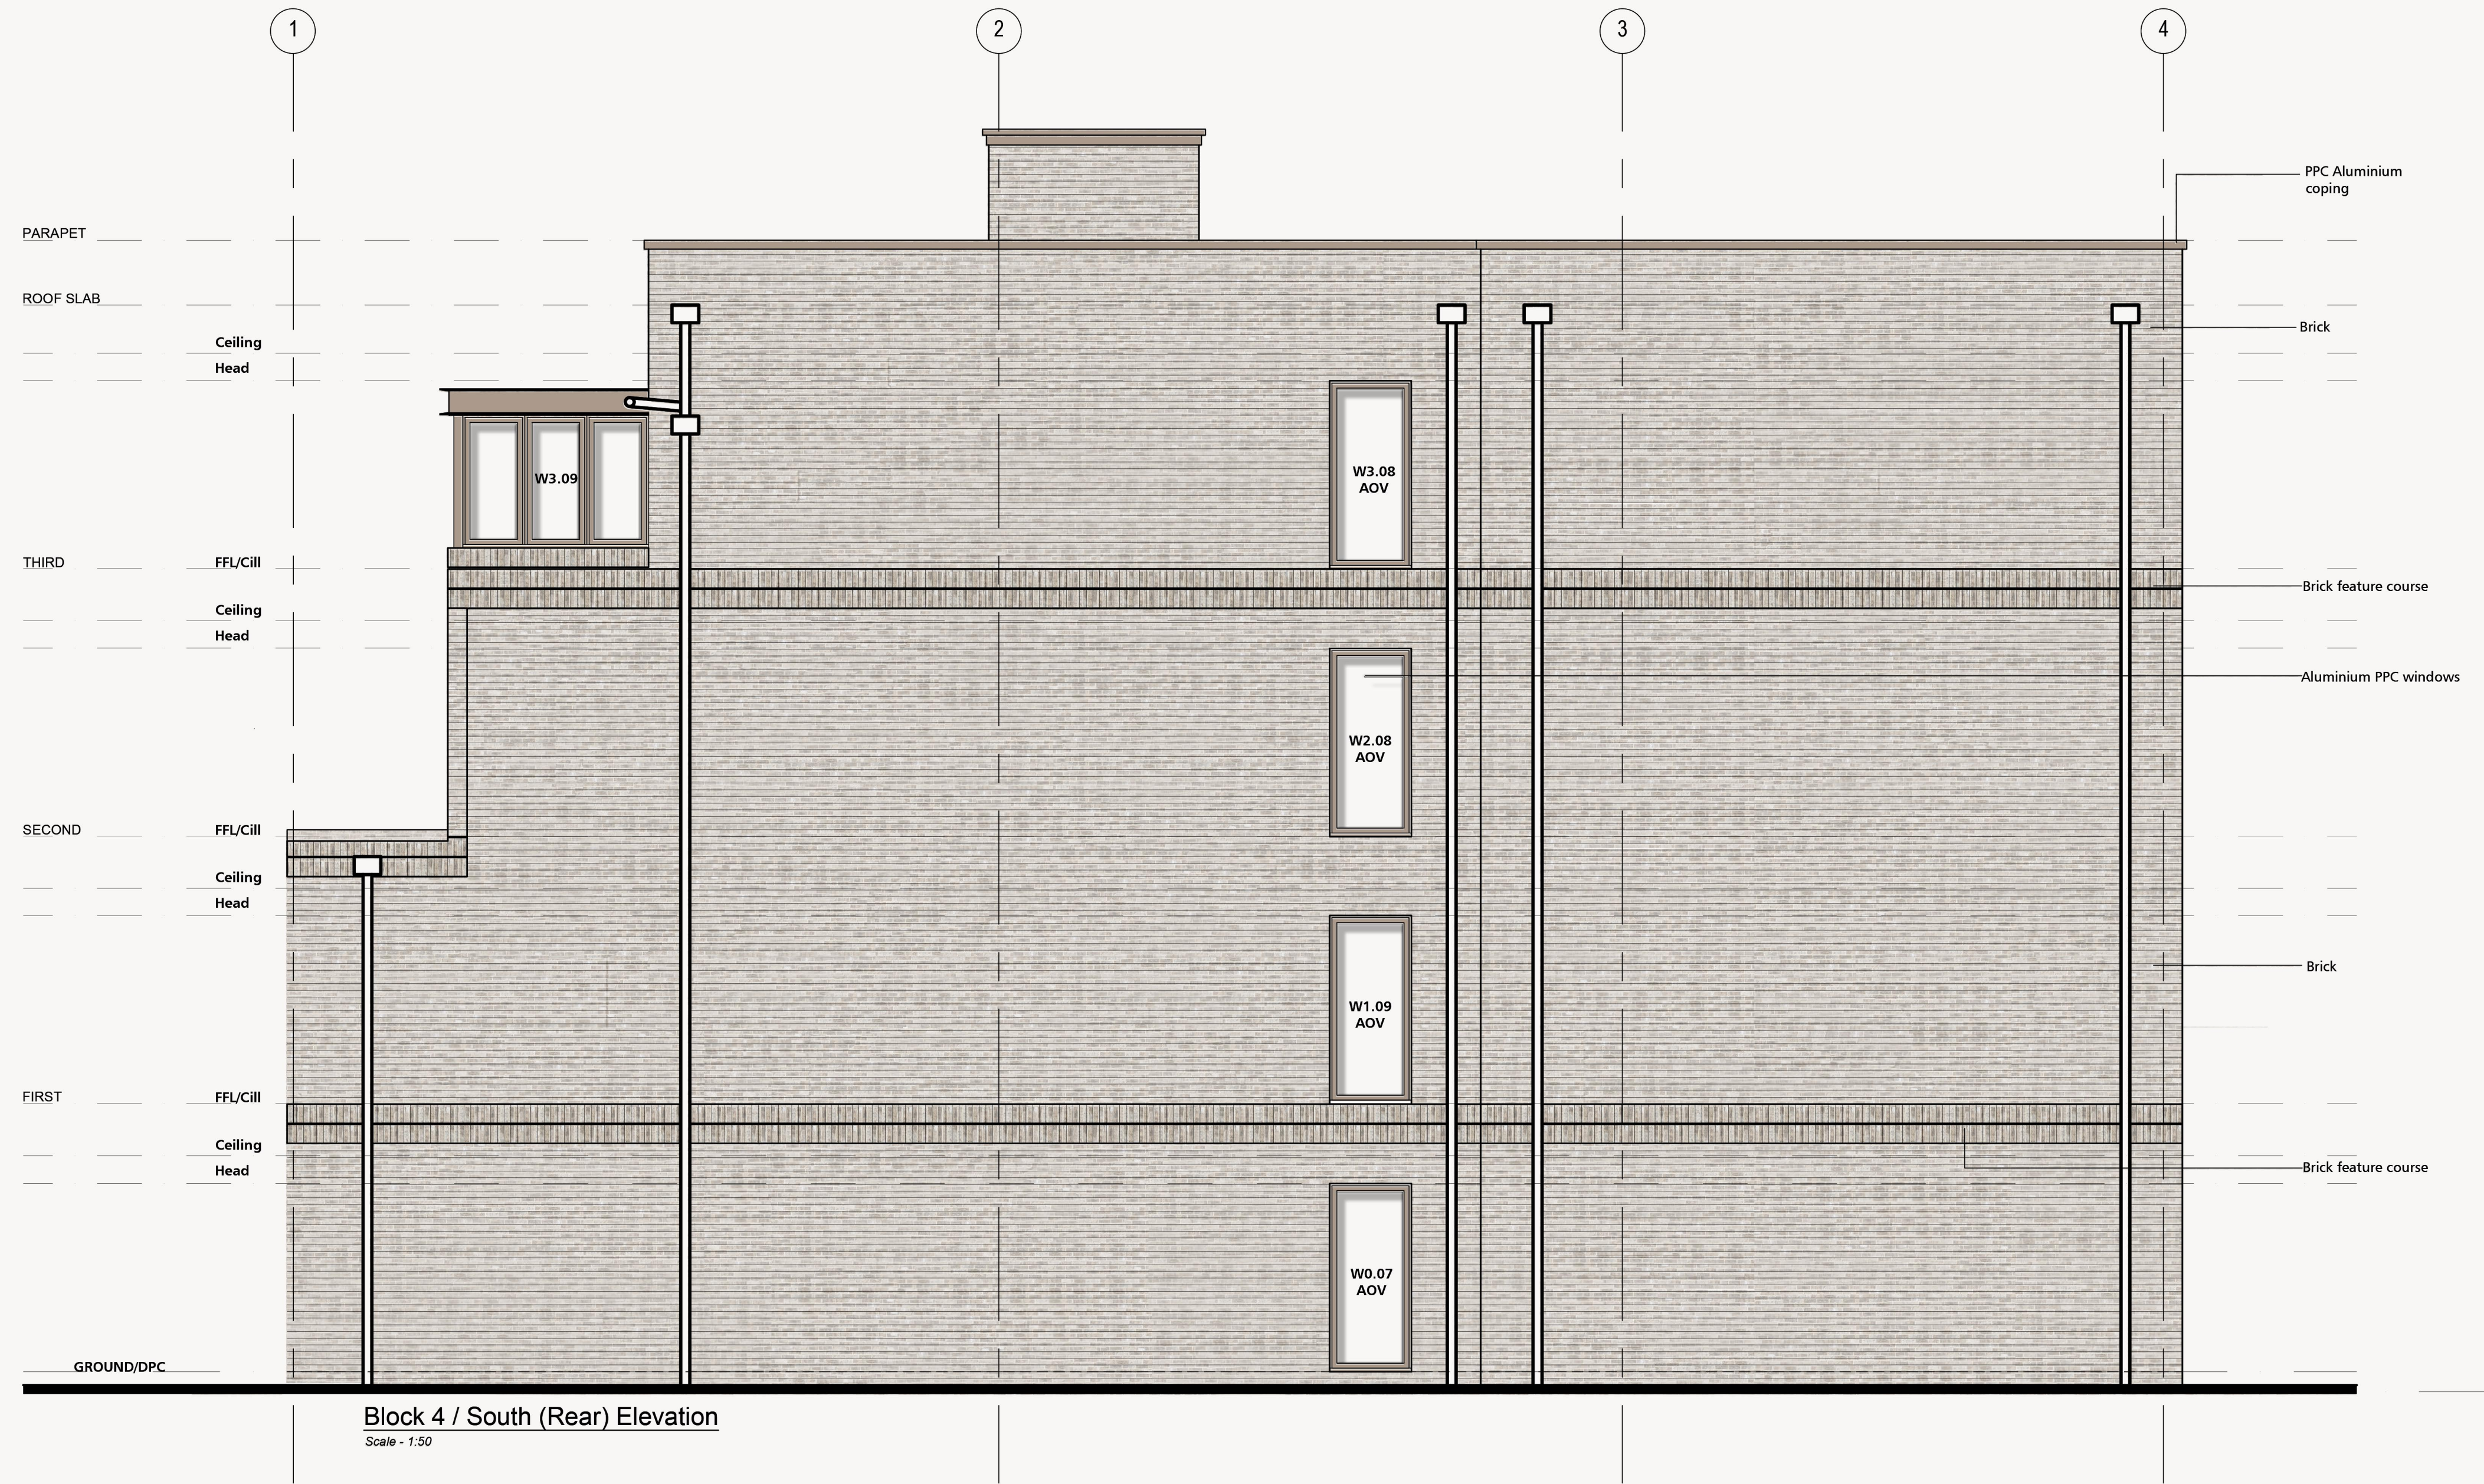

Scale 1:50

0 1000 2000 3000 4000 5000mm

notes:

Adjacent properties and boundaries are shown for illustrative purposes only and have not been surveyed unless otherwise stated.
Do not scale from this drawing except for planning consent purposes.

B	11/04/2019	Scale bar added	SS	PD
A	20.03.2019	Amendments to client comments	SS	PD
REV	DATE	DESCRIPTION	DRAWN	CHECKED

Revisions



Chaplin Farrant
Wiltshire Limited

Bank Chambers
69 High Street
Winchester
Hampshire
SO23 9DA
Tel: 01962 862234
Fax: 01962 840506
email: studio@cfw-architects.com
www.cfw-architects.com

Also at:
Norwich
London

This drawing is copyright of the
Architects and shall not be
reproduced without their
permission.

Check all dimensions and report
any errors or omissions.

PLANNING

Inland Homes

CLIENT

Randalls

PROJECT

Block 4
Proposed Elevations

South

J17077w

PROJECT REF

AE(4)251

DRAWING NO

B

REVISION

07/03/2019

DATE

1:50@A1

SCALE

SS

DRAWN BY

PD

CHECKED BY