



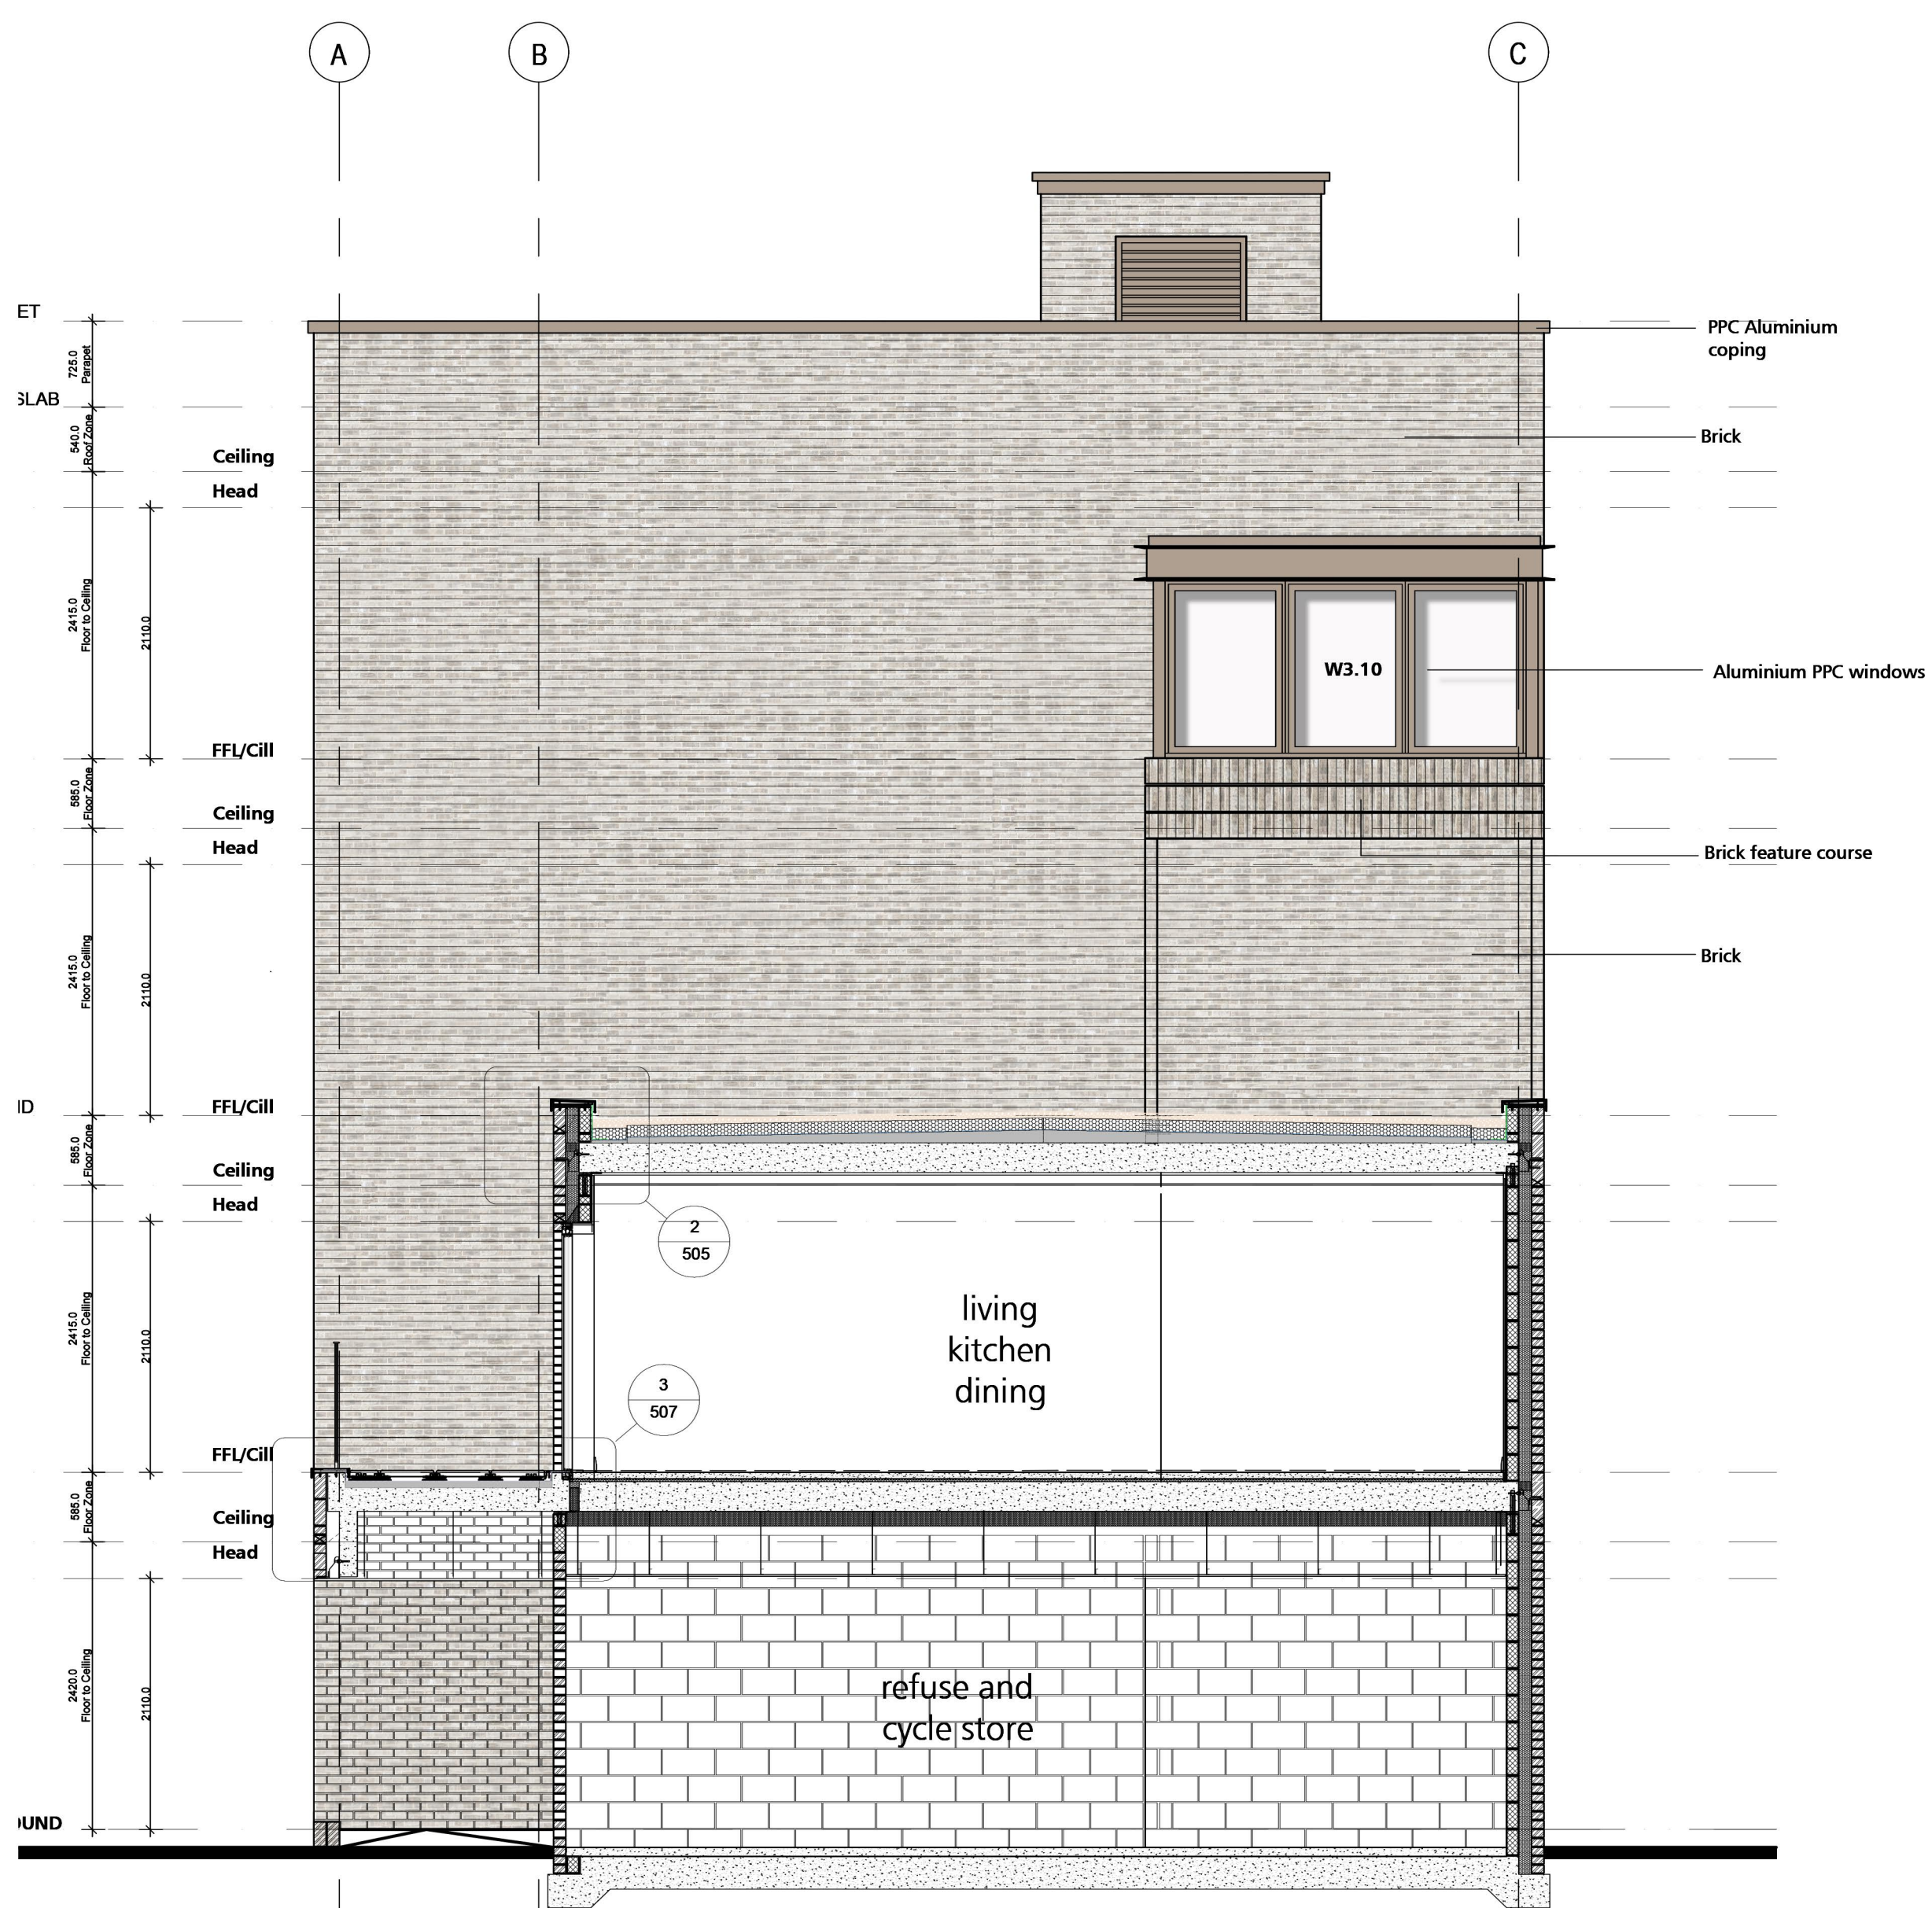

Block 4 / East (Side) Elevation  
Scale - 1:50

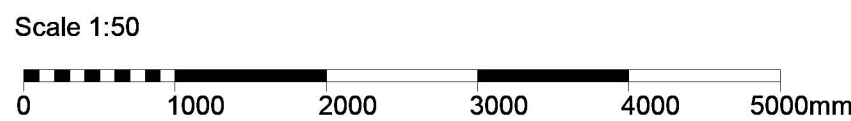

Block 4 / West (Side) Sectional Elevation  
Scale - 1:50

notes:  
Adjacent properties and boundaries are shown for illustrative purposes only and have not been surveyed unless otherwise stated.  
Do not scale from this drawing except for planning consent purposes.

|     |            |                 |       |         |
|-----|------------|-----------------|-------|---------|
| A   | 11/04/2019 | Scale bar added | SS    | PD      |
| REV | DATE       | DESCRIPTION     | DRAWN | CHECKED |

Revisions



Chaplin Farrant  
Wiltshire Limited

Bank Chambers  
69 High Street  
Winchester  
Hampshire  
SO23 9DA

Tel: 01962 862234  
Fax: 01962 840506

email: studio@cfw-architects.com  
www.cfw-architects.com

Also at:  
Norwich  
London

AE(4)252

This drawing is copyright of the  
Architects and shall not be  
reproduced without their  
permission.  
Check all dimensions and report  
any errors or omissions.

PLANNING

Inland Homes

Randalls

Block 4  
Proposed Elevations  
East and West

J17077w

07/03/2019

SS

PD

A

1:50@A1

SCALE

CHECKED BY