


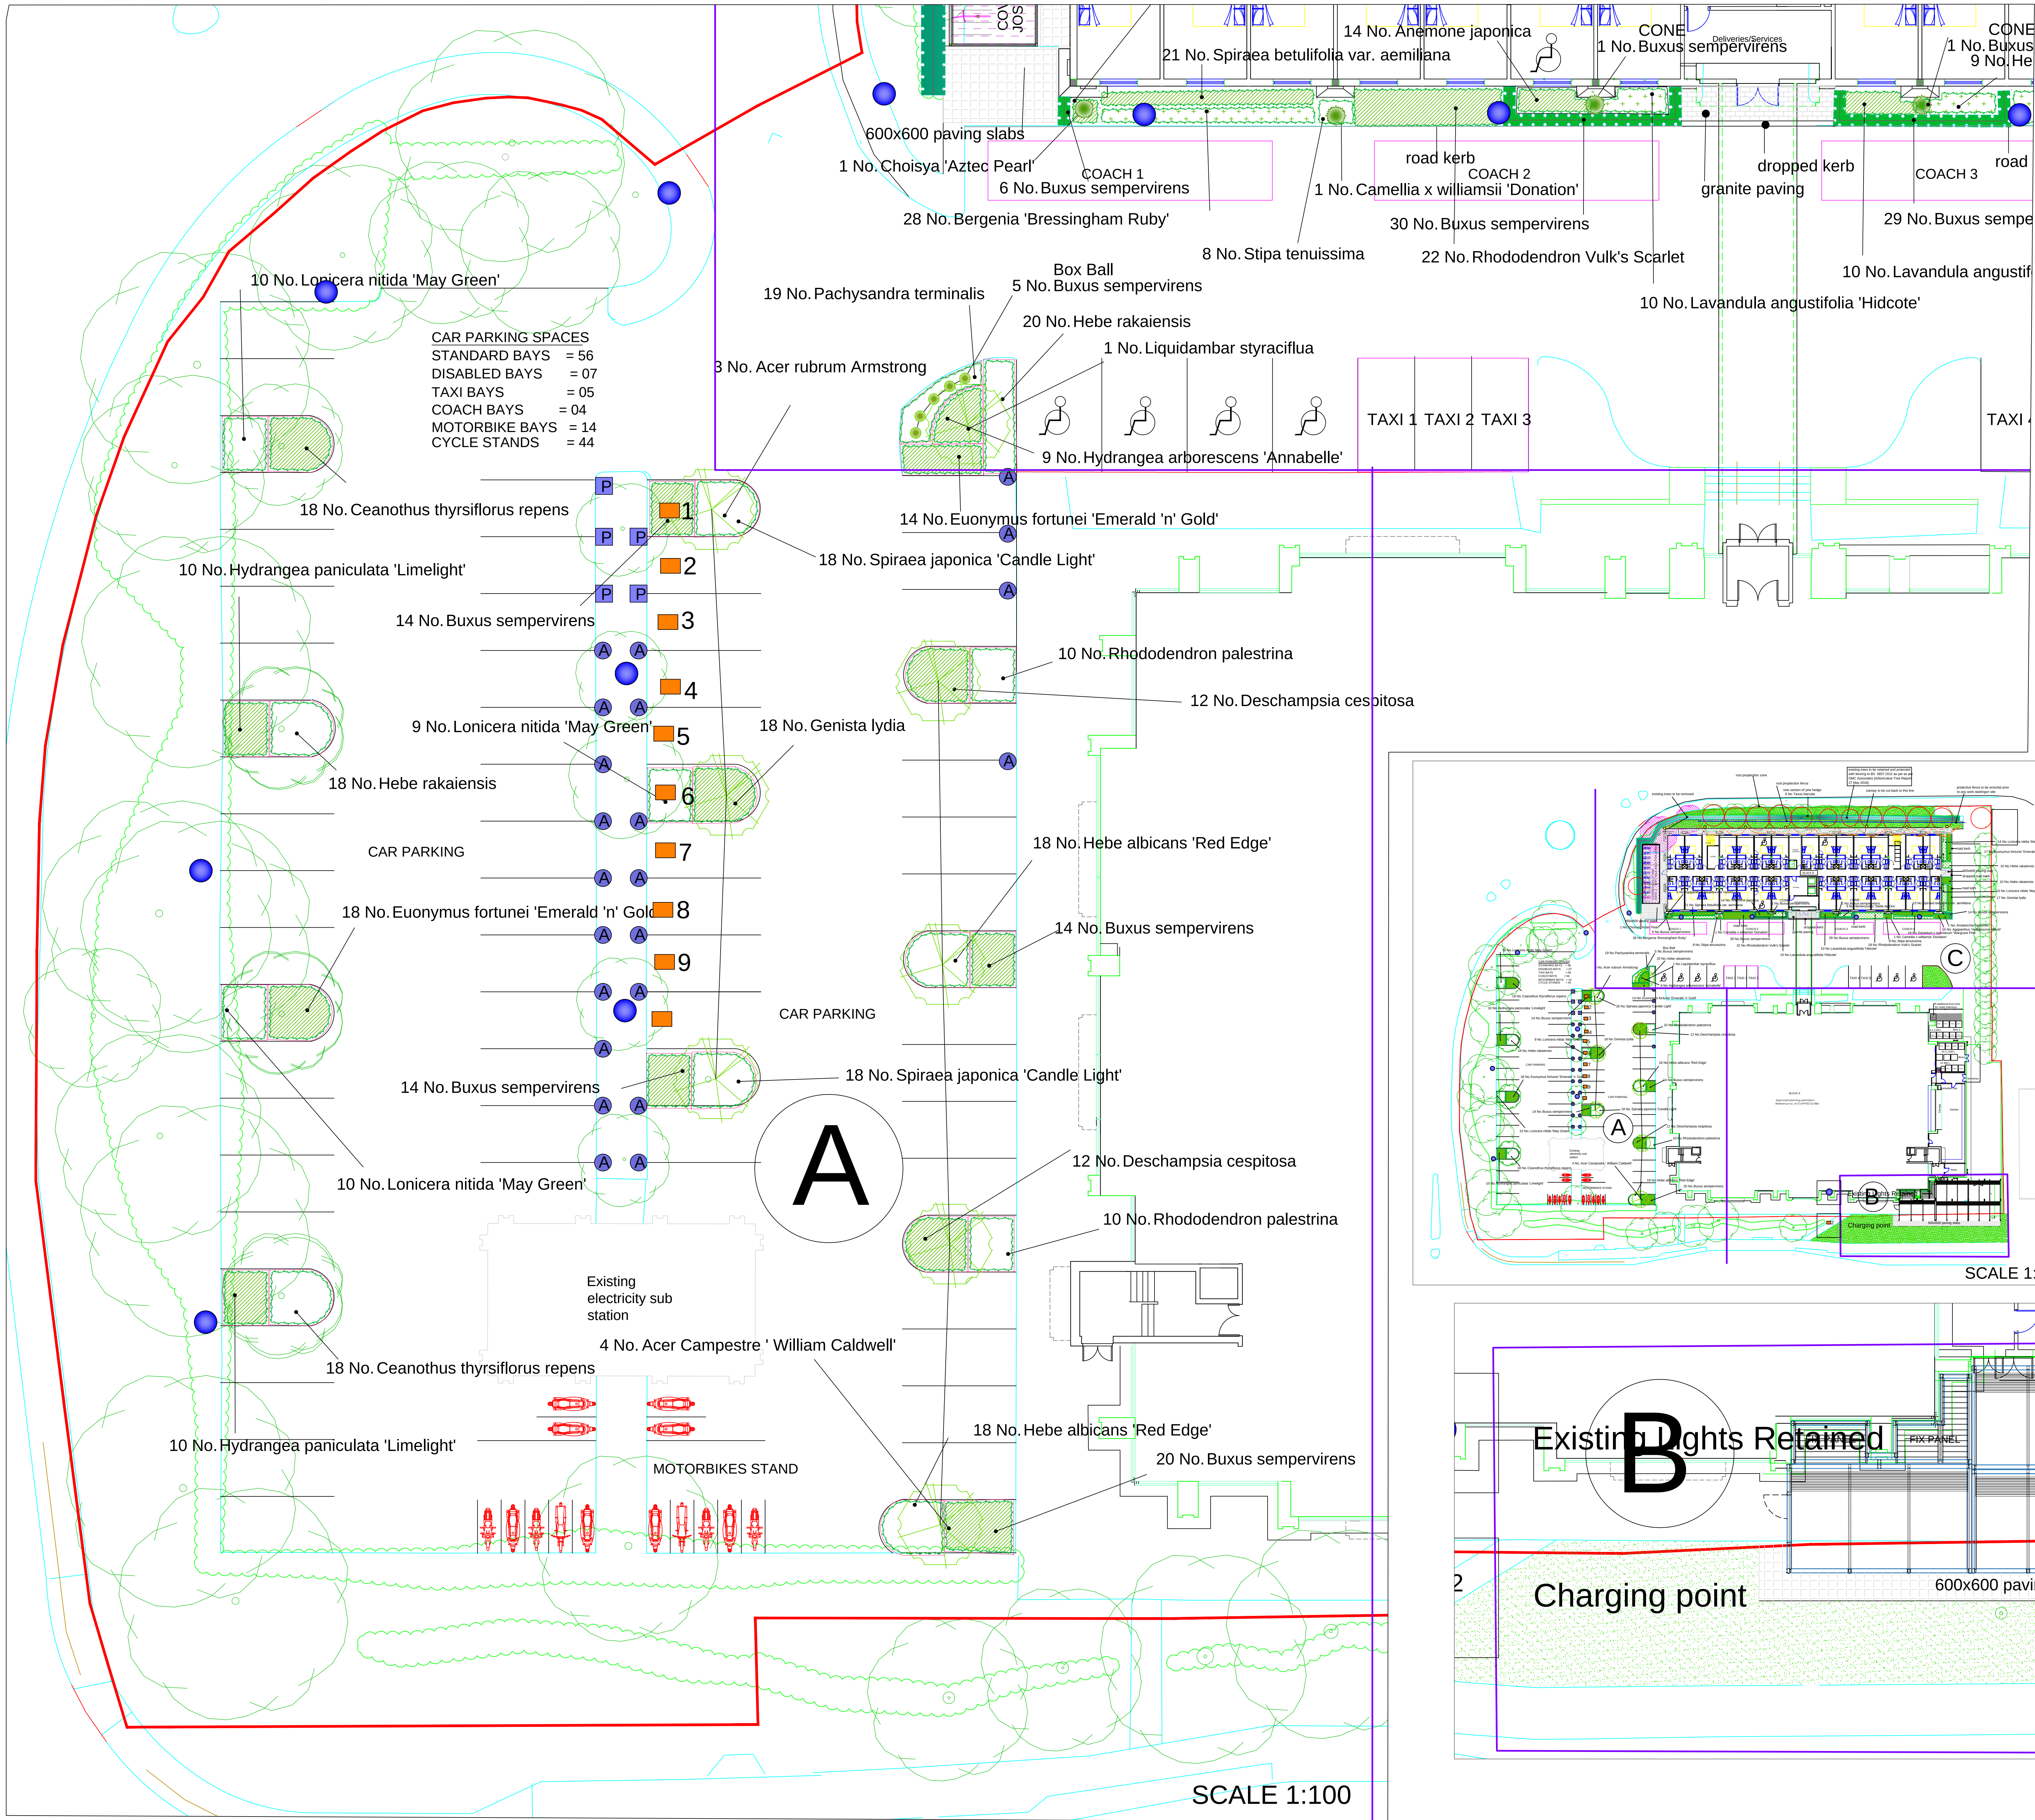

CAR PARKING SPACES
STANDARD BAYS = 56
DISABLED BAYS = 07
TAXI BAYS = 05
COACH BAYS = 04
MOTORBIKE BAYS = 14
CYCLE STANDS = 44


CAR PARKING

CAR PARKING


Existing electricity sub station

MOTORBIKES STAND

SCALE 1:100

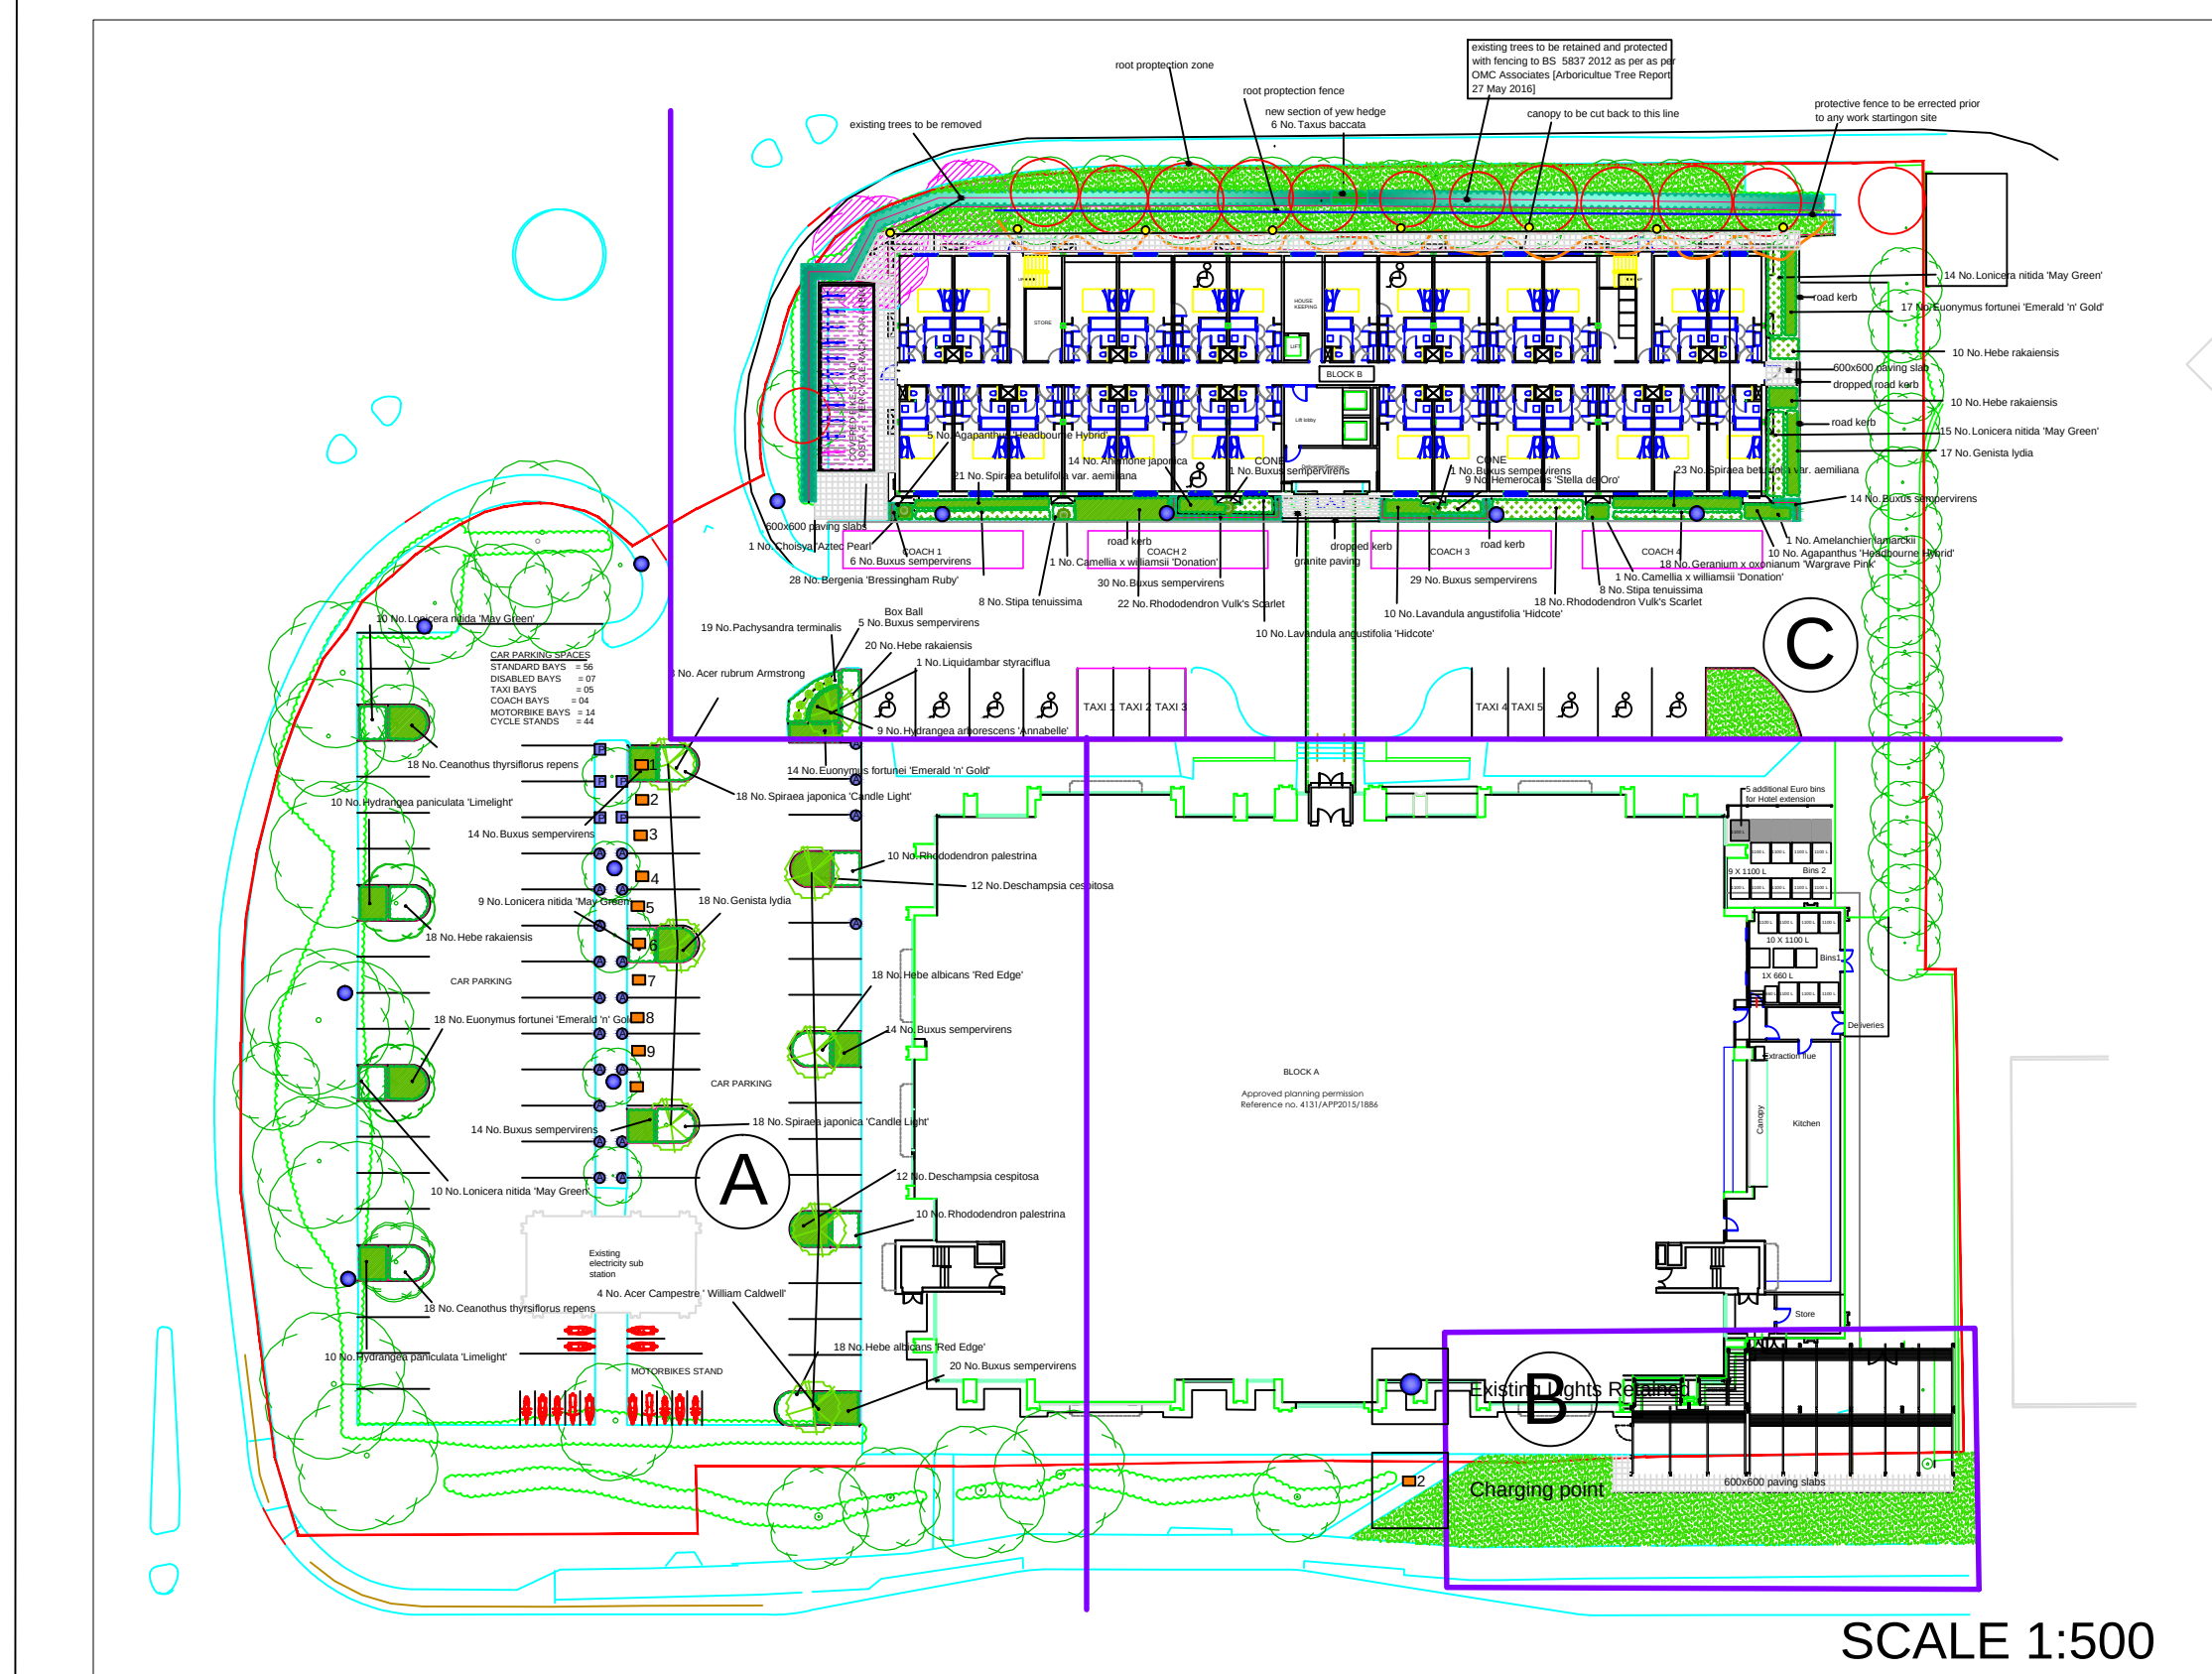

SCALE 1:500

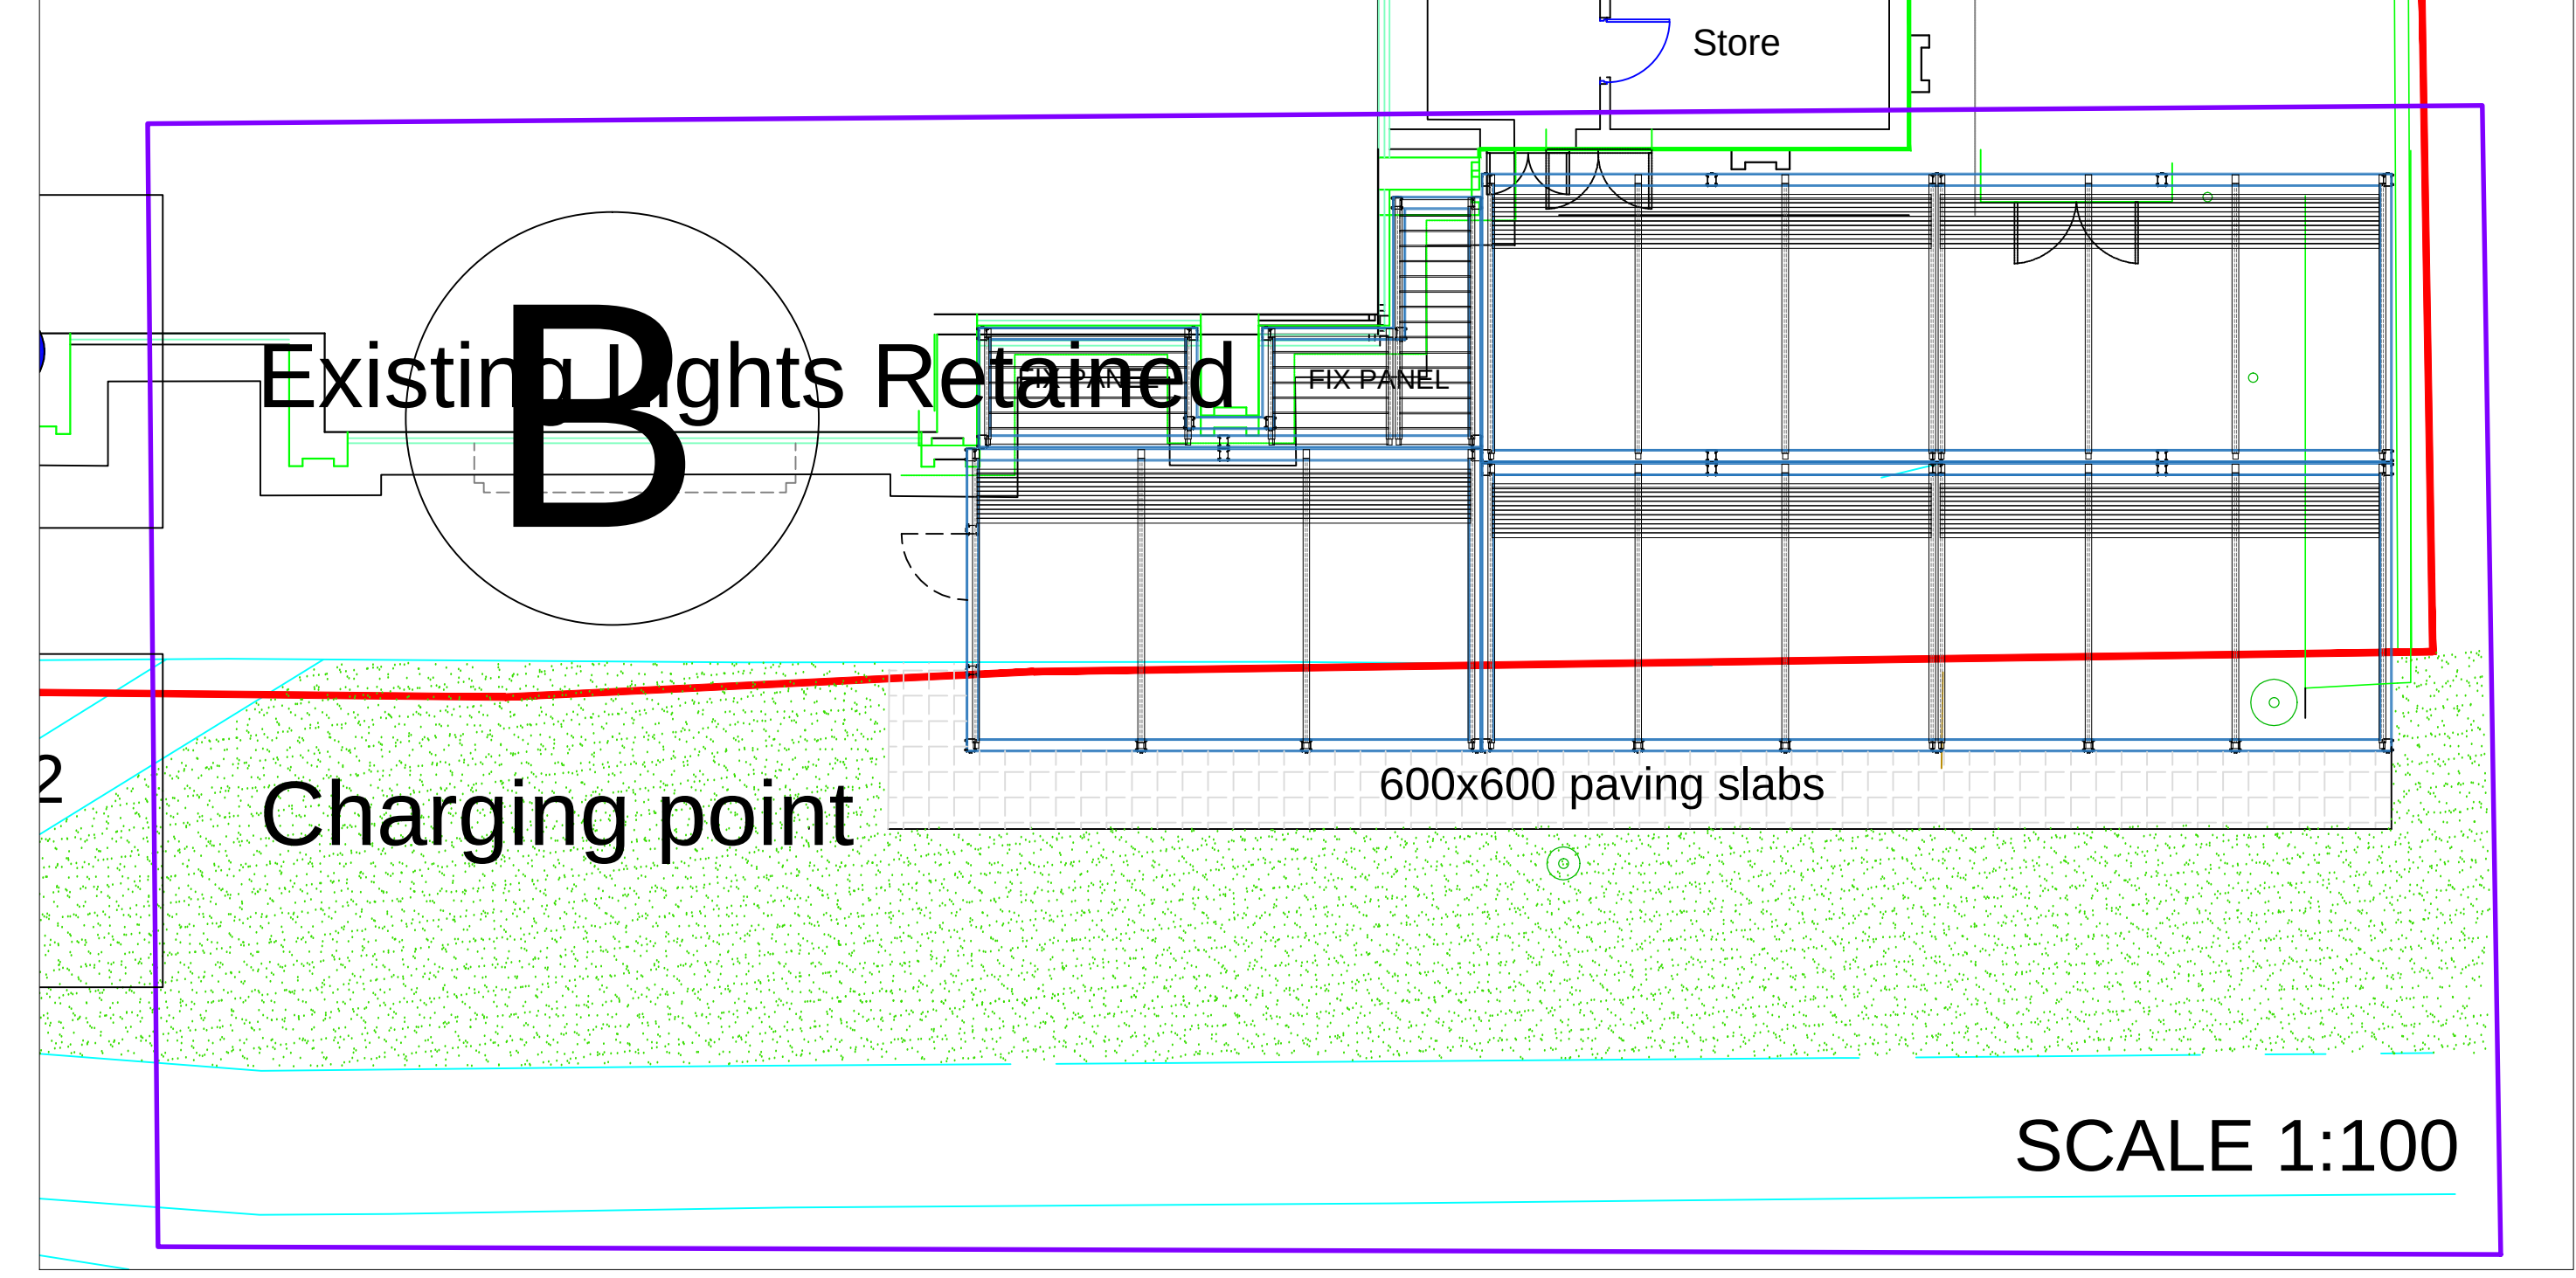

SCALE 1:100

Header					
Trees					
No.	Species Name	Height	Girth	Specification	Density
4 No.	Acer Campestre 'William Caldwell'	425-600cm	14-16cm	Extra Heavy Standard: 3x: BR: 5 brks	Counted
3 No.	Acer rubrum Armstrong	425-600cm	14-16cm	Extra Heavy Standard: 3x: BR: 4 brks	Counted
1 No.	Liquidambar styraciflua	425-600cm	14-16cm	Extra Heavy Standard: 3x: BR: 5 brks	Counted
Conifers					
No.	Species Name	Pot Size	Height	Specification	Density
6 No.	Taxus baccata	80-100cm	Single Leader: RB: 2m		
Shrubs					
No.	Species Name	Height	Pot Size	Specification	Density
1 No.	Anemone japonica	225-250cm	25L	C: 3 brks: Branched	Counted
5 No.	Buxus sempervirens	60-80cm	25L	C: Bushy Ball	Counted
62 No.	Buxus sempervirens	30-40cm	3L	C: 4 brks: Bushy	3m²
20 No.	Buxus sempervirens	30-40cm	3L	C: Bushy: 4 brks	5m²
2 No.	Buxus sempervirens	125-150cm	25L	C: Bushy Cone	Counted
59 No.	Buxus sempervirens	30-40cm	3L	C: Bushy: 4 brks	3m²
2 No.	'Camellia x williamsii 'Donation'	60-80cm	10L	C: 3 brks: Branched	Counted
38 No.	'Ceanothus thyrsiflorus repens	20-25cm	2L	Bushy: 4 brks: C	3m²
1 No.	Choisya 'Aztec Pearl'	60-80cm	25L	C: Bushy Specimen	Counted
49 No.	Euonymus fortunei 'Emerald 'n' Gold'	25-30cm	3L	C: 7 brks: Bushy	3m²
35 No.	Genista lydia	30-40cm	3L	C: 5 brks: Bushy	3m²
58 No.	Hebe albicans 'Red Edge'	20-25cm	3L	C: 5 brks: Bushy	3m²
58 No.	Hebe rakaiensis	20-25cm	3L	C: 5 brks: Bushy	3m²
9 No.	Hydrangea arborescens 'Annabelle'	30-40cm	3L	C: 3 brks: Branched	2m²
20 No.	Hydrangea paniculata 'Limelight'	40-50cm	3L	C: 5 brks: Branched	2m²
20 No.	Lavandula angustifolia 'Hidcote'	25-30cm	3L	C: 5 brks: Bushy	3m²
58 No.	Lonicera nitida 'May Green'	30-40cm	3L	C: 6 brks: Bushy	2m²
19 No.	Pachysandra terminalis	15-20cm	2L	C: 7 brks: Several Shoots	4m²
20 No.	Rhododendron palestrina	25-30cm	2L	C: 5 brks: Bushy	2m²
40 No.	Rhododendron Vulk's Scarlet	25-30cm	2L	C: 5 brks: Bushy	2m²
44 No.	Spiraea betulifolia var. aemiliana	30-40cm	3L	C: 6 brks: Branched	3m²
36 No.	Spiraea japonica 'Candle Light'	25-30cm	3L	C: 6 brks: Branched	3m²
Herbaceous					
No.	Species Name	Height	Pot Size	Specification	Density
15 No.	Agapanthus 'Headbourne Hybrid'	2L	C/V		3m²
14 No.	Anemone japonica	3L	C/V		4m²
28 No.	Bergenia 'Bressingham Ruby'	3L	C/V		4m²
24 No.	Deschampsia cespitosa	3L	C/V		2m²
18 No.	Geranium x oregonum 'Wargrave Pink'	3L	C/V		3m²
9 No.	Hemerocallis 'Stella de Oro'	3L	C/V		3m²
Grasses					
No.	Species Name	Height	Pot Size	Specification	Density
16 No.	Stipa tenuissima	2L	C/V		4m²

SOFT LANDSCAPE KEY		HARD LANDSCAPE KEY	
	Existing tree to be retained		Granite paving
	Existing tree to be removed		600x600x50 paving slabs
	Root protection zone		Road kerb
	Protective fence		Dropped road kerb
	Canopy to be cut back to this line		Covered cycle store
	Extre heavy standard tree		Concrete base to cycle store
	Grass areas		Existing Lights Retained
	Amenity planting		Bollard Light
	Existing yew hedge retained		Charging point
	New hedge		

KEY:
-EVCP PREPARATION
-ACTIV EVCP
-ACTIVE PARKING SPACE
-PASSIVE PARKING SPACE

PARKING FOR
63 - CARS (INCLUDING 26 DISABLED BAYS)
44 - BIKES
14 - MOTORBIKES
4 - COCHES
5 - TAXI STANDS

Revision	Description	Date
1	PRELIMINARY FOR TENDER	
2	FOR CONSTRUCTION	
3	AS BUILT	

DAVID CLARKE
LANDSCAPE ARCHITECT

645 Shore Road, Whiteabbey Village,
Newtownabbey, Co. Antrim, BT37 0ST
Tel: 028 90 86 7337 Fax: 028 90 851771
Email: david@david-clarke.net

Client: NINE GROUP

Job: Proposed hotel Extension
Heathrow Point West
234 bath Road UB3 5AP

Title: LANDSCAPE PLAN

Proj No: 0763 Dwg No: 01D

Scale: 1:200 Date: 07/0120

Drawn By: DC Chk By: CS