
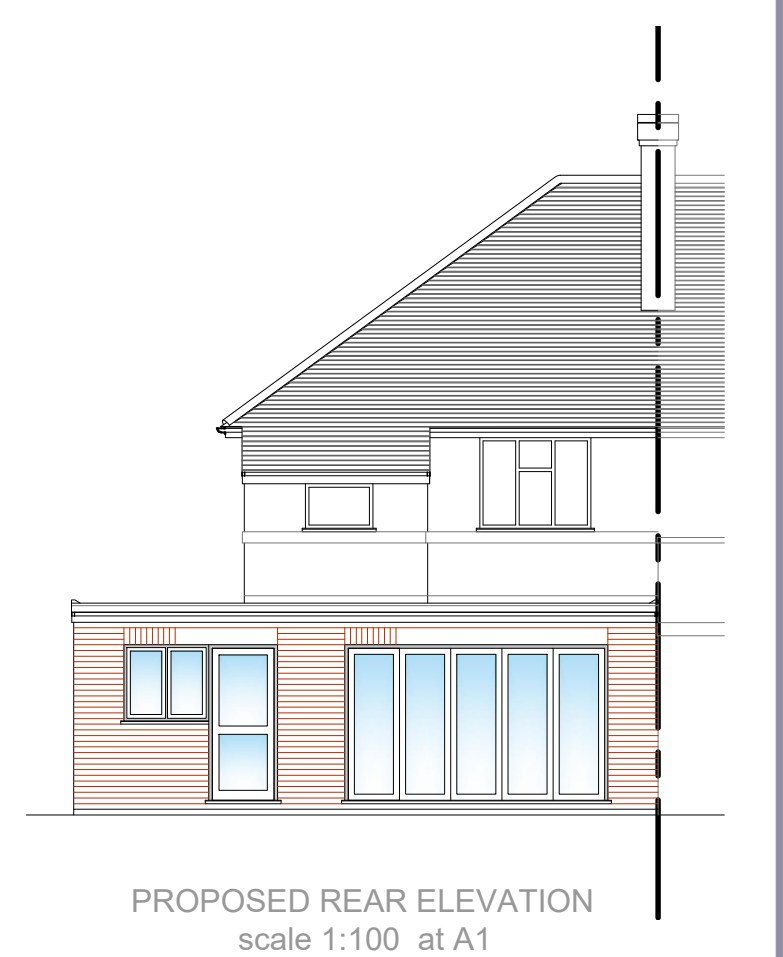
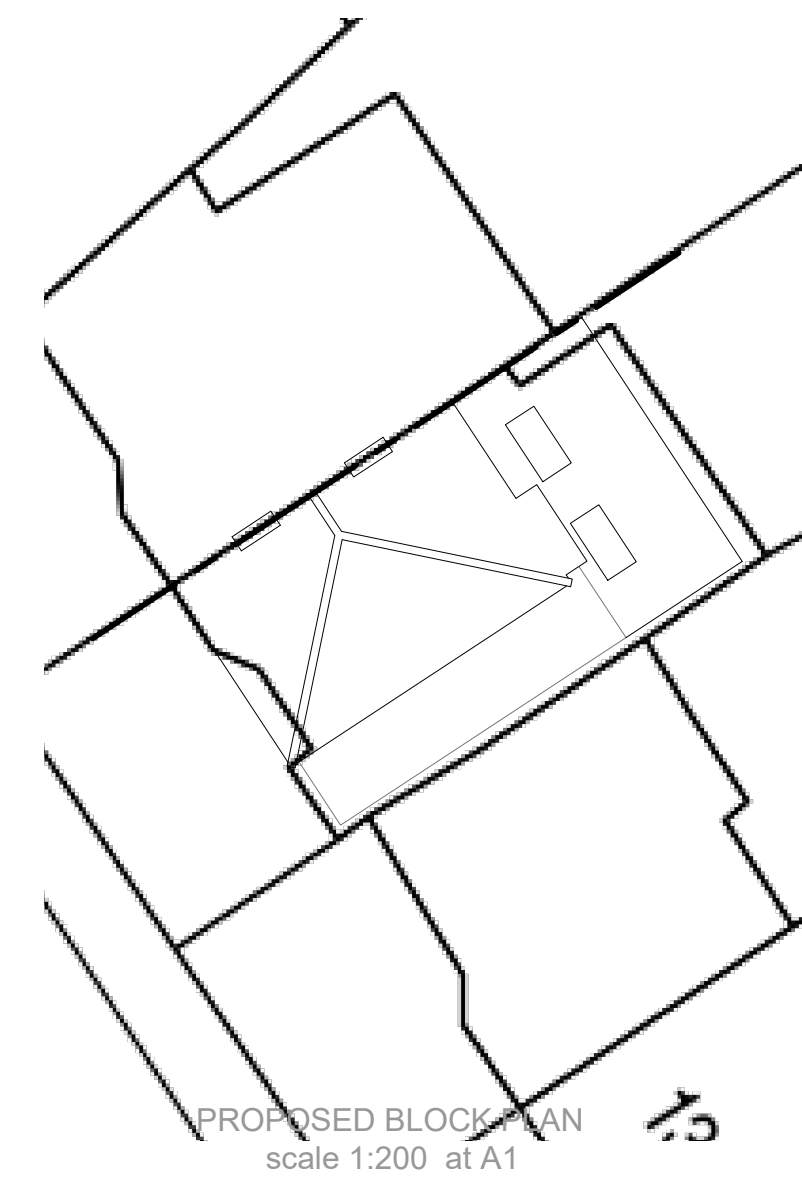
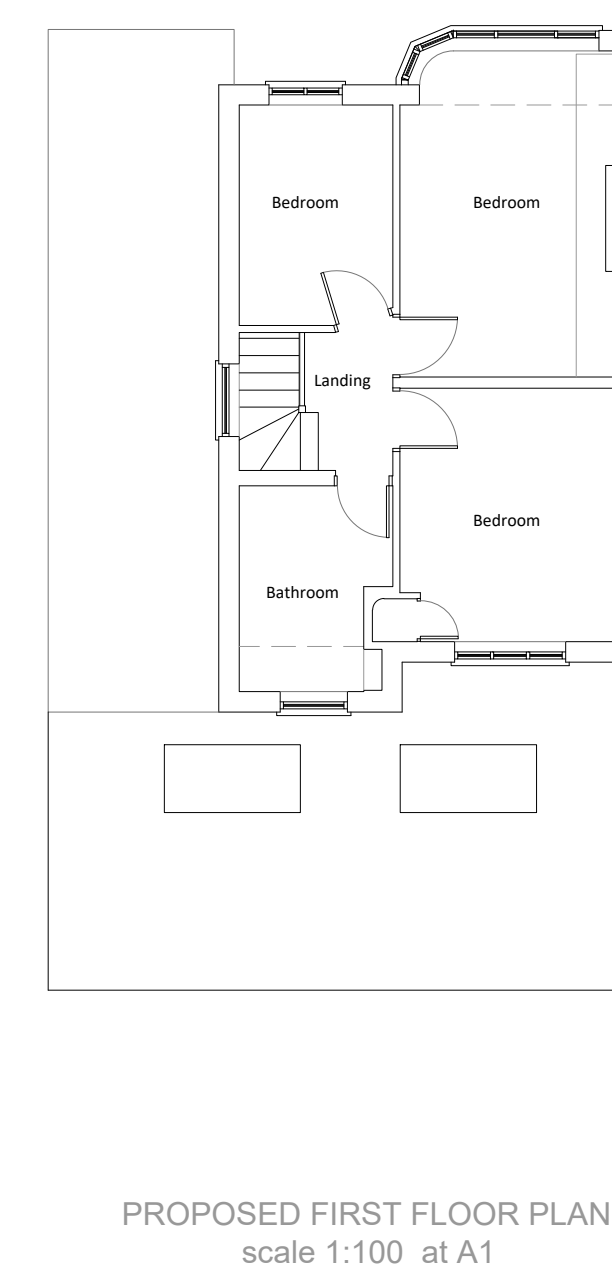
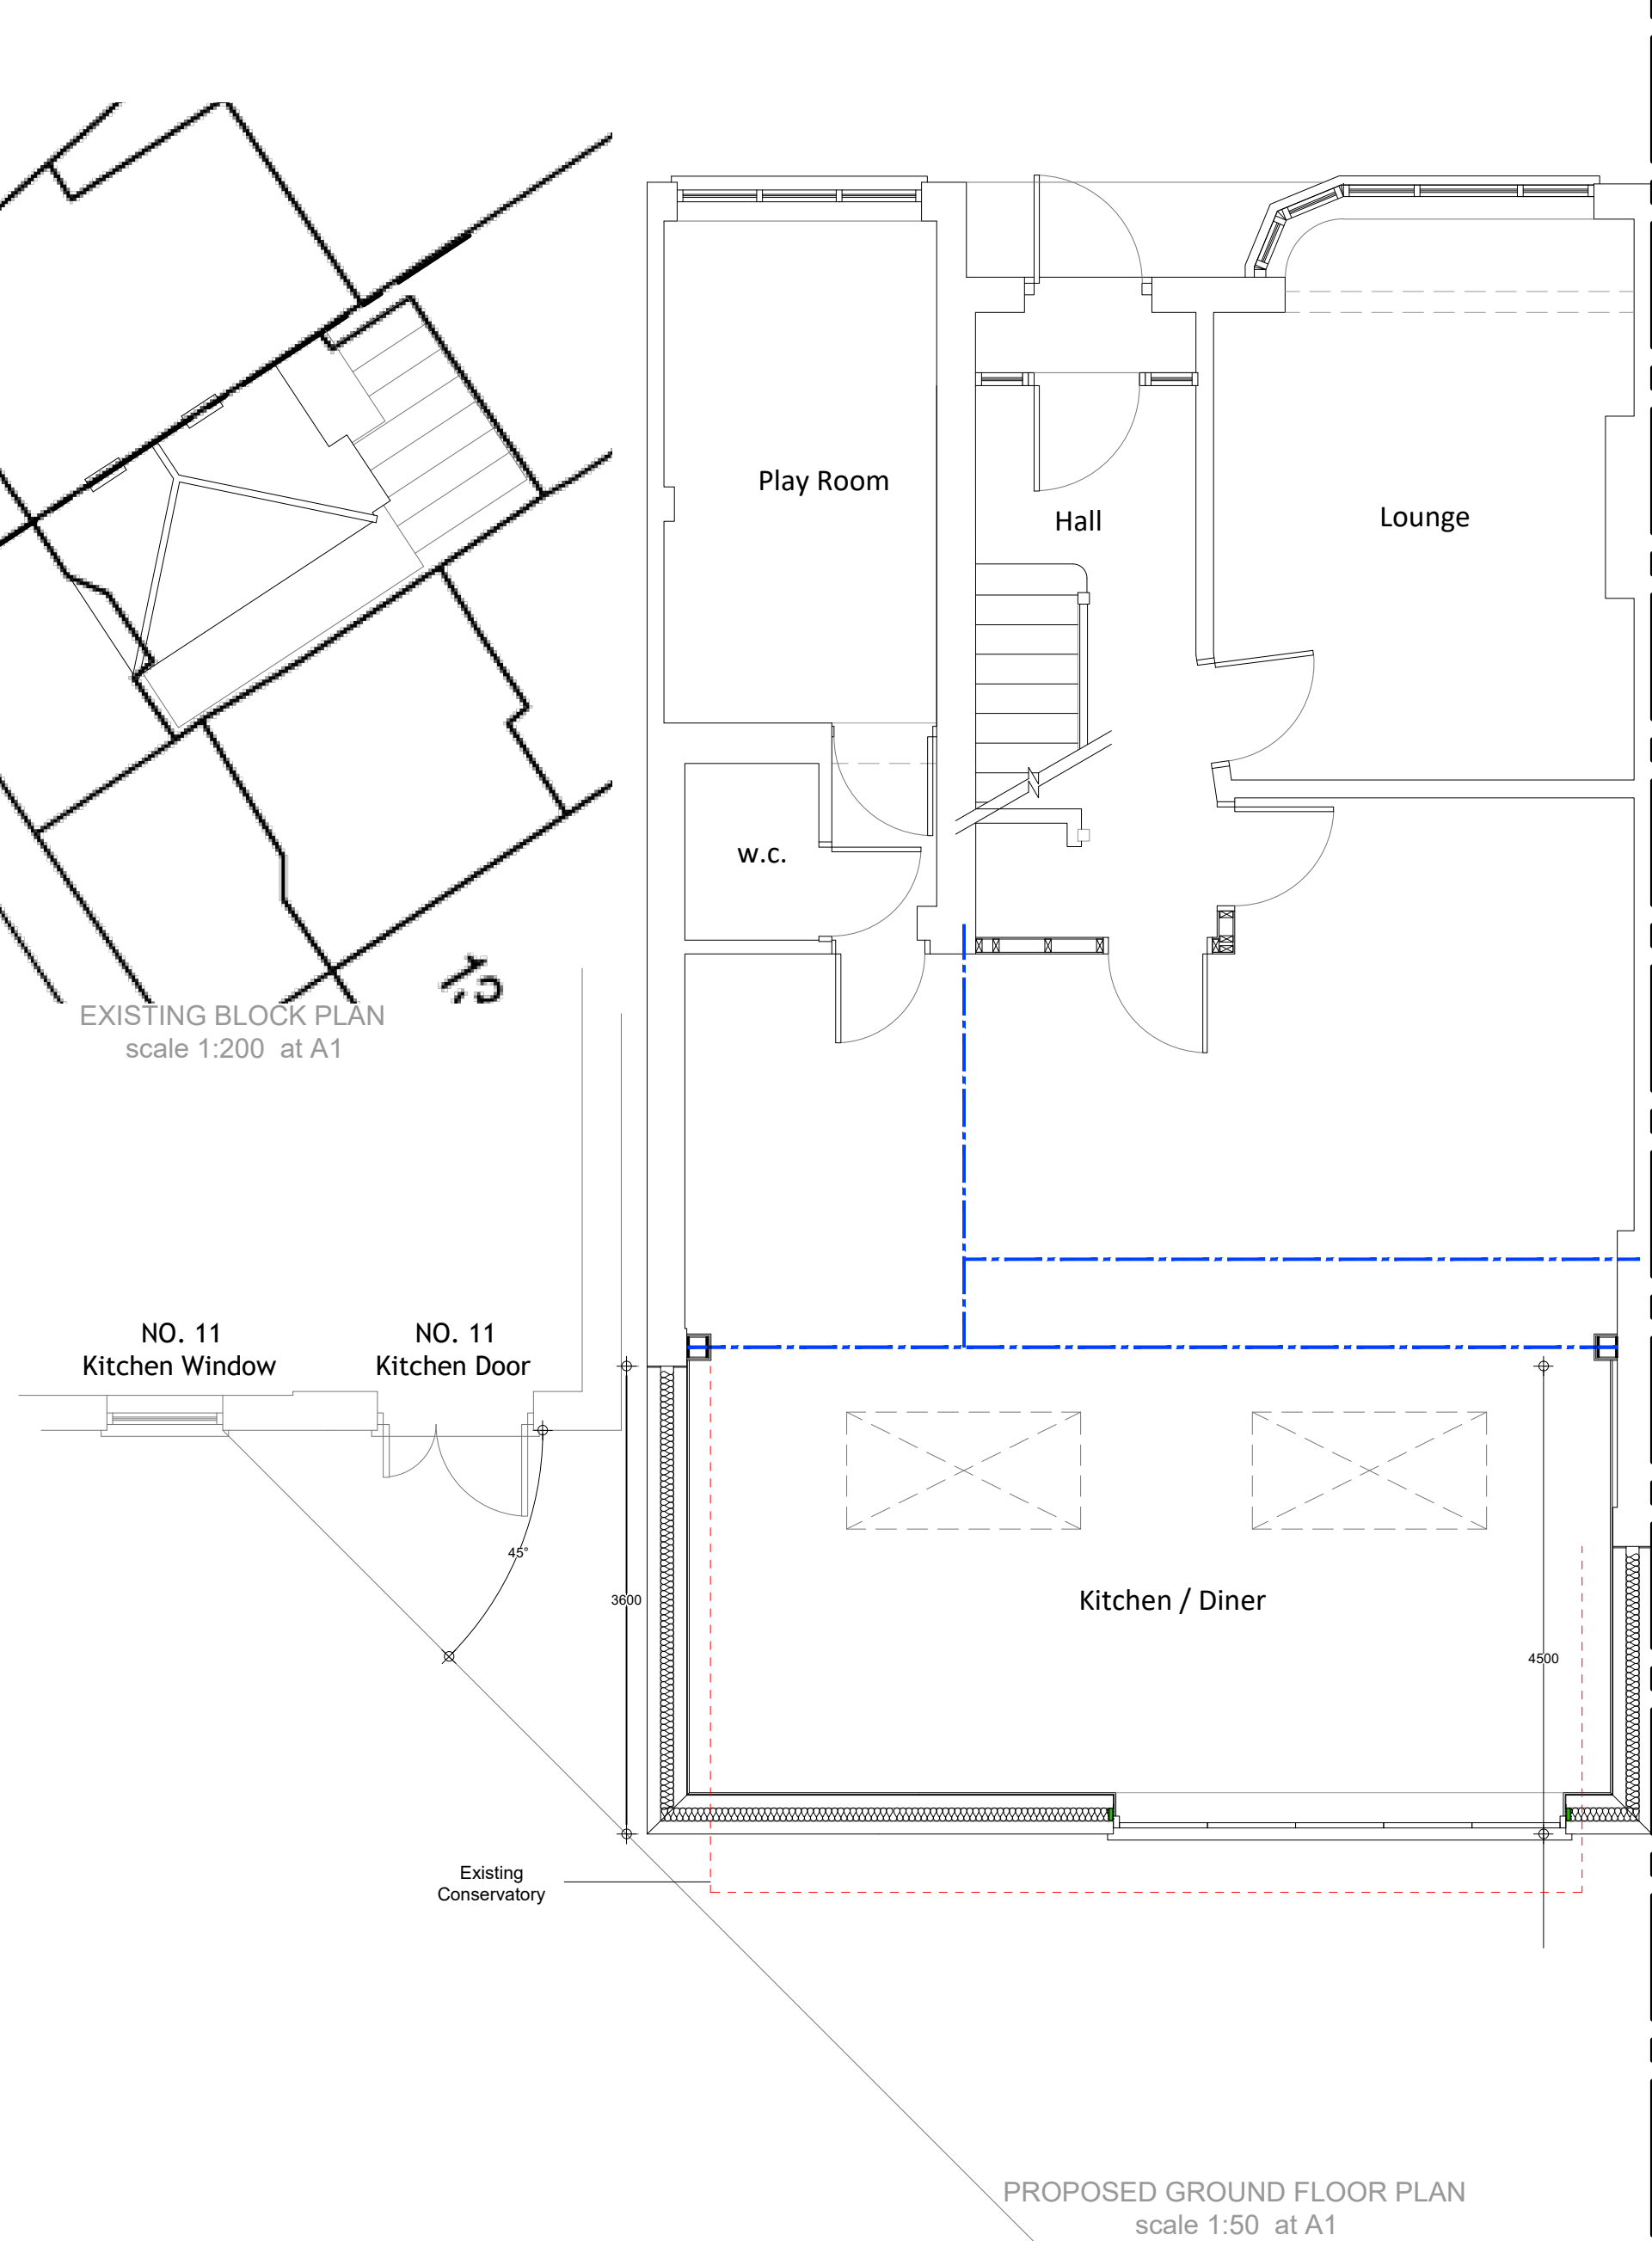
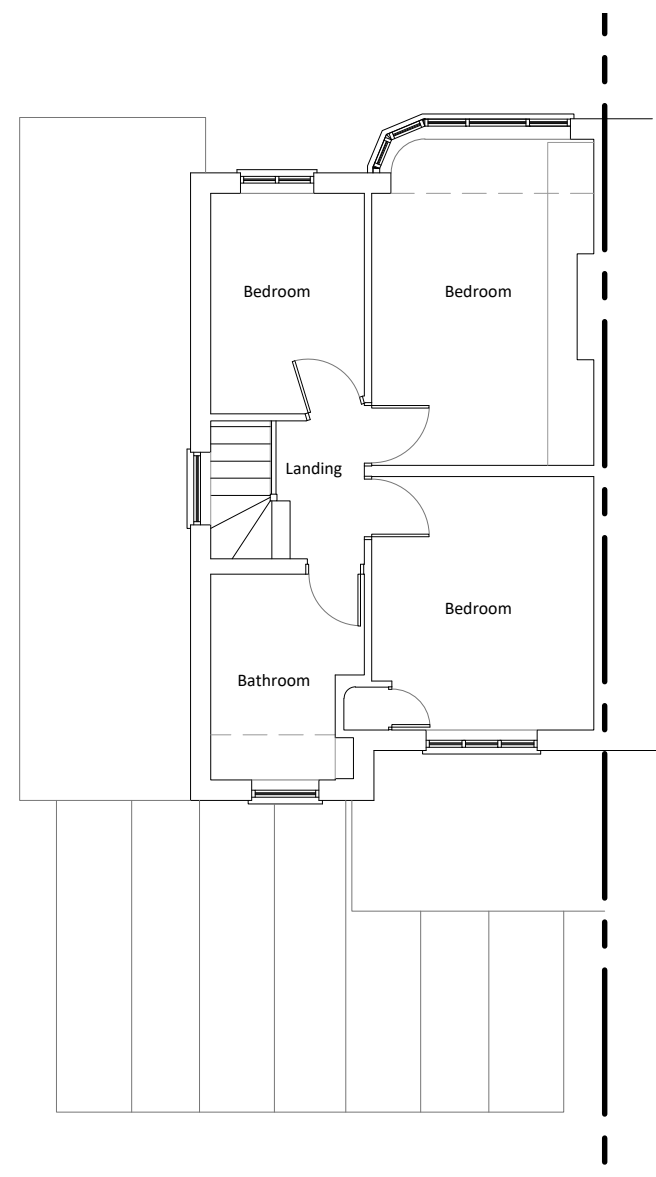
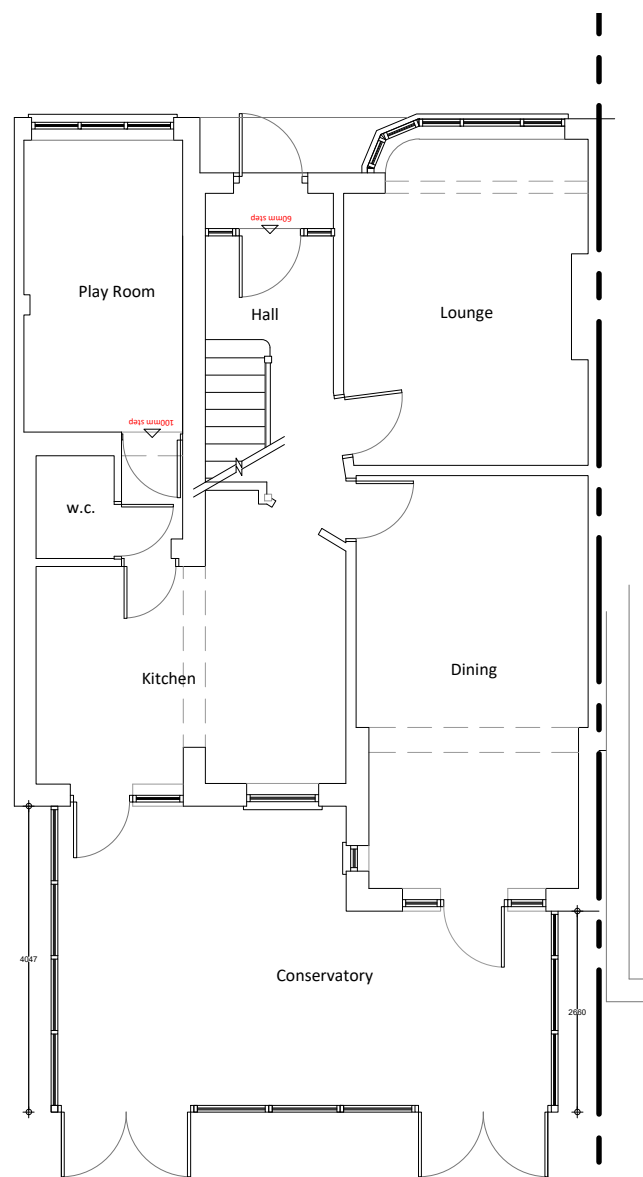


All dimensions to be confirmed on site before any work commences. Godden & Grimshaw Ltd. retain copyright of design, scheme & ownership of drawings. Drawing to be read in conjunction with the specification and all relevant drawings. We recommend approvals obtained from all statutory bodies prior to commencement of works. Any works undertaken without approval is done so at owners risk.

9 Aldridge Avenue, Ruislip HA4 9JU	Demolition of Existing Conservatory and Construction of Single Storey Extension to the Rear	Scale :	Date :
	Existing and Proposed Plans, Sections and Elevations	1:50, 1:100, 1:1250 at A1	Oct 2021
		Client :	Drawing Number :
		Mr. & Mrs. Nardani	HA4-9JU-09-01E

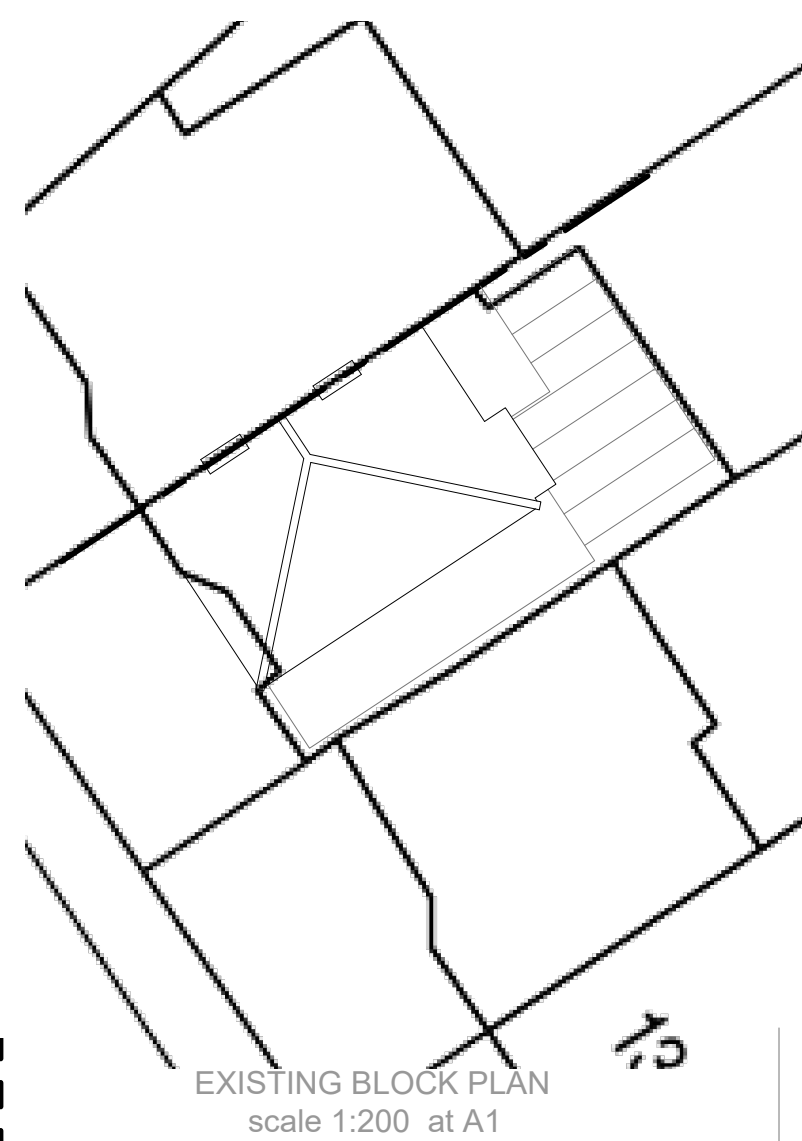