

Diagram shows 4.8m length vehicle
Average car length in UK approx. ~ 4.4m

<u>Category</u>	<u>Car</u>	<u>Length/ mm</u>
Small city cars	Hyundai i10	3,675
	Toyota Aygo X	3,780
Hatchbacks	Toyota Corolla	4,370
	MG.4 Urban	4,395
Small family	Volvo 850 (old)	4,661
	Skoda Octavia	4,700
Large family/	Renault Rafael	4,710
People carrier	LEVC Taxi	4,800

Turning circle/ mm (all below)		
Small city cars	Toyota Aygo X	9,400
	Hyundai i10	9,720
Hatchbacks	Toyota Corolla	10,400
	MG.4 Urban	10,500
Small family	Volvo 850 (old)	10,200
	Skoda Octavia	10,400
Large family/	Renault Rafael	10,400
People carrier	LEVC Taxi	8,450



MICHAEL OAKES ARCHITECTS LTD.

Michael Oakes (Director) B.A. Hons Arch, Dipl. Arch, Registered Architect

REGISTERED ARCHITECTS, DESIGNERS + ILLUSTRATORS

Telephone: 01895 235089 - E-mail: michaeloakesarchitect@googlemail.com


Image showing two boundary piers owned by No.1 and No.3 respectively. Dash shows boundary line. Image taken from Google street view.



Image showing two boundary piers owned by No.1 and No.3 respectively. Dash shows boundary line. Image taken from Google street view.


KEY

EV Electric Vehicle Charging
Active Point + Front
Passive Charging Points
Will be available

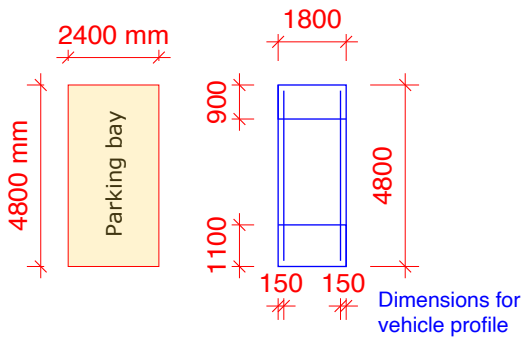

Vehicle profile:
'The standard car' outlined by Manual
for Streets (MfS) as referenced by
Hillingdon planning policy.

Length = 4.80 metres
Width = 1.80 metres
Wheel path [Green] = Minimum curb-to-curb turning diameter of 10.50 metres
Body path [Blue] = up to 2.50 metre swept path width during turns
[Hatch] = body sweep

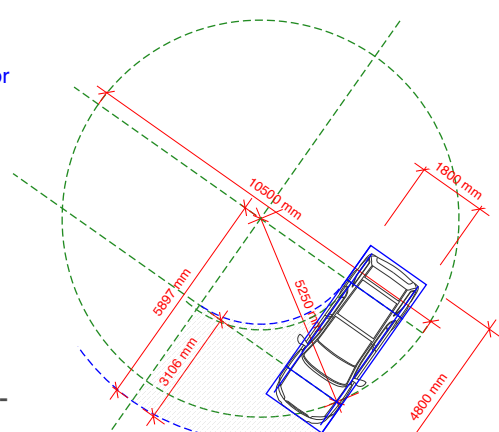

Methodology diagram for tracking drawing at 90 degree turn

Address	Client	Date
1 Alpha Rd, Uxbridge UB10 0QP	Michael Oakes (Agent)	June 2024

10 Parkfield Avenue, Hillingdon, Middlesex, UB10 0DF, Great Britain

Block Plan

1:200 @ A3



A horizontal number line with tick marks at 0, 5, 10, and 20m. A bracket is drawn above the line, spanning from the tick mark at 5 to the tick mark at 10. Below the bracket, the text "5m" is written.

Drawing Title

Parking Block Plan

Diagram, showing that the street parking requirement is met.

Project no./ Stage/ Drawing no./ Revision

0432- PLA-

54 F

Revision notes: _____ Drawn by: RA

A - First Issue	E - July revisions roof changed to 25 degrees and No.3 boundary wall checked on site
B - Changes Client Requested 16/07/2024	F - Tracking information
C - Second Application Oct 25	
D - Revisions during second planning May '26	

Copyright © Michael Oakes Architects Ltd. 2023
Print all drawings in full colour at A3 size- Do not scale drawings