

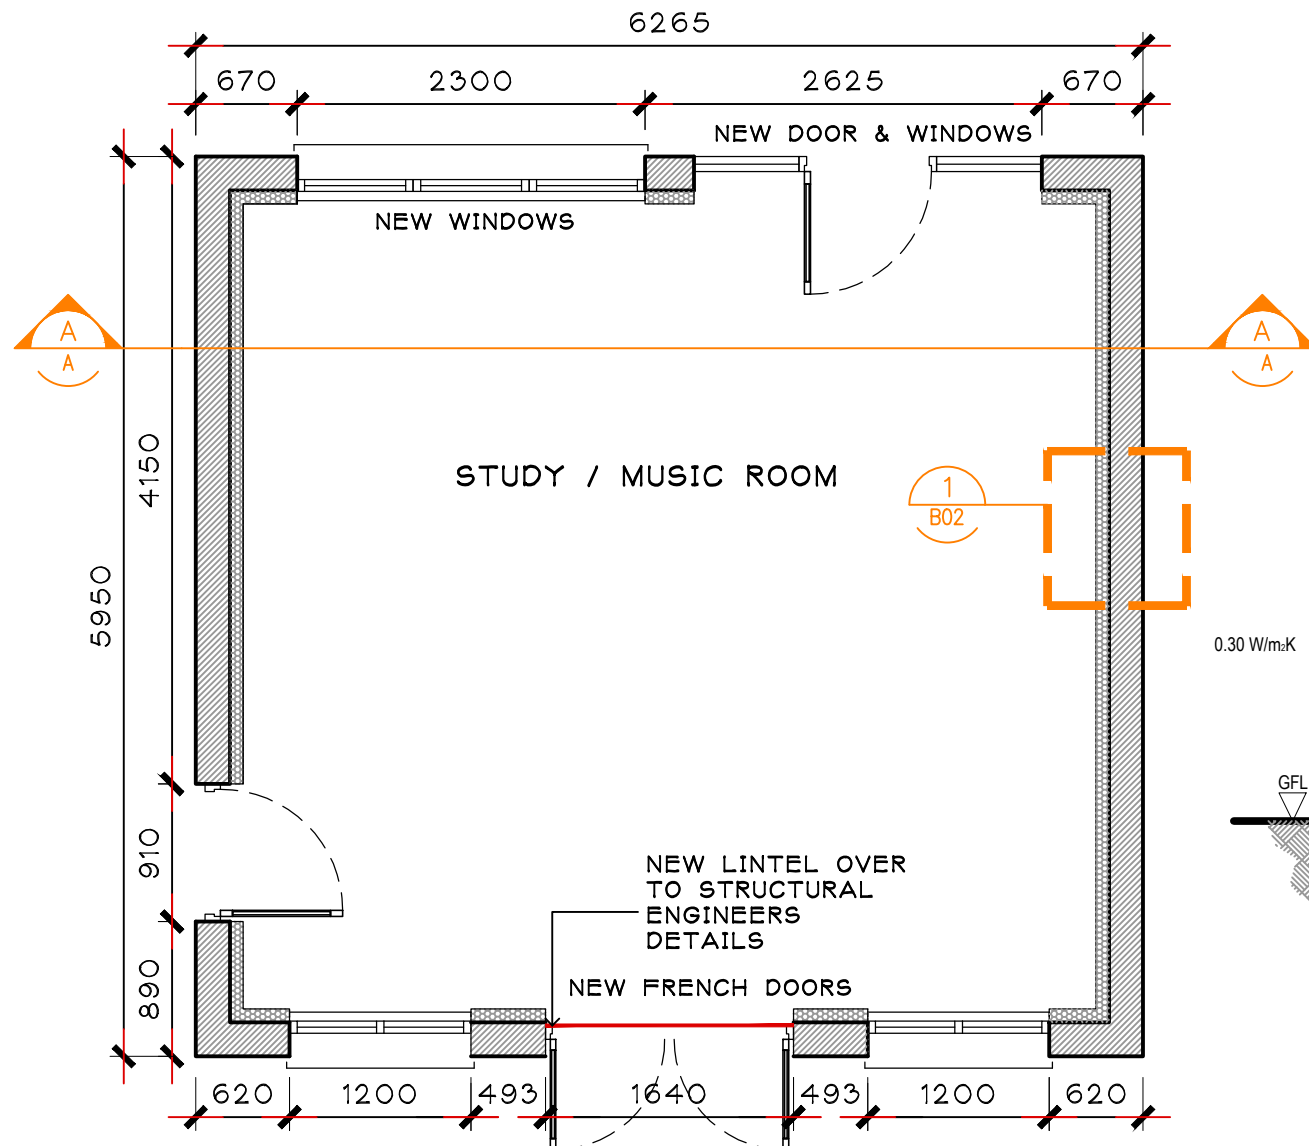


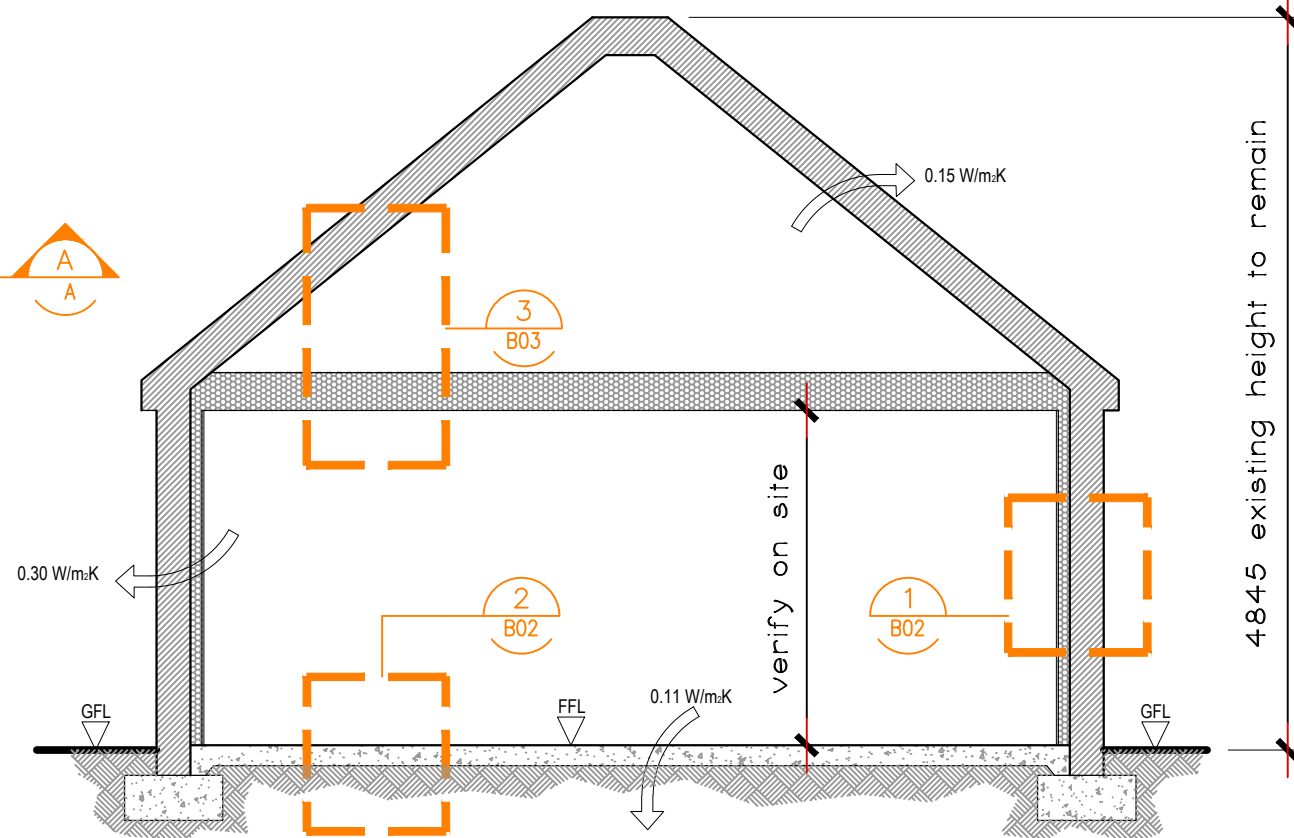

1 FLOOR PLAN
SCALE = 1:50

NEW LINTEL
Lintel width to be equal to wall thickness and 65mm deep pre-stressed concrete plank lintels, with minimum bearing of 150mm on each end. If pre-stressed concrete lintel specified, then to be designed and manufactured in accordance with BS EN 1992-1-1, with a concrete strength of 50 or 40 N/mm² and incorporating steel strands to BS 5896 to support loadings assessed to BS 5977 Part 1.

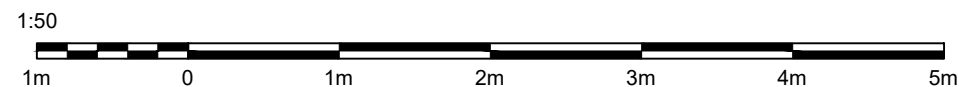

2 SECTION A-A
SCALE = 1:50

TO BE READ IN CONJUNCTION
WITH THE APPROVED PLANNING
DRAWINGS, TOGETHER WITH THE
STRUCTURAL ENGINEER'S
DETAILS AND CALCULATIONS

Notes:

1. THE COPYRIGHT OF THIS DRAWING IS VESTED IN SHARON ARCHITECTURE. AND IT MAY NOT BE REPRODUCED IN WHOLE OR PART OR USED FOR THE MANUFACTURE OF ANY ARTICLE WITHOUT THE EXPRESS PERMISSION OF THE COPYRIGHT HOLDERS. 2. VERIFY ALL MEASUREMENTS ON SITE 3. THIS DRAWING IS TO BE READ IN CONJUNCTION WITH ALL RELEVANT ARCHITECTURE, DESIGN CONSULTANTS DRAWINGS AND SPECIFICATIONS.

REV.	DESCRIPTION:	BY:	DATE:
STATUS:	FOR APPROVAL		

SHARON ARCHITECTURE

sharonarchitecture@gmail.com

Specialisms: residential, retail, education, hospitality, healthcare, care homes, commercial, community, and industrial.

CLIENT:

DAVID ARTUS

SITE:
10a ELSTOW CL

TITLE:
Building Regulations
Sheet 1 of 4

SCALE AT A3:	DATE:	DRAWN:	CHECKED:
1:50	Aug'21	SR	SR
PROJECT NO:	DRAWING NO:	REVISION:	
PVT05	B01	A	