



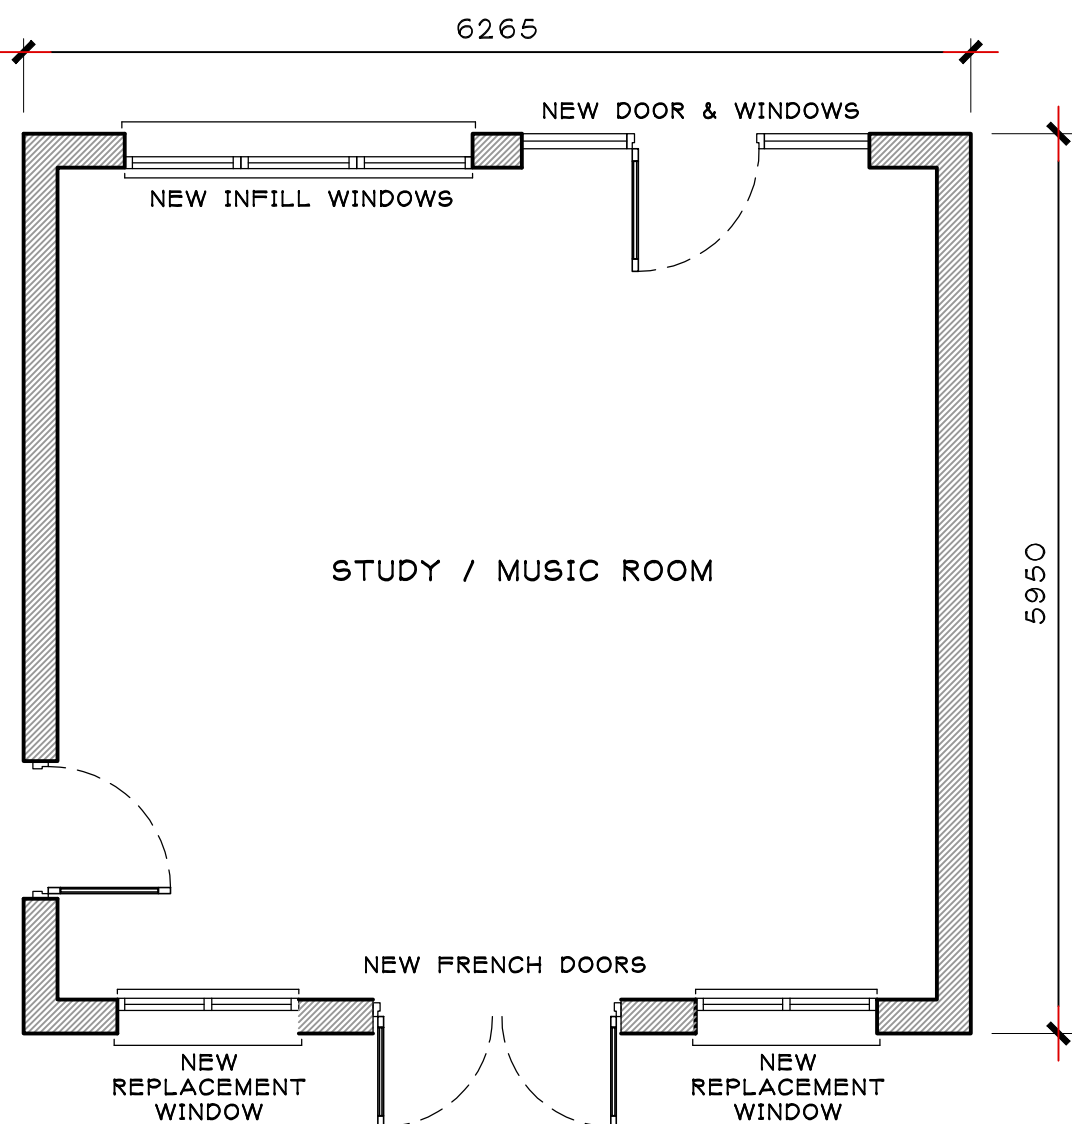


1 FLOOR PLAN
SCALE = 1:50

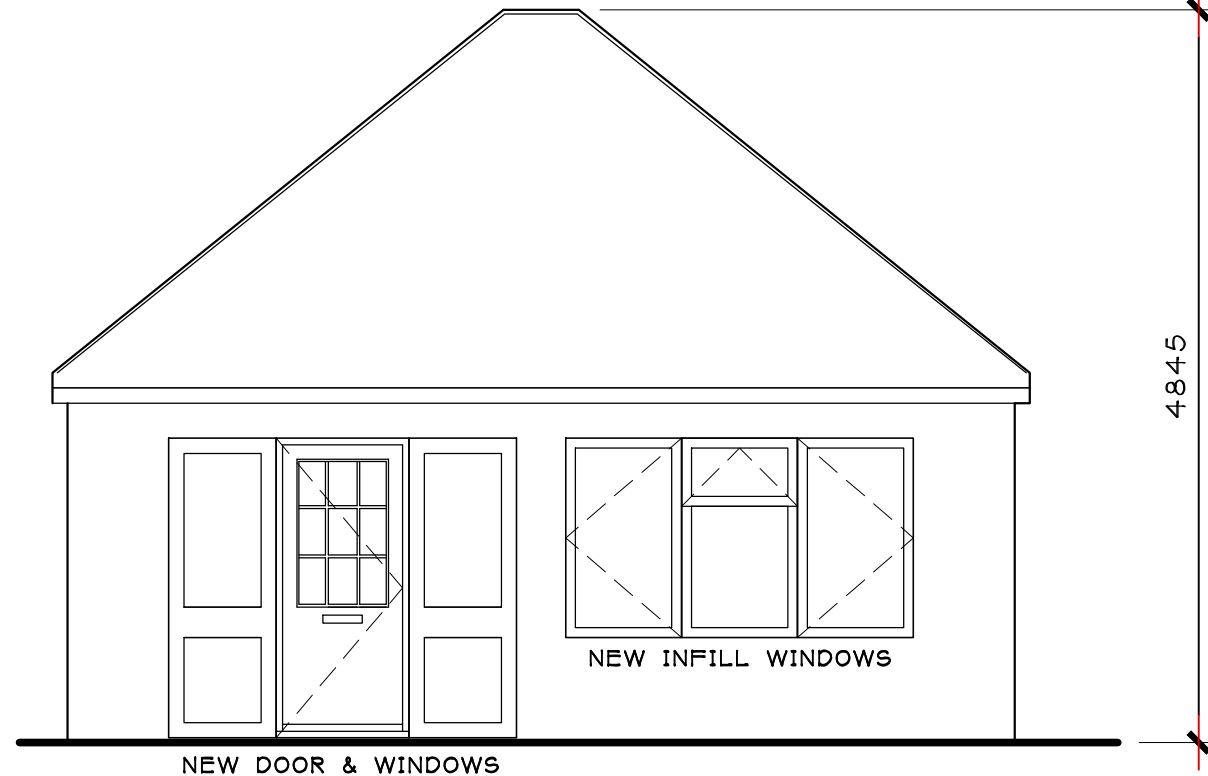


2 FRONT ELEVATION
SCALE = 1:50




ALL NEW MATERIALS
TO MATCH EXISTING

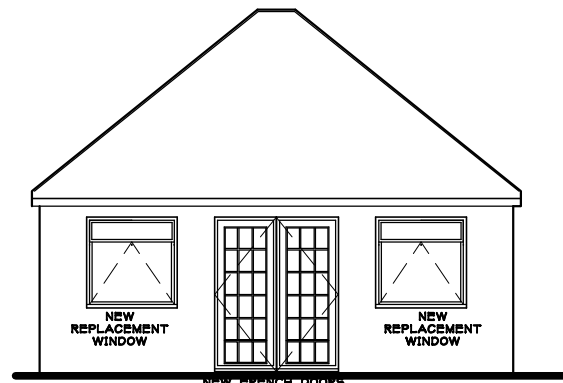

3 REAR ELEVATION
SCALE = 1:100

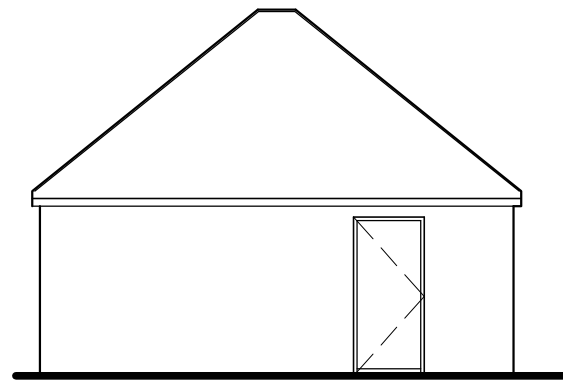

4 LEFT ELEVATION
SCALE = 1:100

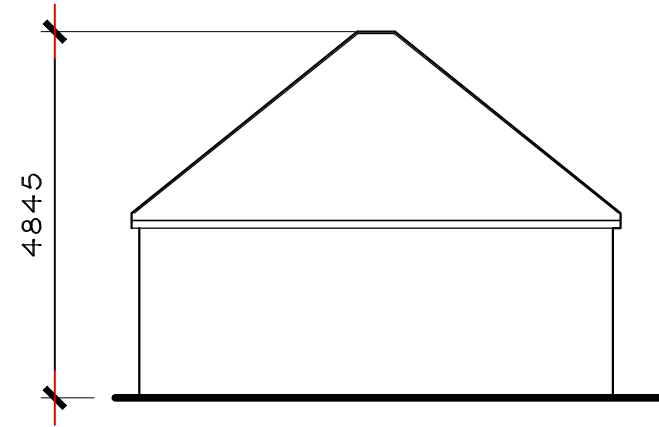

5 RIGHT ELEVATION
SCALE = 1:100



Notes:
1. THE COPYRIGHT OF THIS DRAWING IS VESTED IN SHARON ARCHITECTURE. AND IT MAY NOT BE REPRODUCED IN WHOLE OR PART OR USED FOR THE MANUFACTURE OF ANY ARTICLE WITHOUT THE EXPRESS PERMISSION OF THE COPYRIGHT HOLDERS. 2. VERIFY ALL MEASUREMENTS ON SITE. 3. THIS DRAWING IS TO BE READ IN CONJUNCTION WITH ALL RELEVANT ARCHITECTURE, DESIGN CONSULTANTS DRAWINGS AND SPECIFICATIONS.

REV:	DESCRIPTION:	BY:	DATE:
STATUS:	PLANNING		

SHARON ARCHITECTURE
sharonarchitecture@gmail.com
Specialisms: residential, retail, education, hospitality, healthcare, care homes, commercial, community, and industrial.

CLIENT:

DAVID ARTUS

SITE:	10a ELSTOW CL		
TITLE:	Proposed Plan & Elevations		
SCALE AT A3:	DATE:	DRAWN:	CHECKED:
noted	Aug'21	SR	SR
PROJECT NO:	DRAWING NO:	REVISION:	
PVT05	PL03	A	