

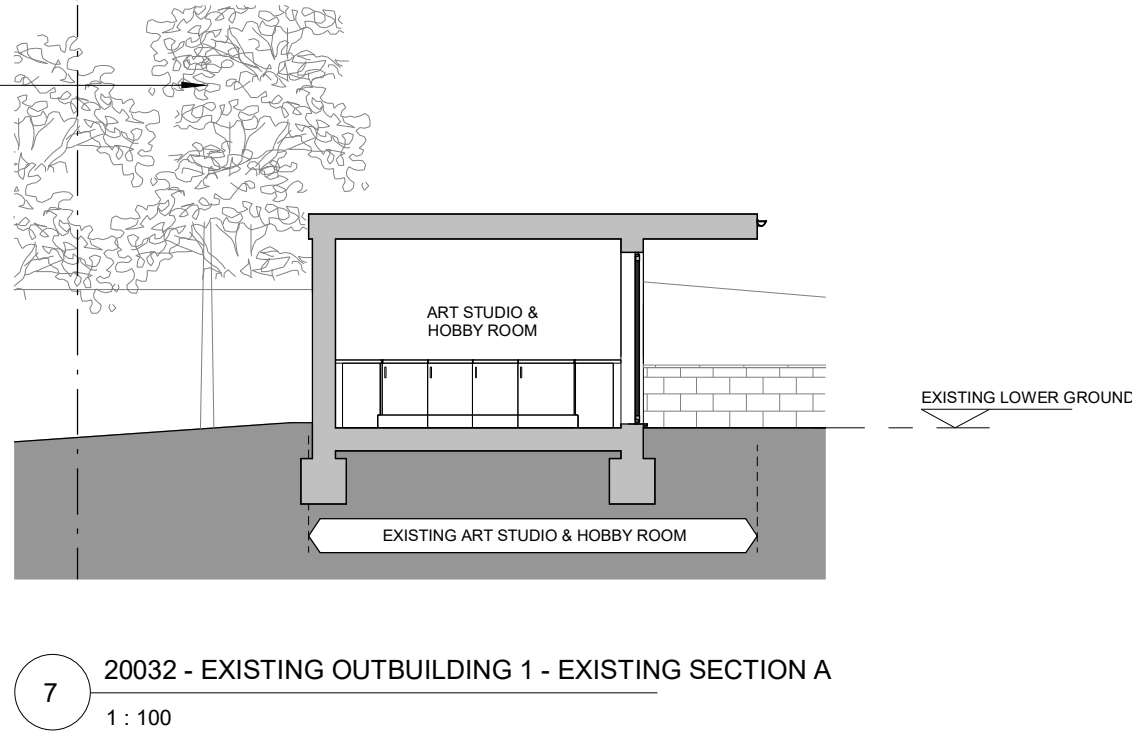
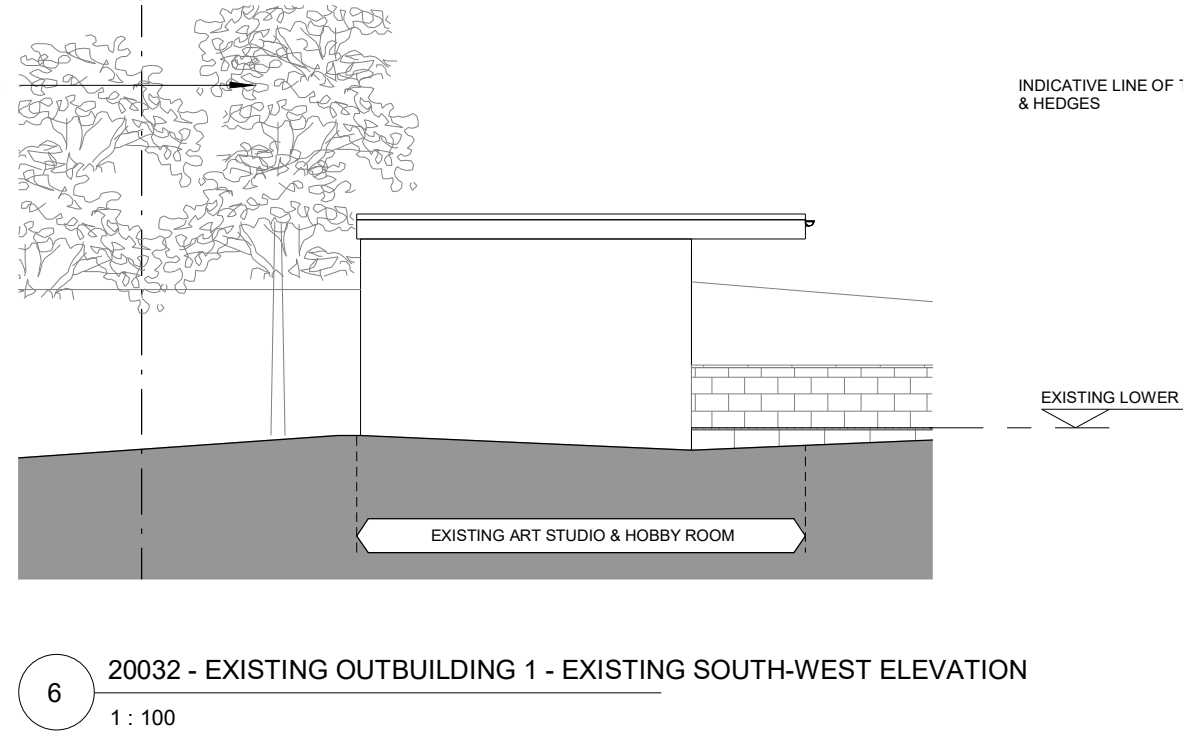
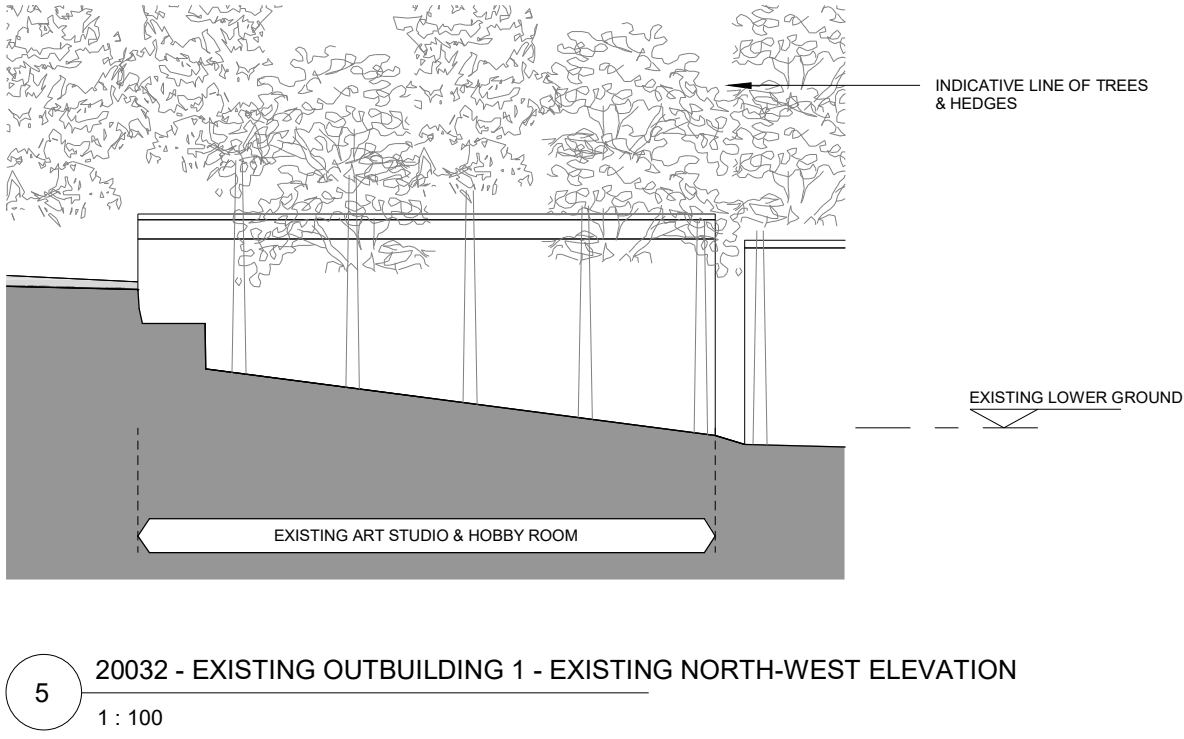
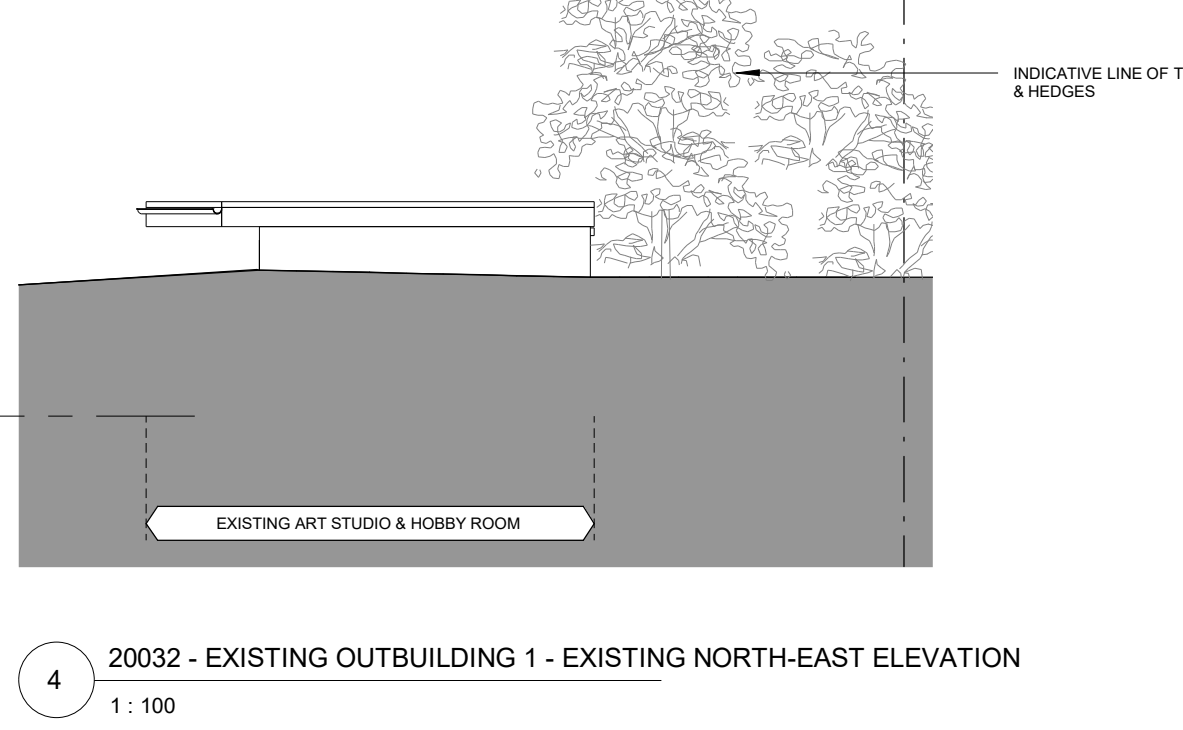
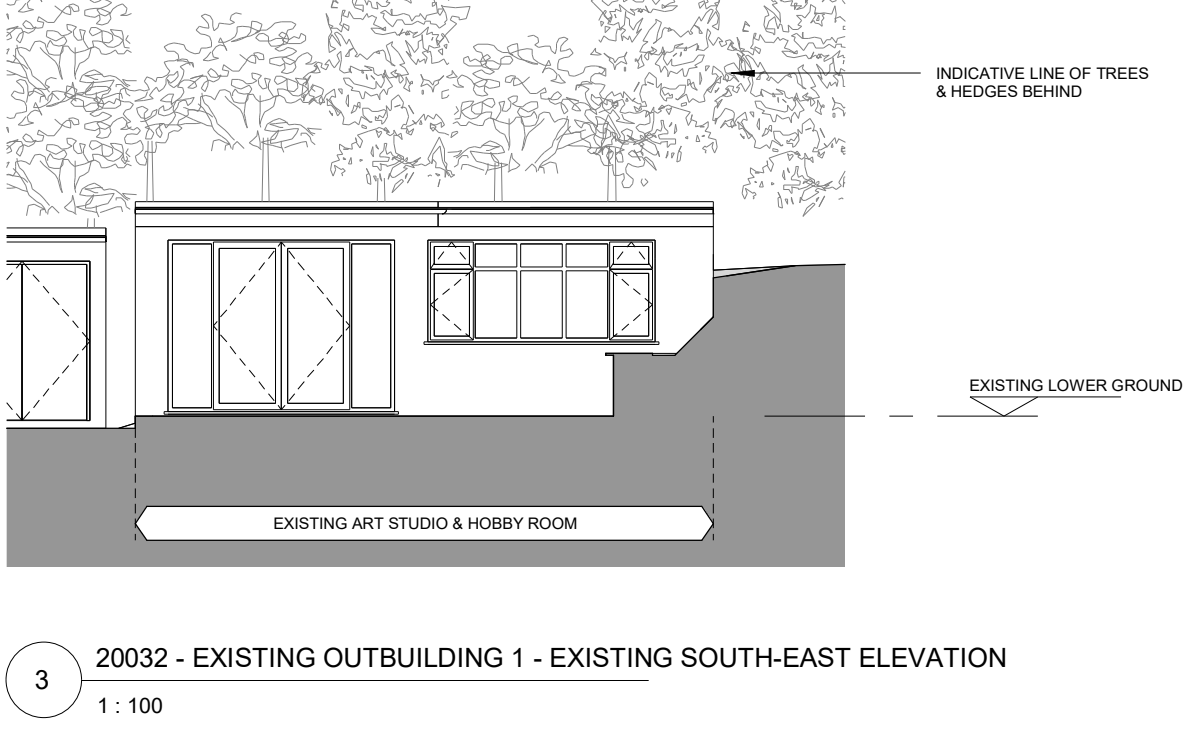
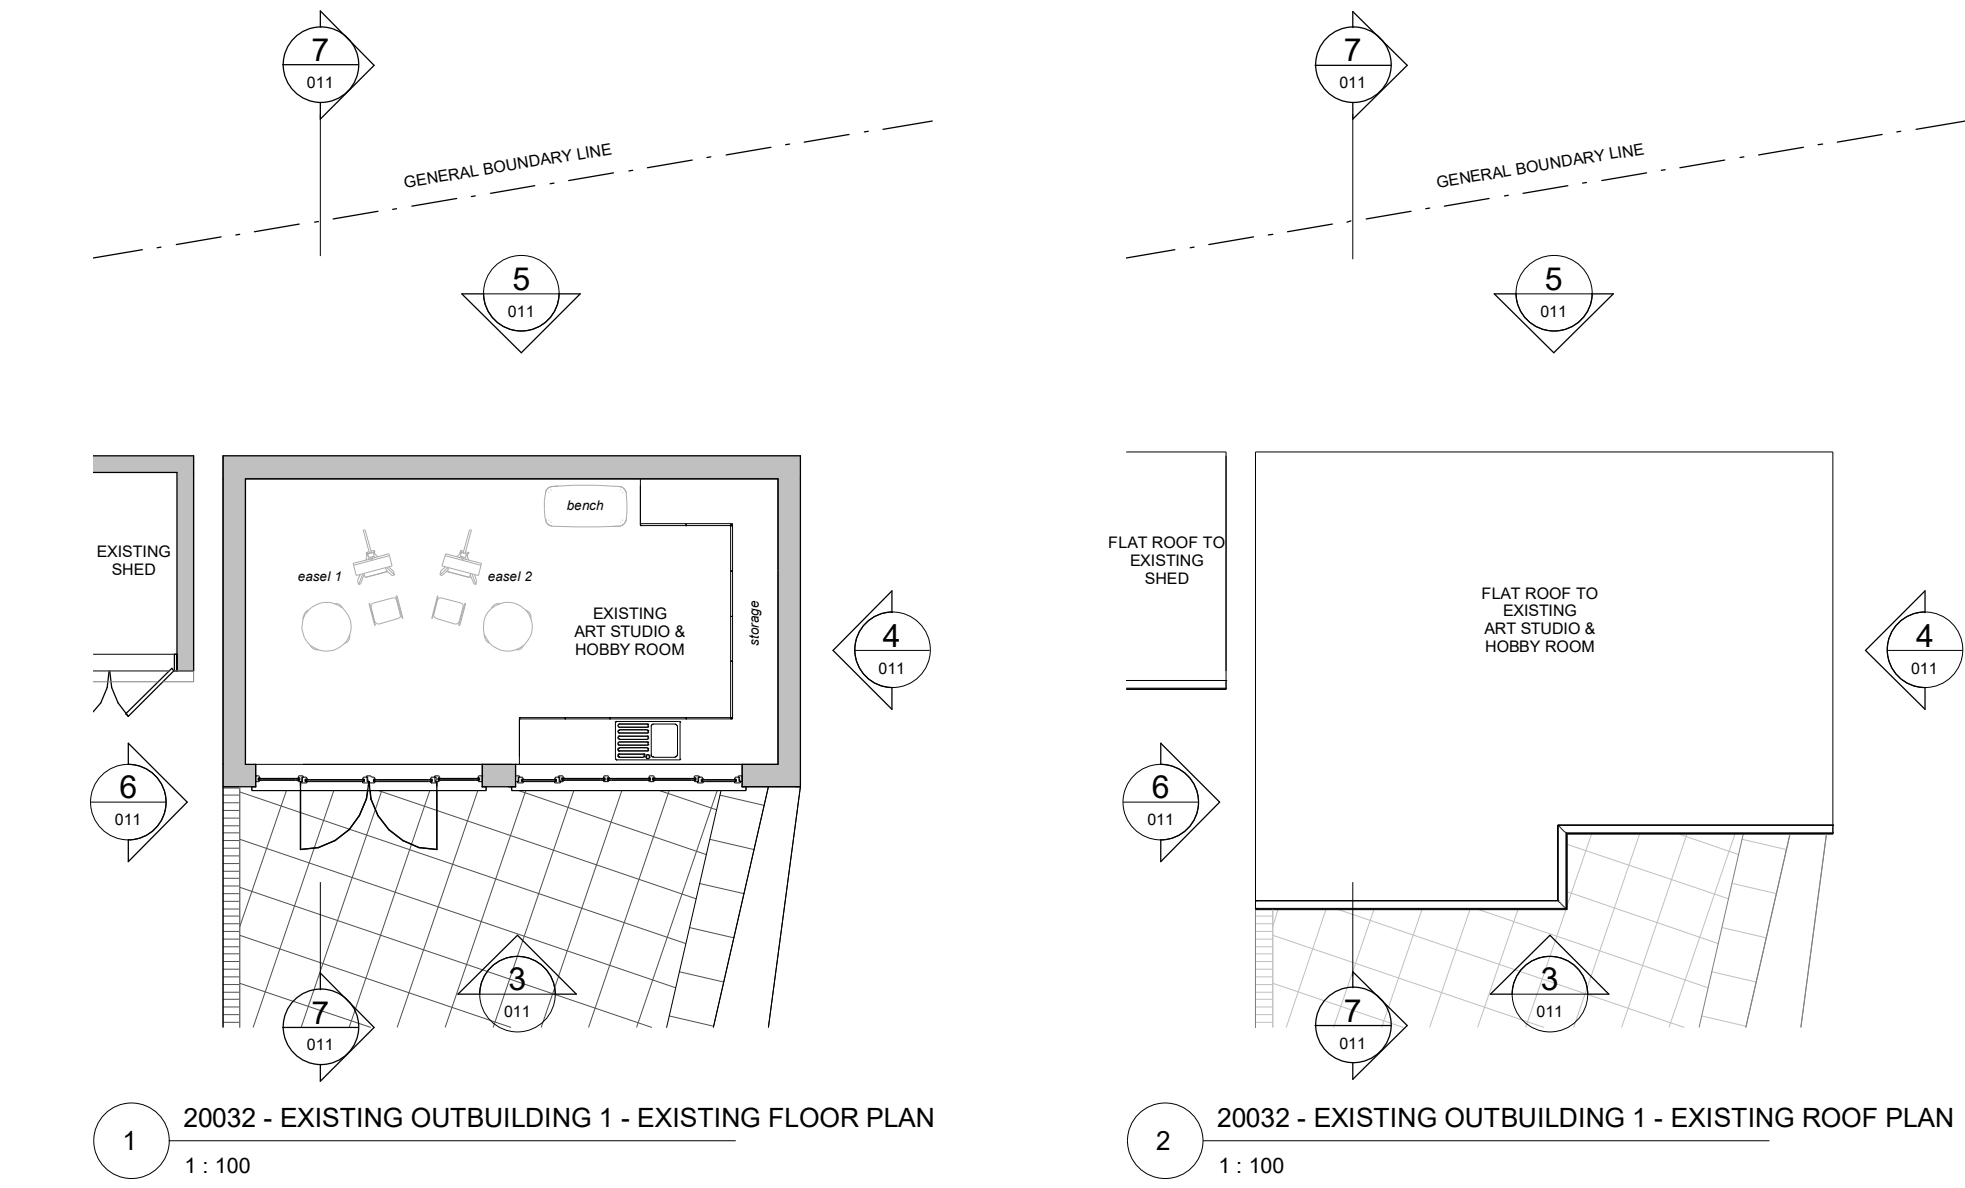
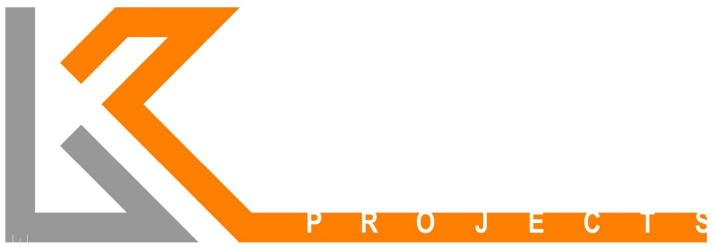
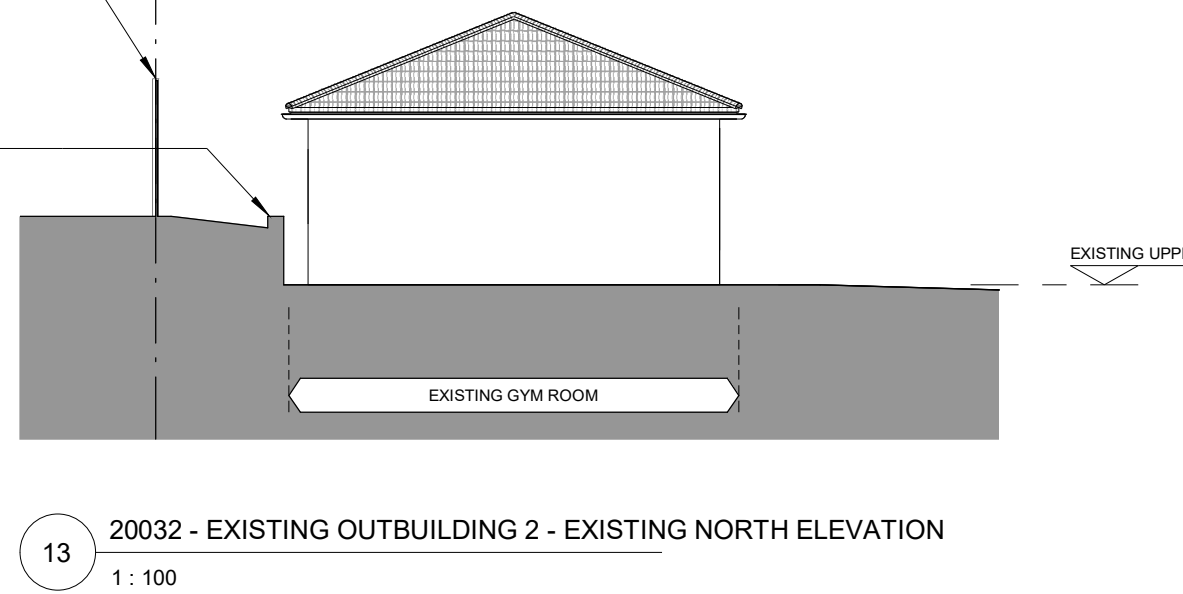
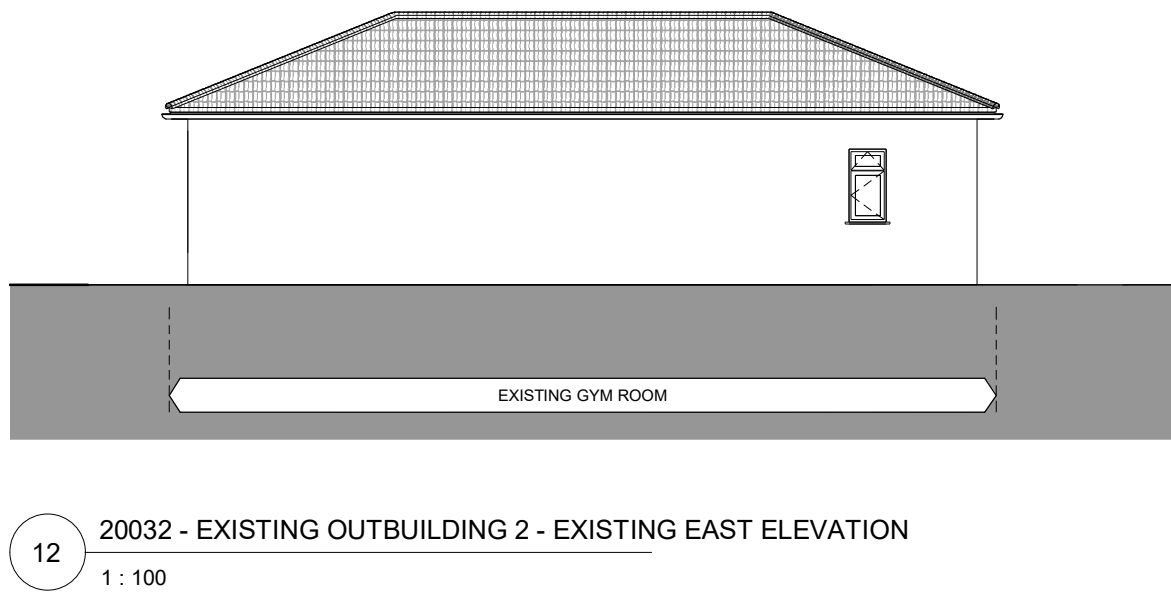
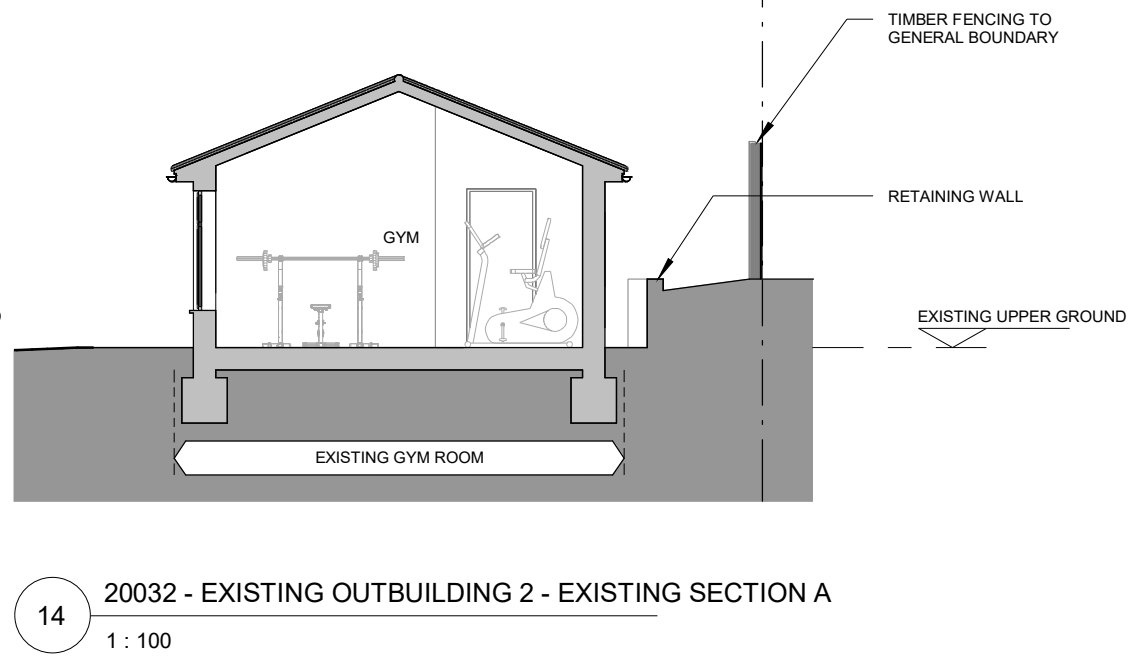


EXISTING OUTBUILDING 1 - ART STUDIO & HOBBY ROOM

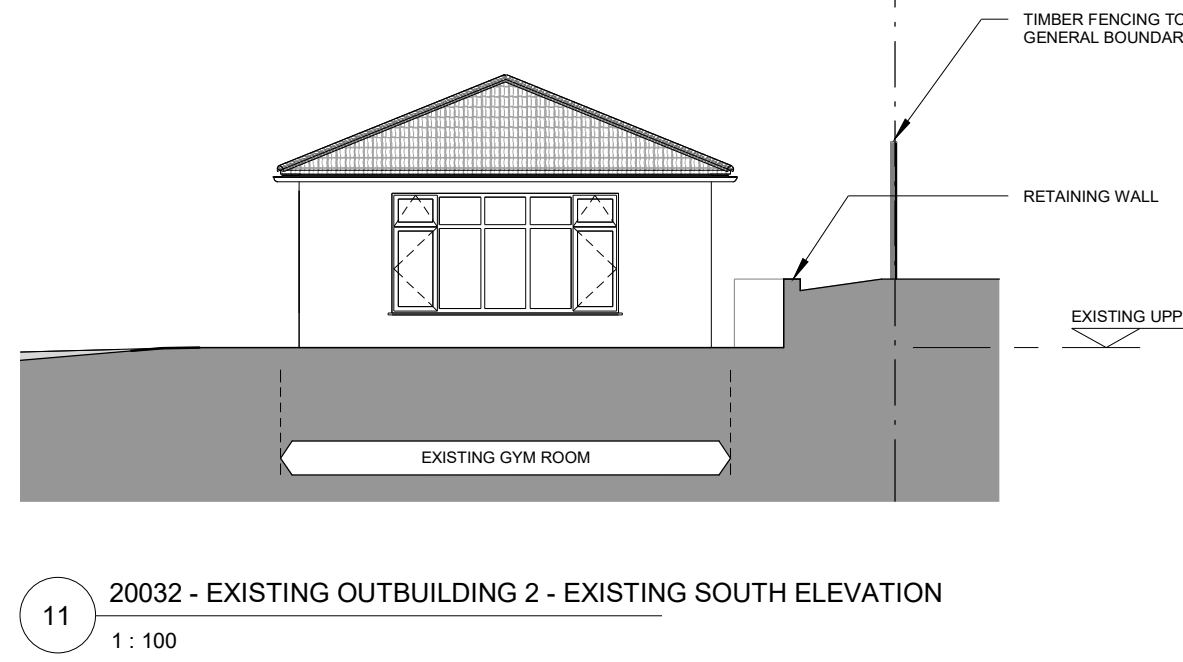

EXISTING OUTBUILDING 2 - GYM ROOM

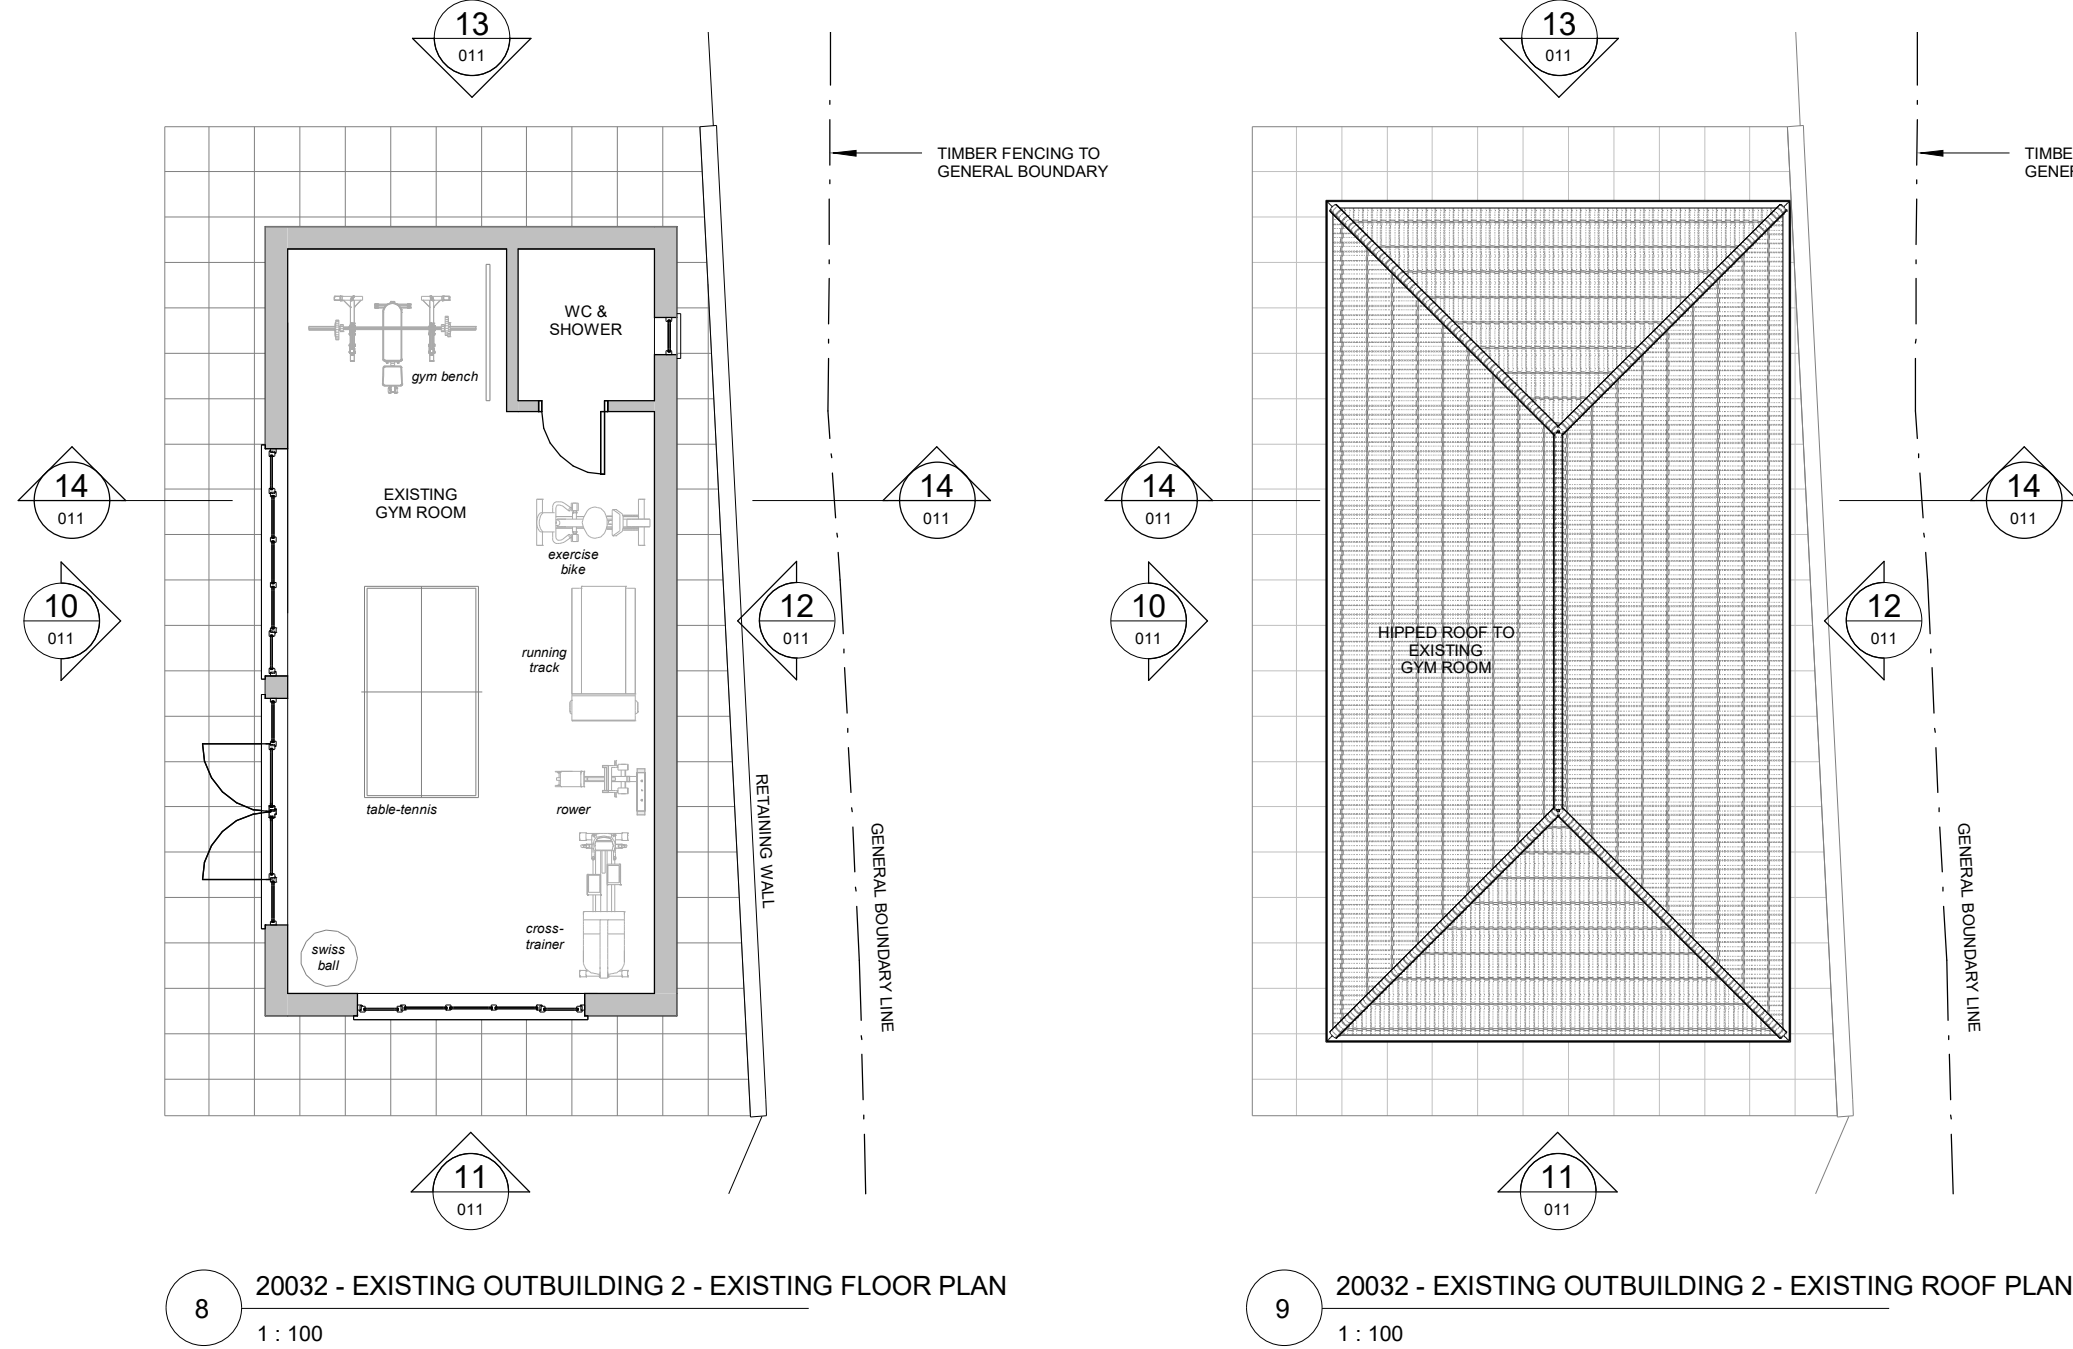

Client  
MAHESH & MINA SHAH: 17 WOODGATE CRESCENT,  
NORTHWOOD, HA6 3RB  
Project  
WOODGATE CRESCENT HA6 3RB - OUTBUILDINGS  
Drawing title  
EXISTING OUTBUILDINGS 1 AND 2  
EXISTING PLANS, ELEVATIONS AND SECTIONS

|                    |                |              |
|--------------------|----------------|--------------|
| Scale of A1        | Drawn by       | Date drawn   |
| 1 : 100            | WK             | 05/12/20     |
| LAWFUL DEVELOPMENT | Checked by     | Date checked |
| 20032              | WK             | 05/12/20     |
|                    | Project number | Revision     |
|                    | 011            | -            |