
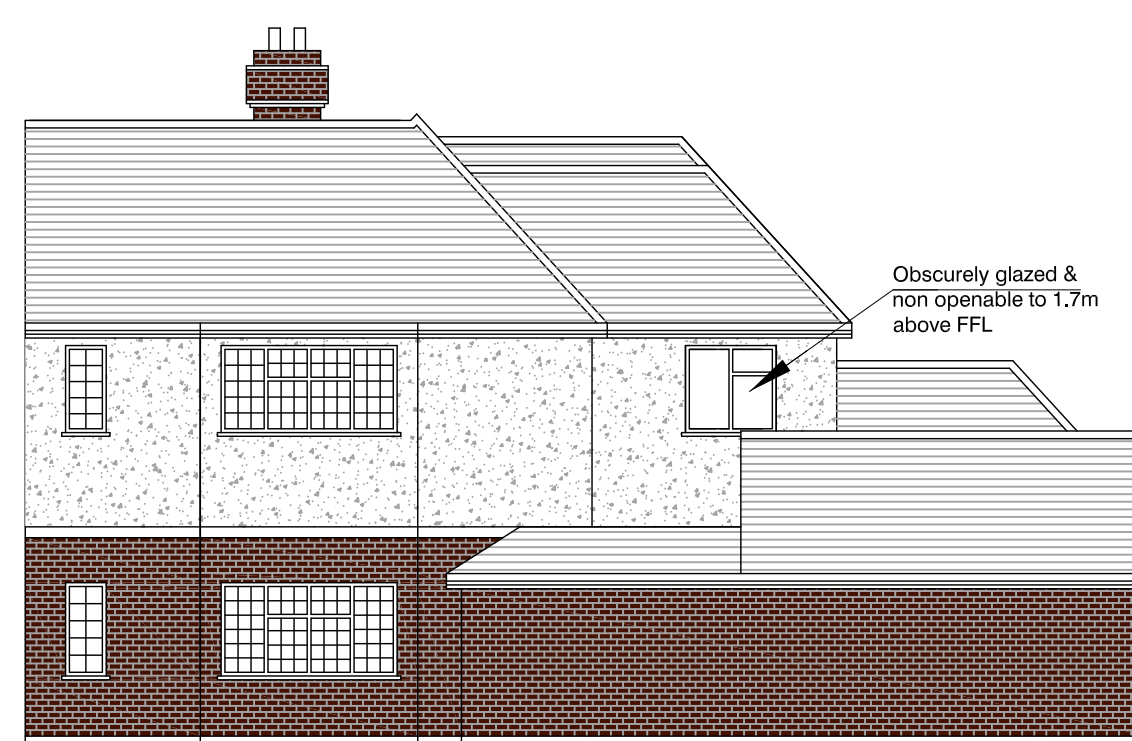
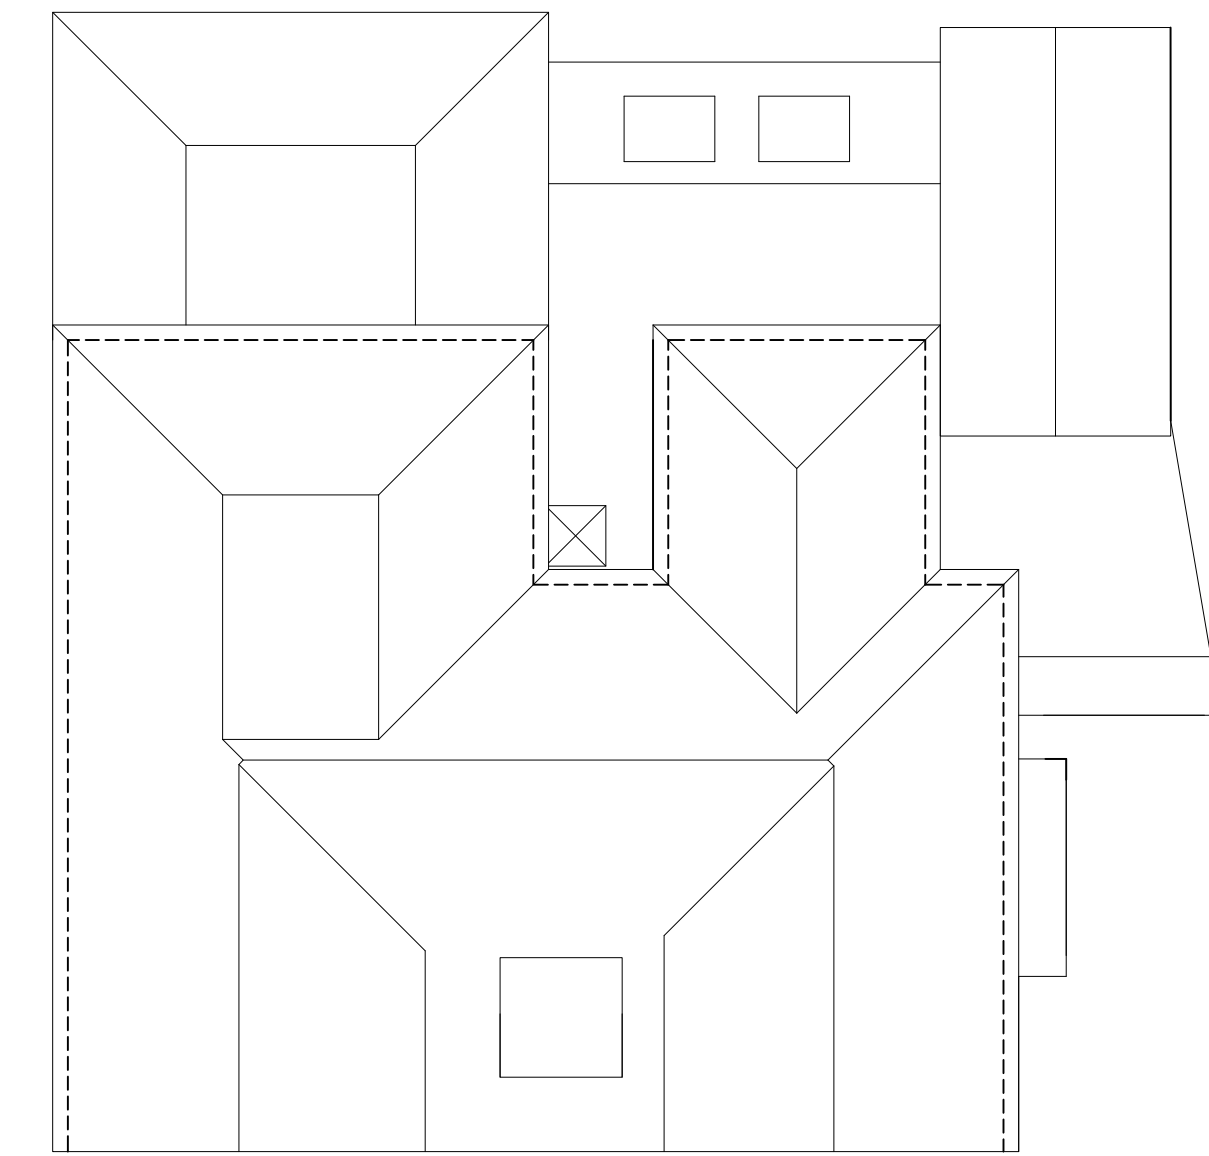


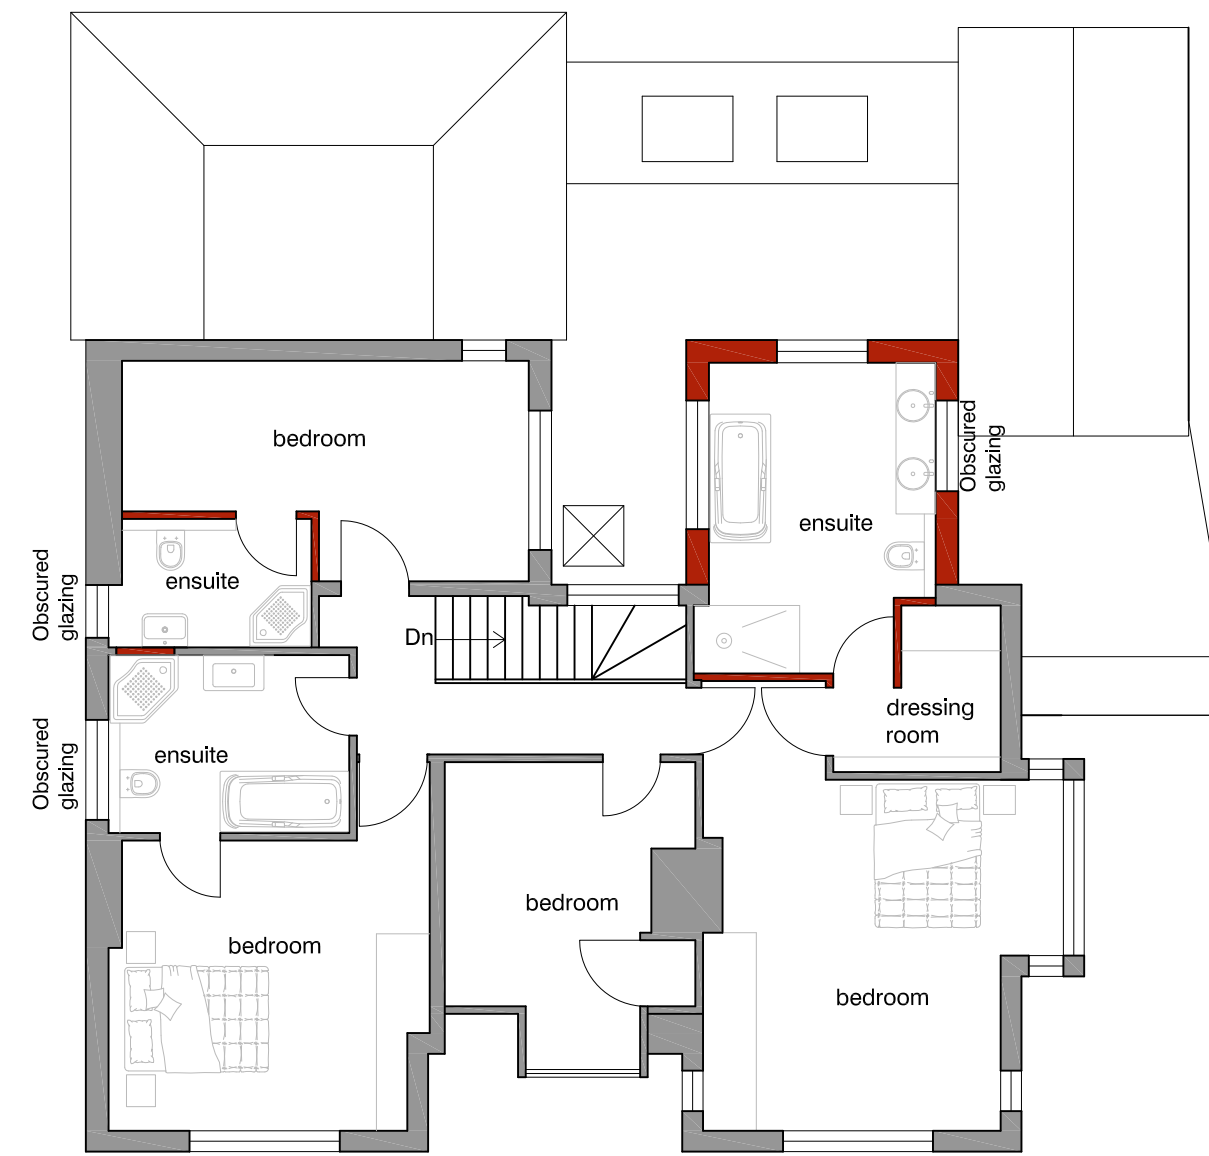

NOTES 1. THIS DRAWING IS TO BE READ IN CONJUNCTION WITH ALL RELEVANT ARCHITECTURAL AND ENGINEERING DWGS 2. ALL MEASUREMENTS TO BE CHECKED ON SITE AND NOT SCALED FROM THIS DRAWING. ANY DISCREPANCIES TO BE REPORTED TO ARCHITECT. PARTY WALL (ETC) ACT 1996 TO BE AGREED WITH ADJOINING NEIGHBOURS PRIOR TO ALL WORK TO THE SATISFACTION OF LOCAL AUTHORITY INSPECTOR.	DISCLAIMER: THESE ARE THE PLANNING DRAWINGS AND SHOULD NOT BE USED FOR STRUCTURAL CALCULATIONS OR ANY ENGINEERING PURPOSE.	IMPORTANT NOTE:ALL 1. ALL GUTTERS, FOUNDATIONS AND DOWN PIPES TO REMAIN WITHIN THE BOUNDARY LINES OF THE SUBJECT PROPERTY. 2. ALL PLANS ARE SUBJECT TO FULL PLANS APPROVAL BY BUILDING CONTROL, NOT BUILDING NOTICE.	REVISION	DESCRIPTION	DATE	DESCRIPTION: SINGLE STOREY AND PART DOUBLE STOREY REAR EXTENSION	CLIENT / JOB ADDRESS: Mrs Rakhee Grewal 4 Sandy Lodge Way Northwood HA6 2AJ	DRAWING TITLE PLANNING APPLICATION				
			A	GENERALLY REVISED	19/09/19			SCALE	1:100,1:500&1:1250	@ A1	STATUS	PA
								DATE	16/09/2019		CHECKED	
								JOB.NO.	04-19-01		DRAWN	SG
								DWG.NO.	PA-02		REVISION	A
			THIS DRAWING IS SUBJECT TO COPYRIGHT DO NOT REPRODUCE THIS DRAWING WITHOUT PRIOR PERMISSION FROM ARCHITECT									