


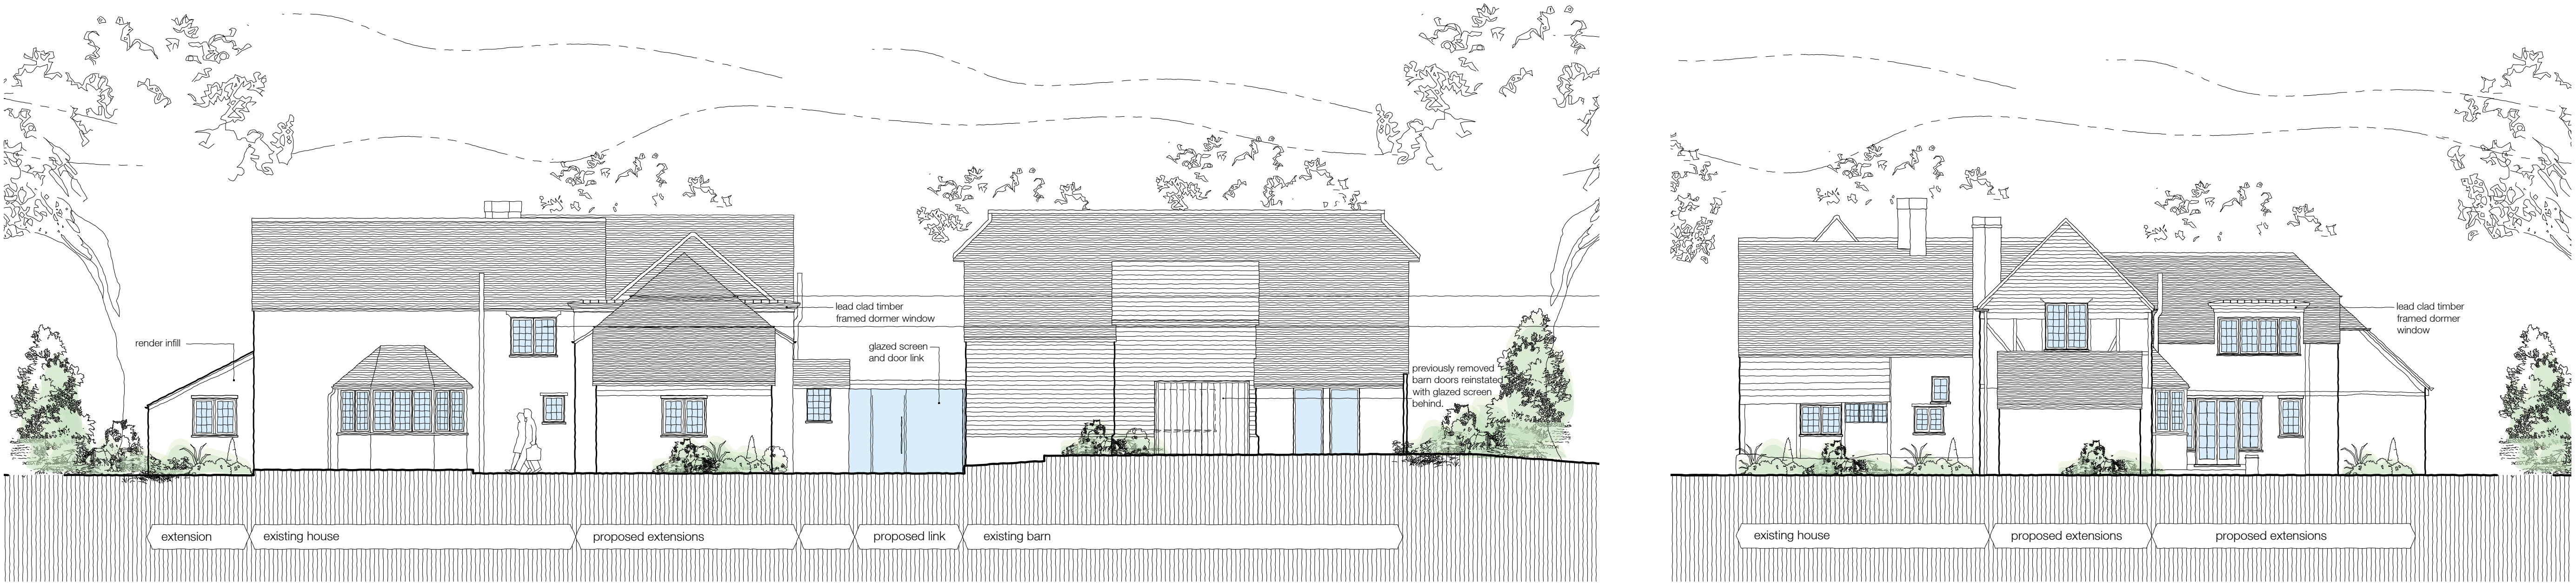

End Elevation Barn

Proposed Front Elevation (SOUTH)

Proposed Side Elevation (WEST)



Proposed Rear Elevation (NORTH)

Proposed Side Elevation (EAST)