
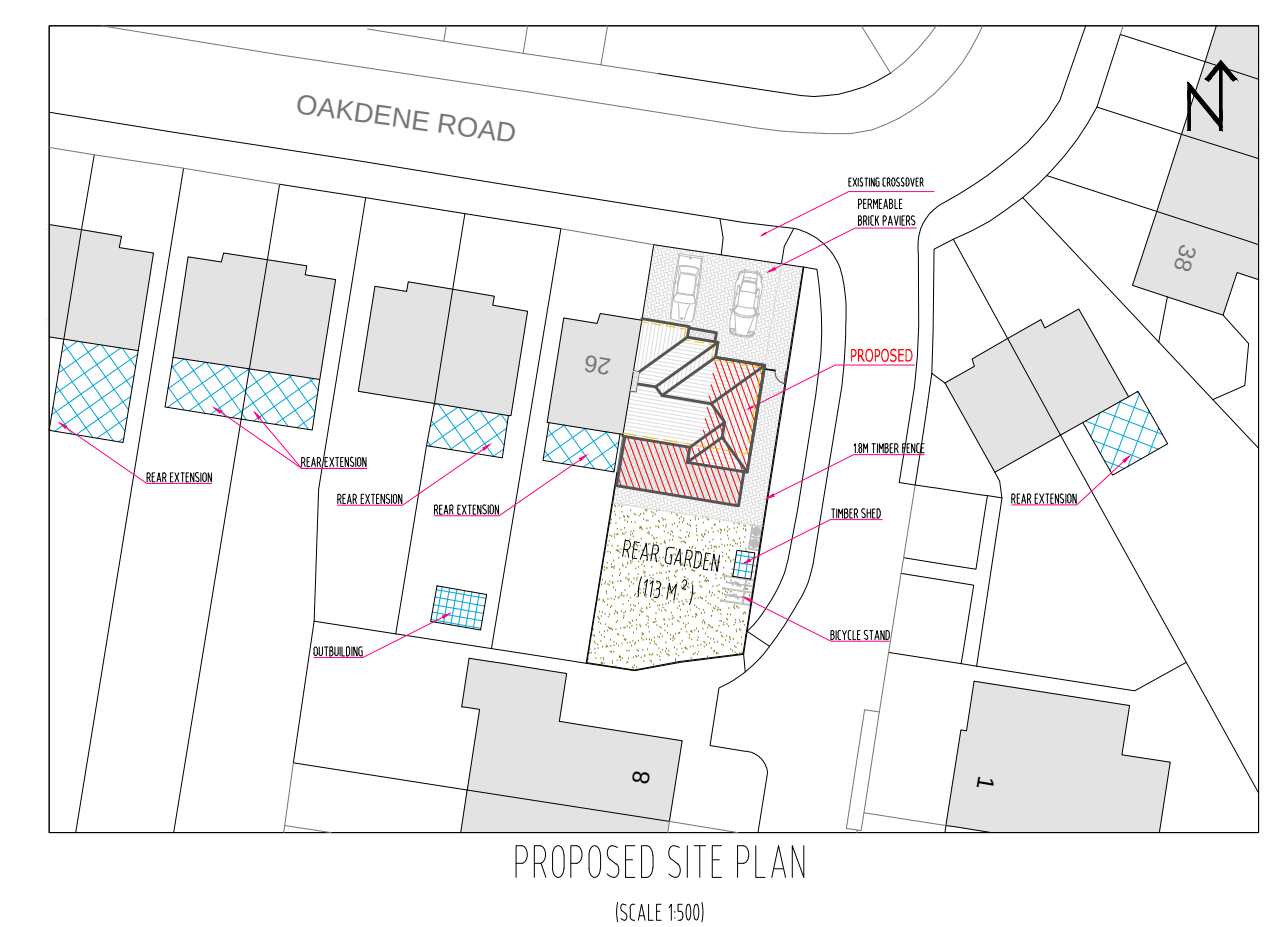
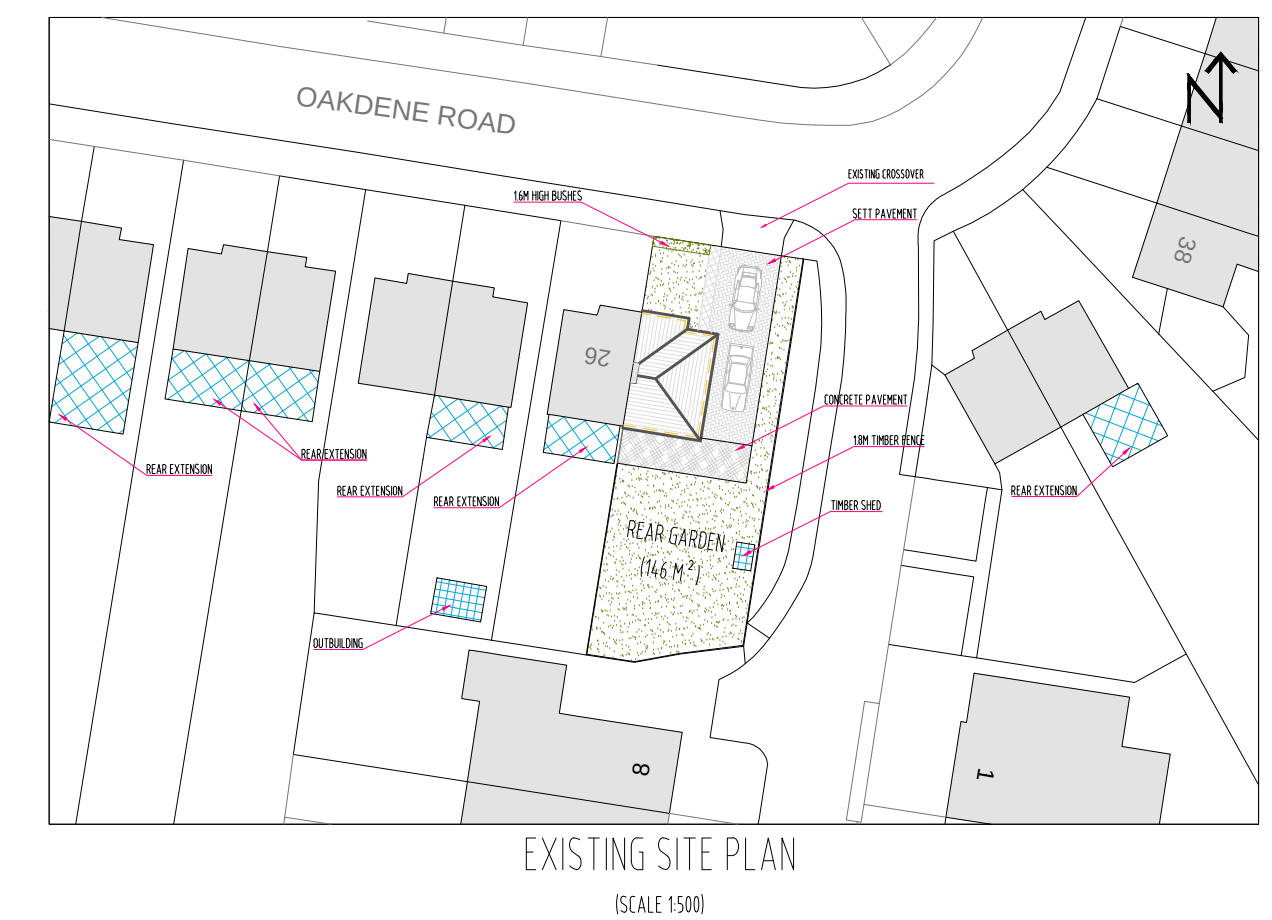


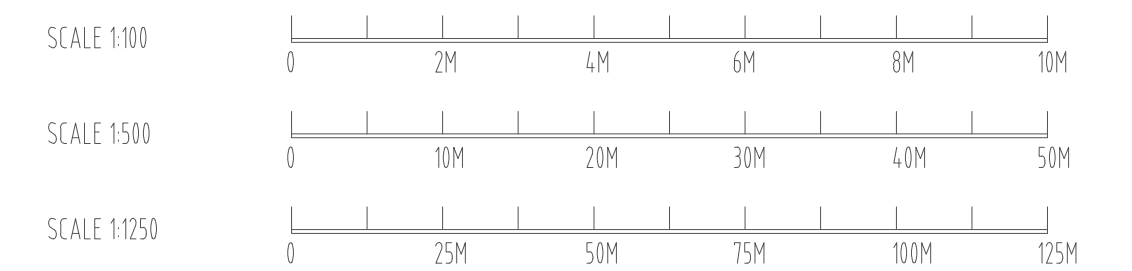

All measurements to be checked on site and not scaled from this drawing.
Any discrepancies to be reported to The White House Design LTD.
Party wall (etc) act 1997 to be agreed with adjoining neighbours prior to commencing.
All works to the satisfaction of local authority inspector.
No deviation from these drawing what so ever, unless agreed in writing with The White House Design LTD.

SINGLE STOREY REAR EXTENSION
2 STOREY SIDE EXTENSION

CONSULTING CIVIL AND STRUCTURAL ENGINEERS
7 PROGRESS BUSINESS CENTRE
WHITTLE PARKWAY SLOUGH BERKSHIRE SL1 6DQ
TEL: 01628 660 444
FAX: 01628 660 555

28 OAKDENE ROAD
UXBRIDGE
UB10 0SF

1.	1.09.2016	GF INTERNAL LAYOUT ALTERATIONS
2	22-11-2016	AS PER CLIENT INSTRUCTIONS.

DRAWN BY: KKC
CHECKED BY:
DRAWING NUMBER: KKC/28/2016/C