




Site Location Plan

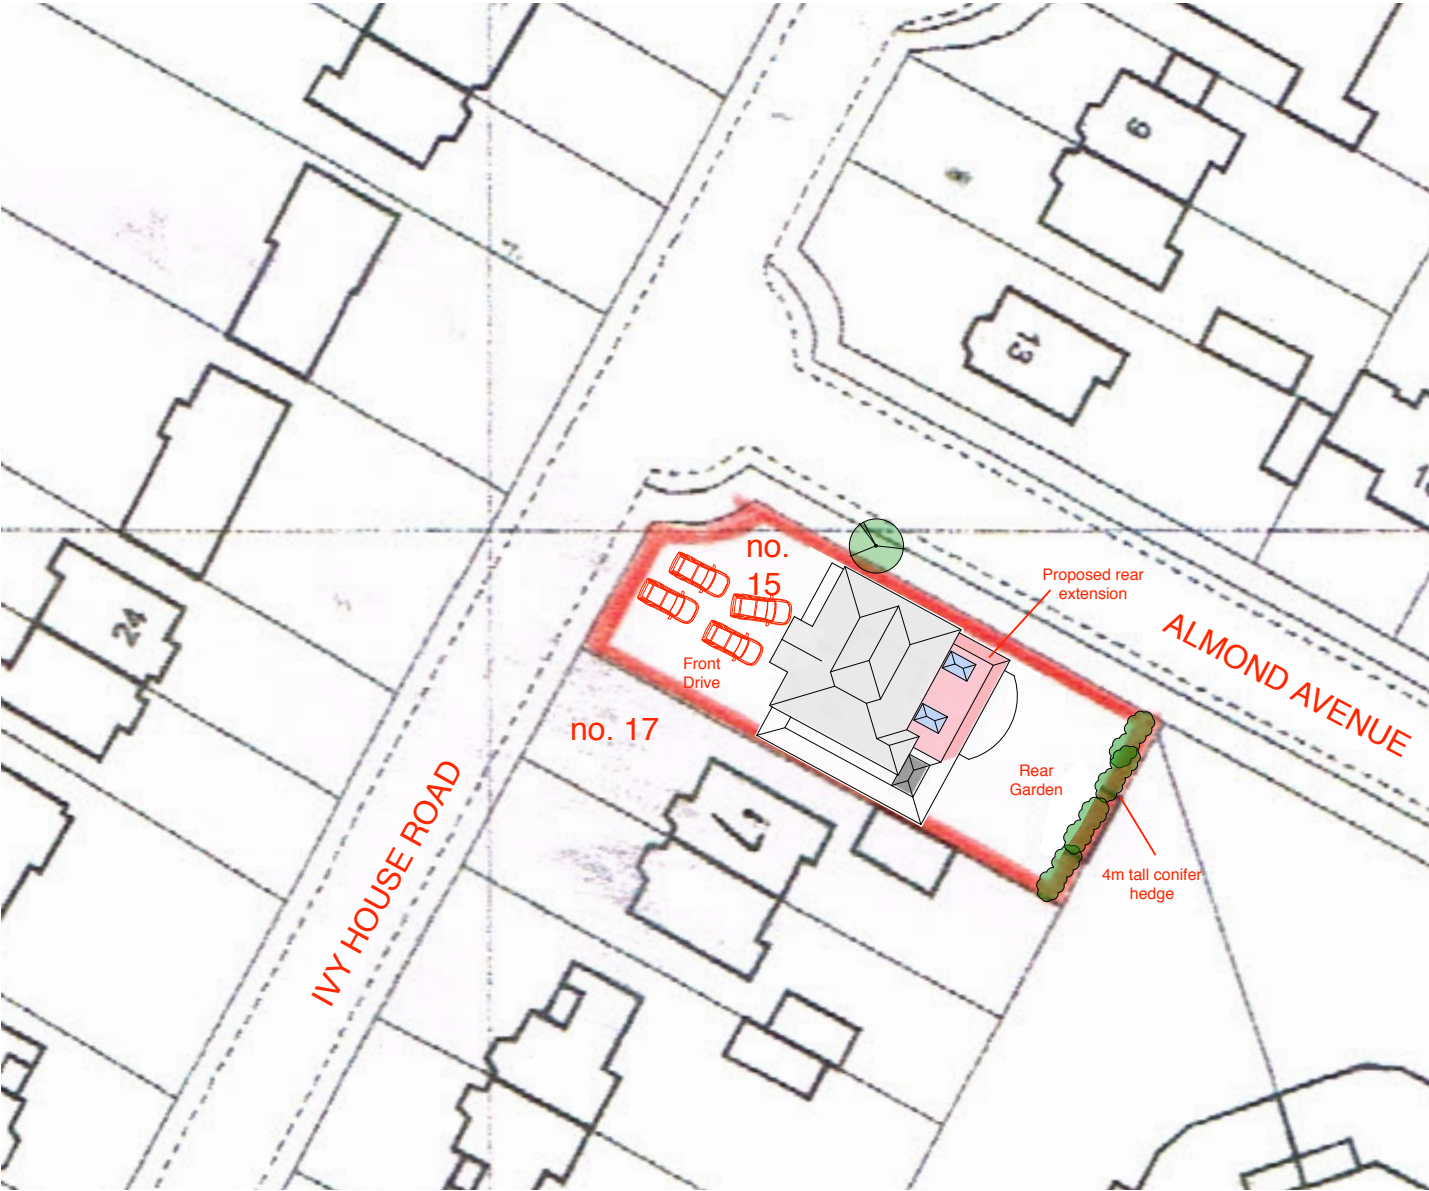

Block Plan

Address	Client	Date
15 Ivy House Road, Ickenham, UB10 8NF	Mr. S. Salih	Oct. 2016

Drawing Title
Location + Block Plan

Project no. / Stage /	Drawing no. / Revision
0095- PRO-	01_A
Revision notes:	
A - First Issue	



Rear elevation from garden



Existing rear extension to kitchen



View of rear garden from dwelling



Rear and side elevation from Almond Avenue

Address	Client	Date
15 Ivy House Road, Ickenham, UB10 8NF	Mr. S. Salih	Oct. 2016

Drawing Title
Site Photos As Existing


Project no. / Stage /	Drawing no. / Revision
0095- EXI-	02_A
Revision notes:	
A - First Issue	

MICHAEL OAKES


B.A.Hons, Dipl. Architecture

REGISTERED ARCHITECT
DESIGNER and ILLUSTRATOR

Email: michaeloakesarchitect@googlemail.com
Phone: 01895 235089

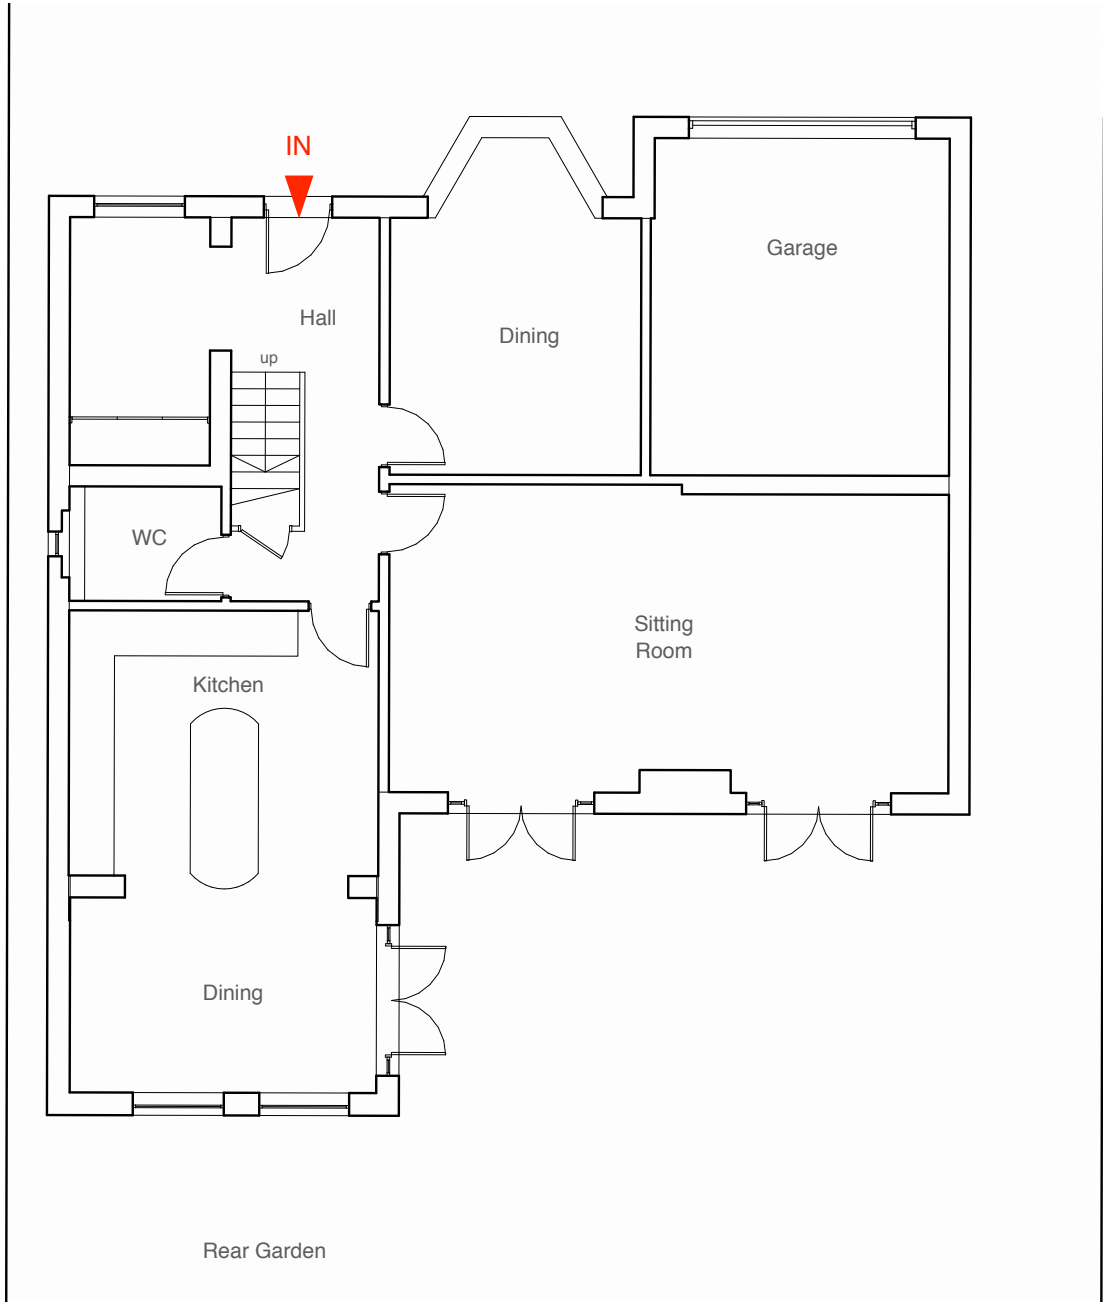

Existing Ground Floor Plan

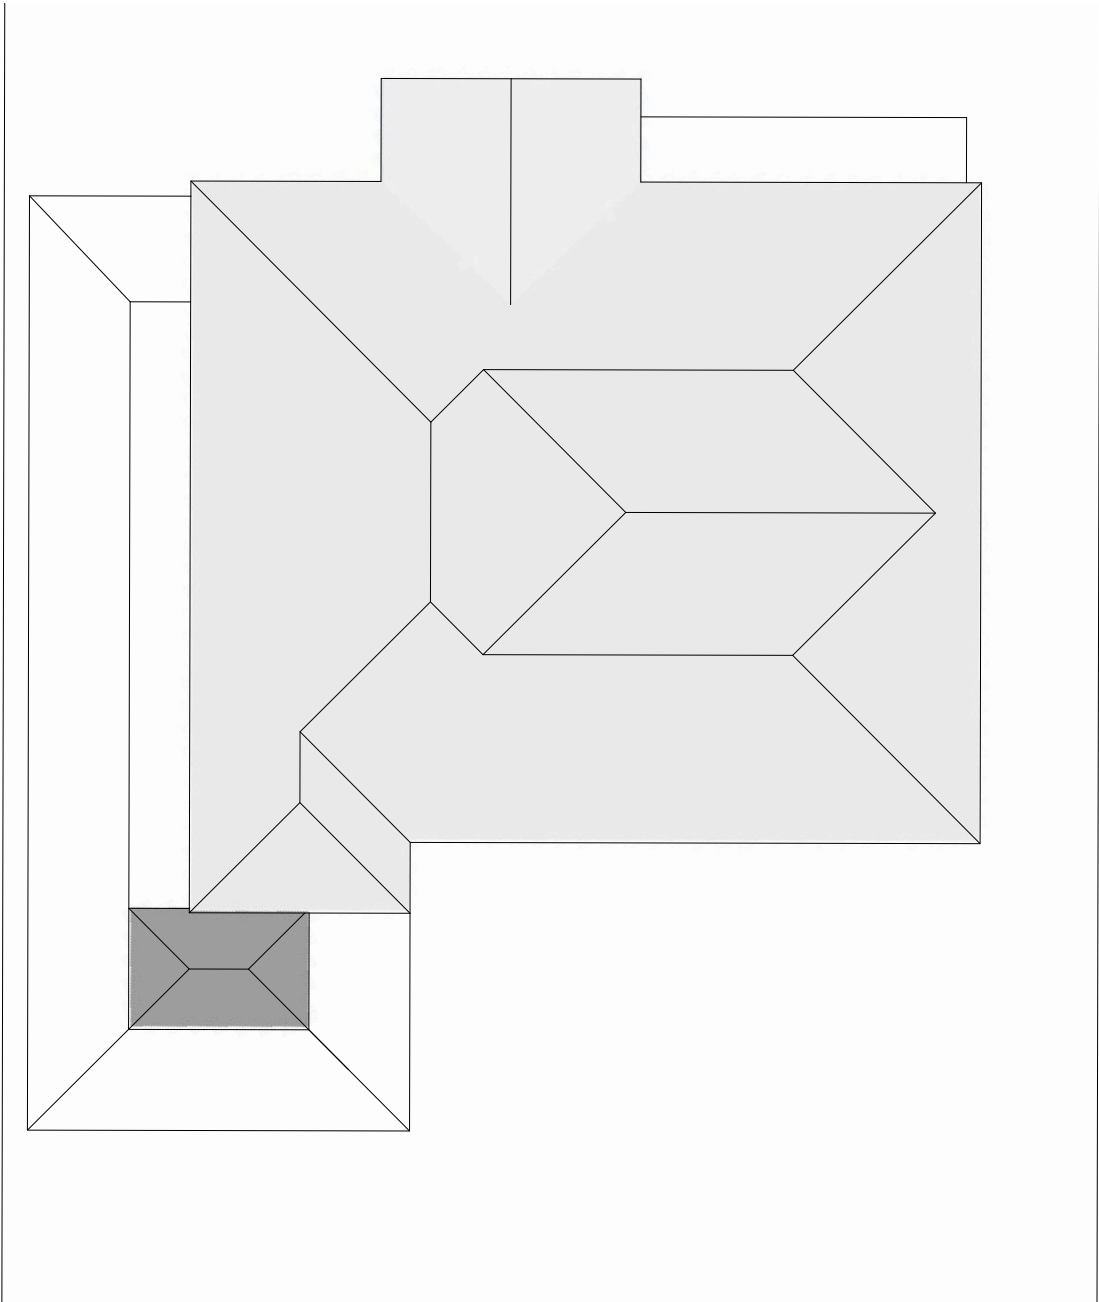

Existing Roof Plan

Address	Client	Date
15 Ivy House Road, Ickenham, UB10 8NF	Mr. S. Salih	Oct. 2016



1:100 @ A3



Drawing Title
Floor + Roof Plans As Existing


Project no. / Stage /	Drawing no. / Revision
0095- EXI-	60_A
Revision notes:	
A - First Issue	

MICHAEL OAKES


B.A.Hons, Dipl. Architecture

REGISTERED ARCHITECT
DESIGNER and ILLUSTRATOR

Email: michaeloakesarchitect@googlemail.com
Phone: 01895 235089

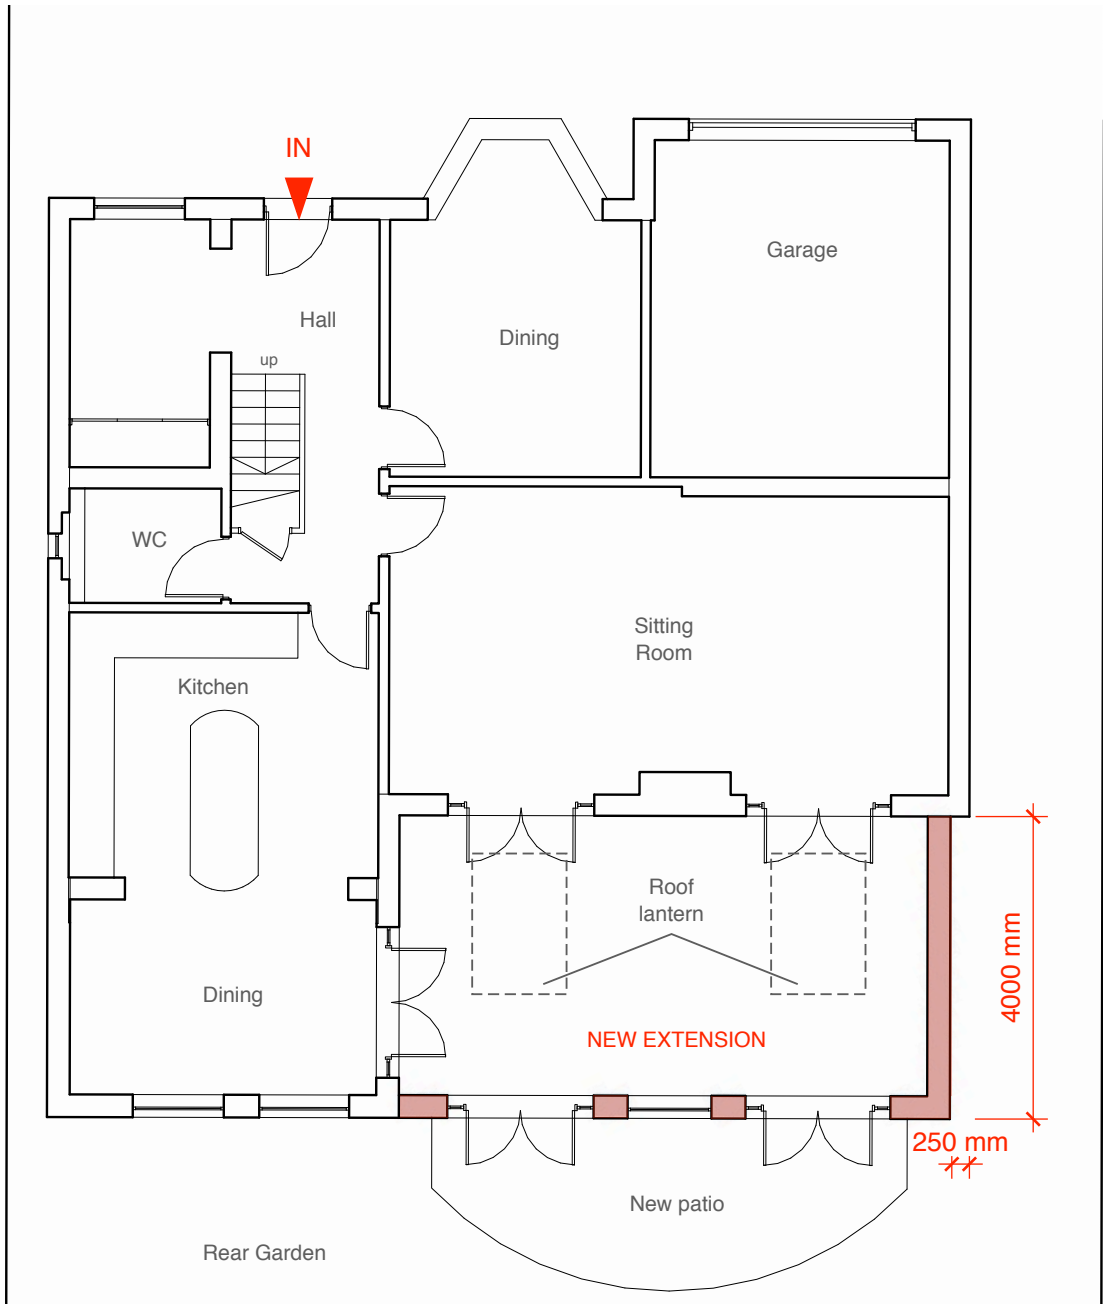

Proposed Ground Floor Plan

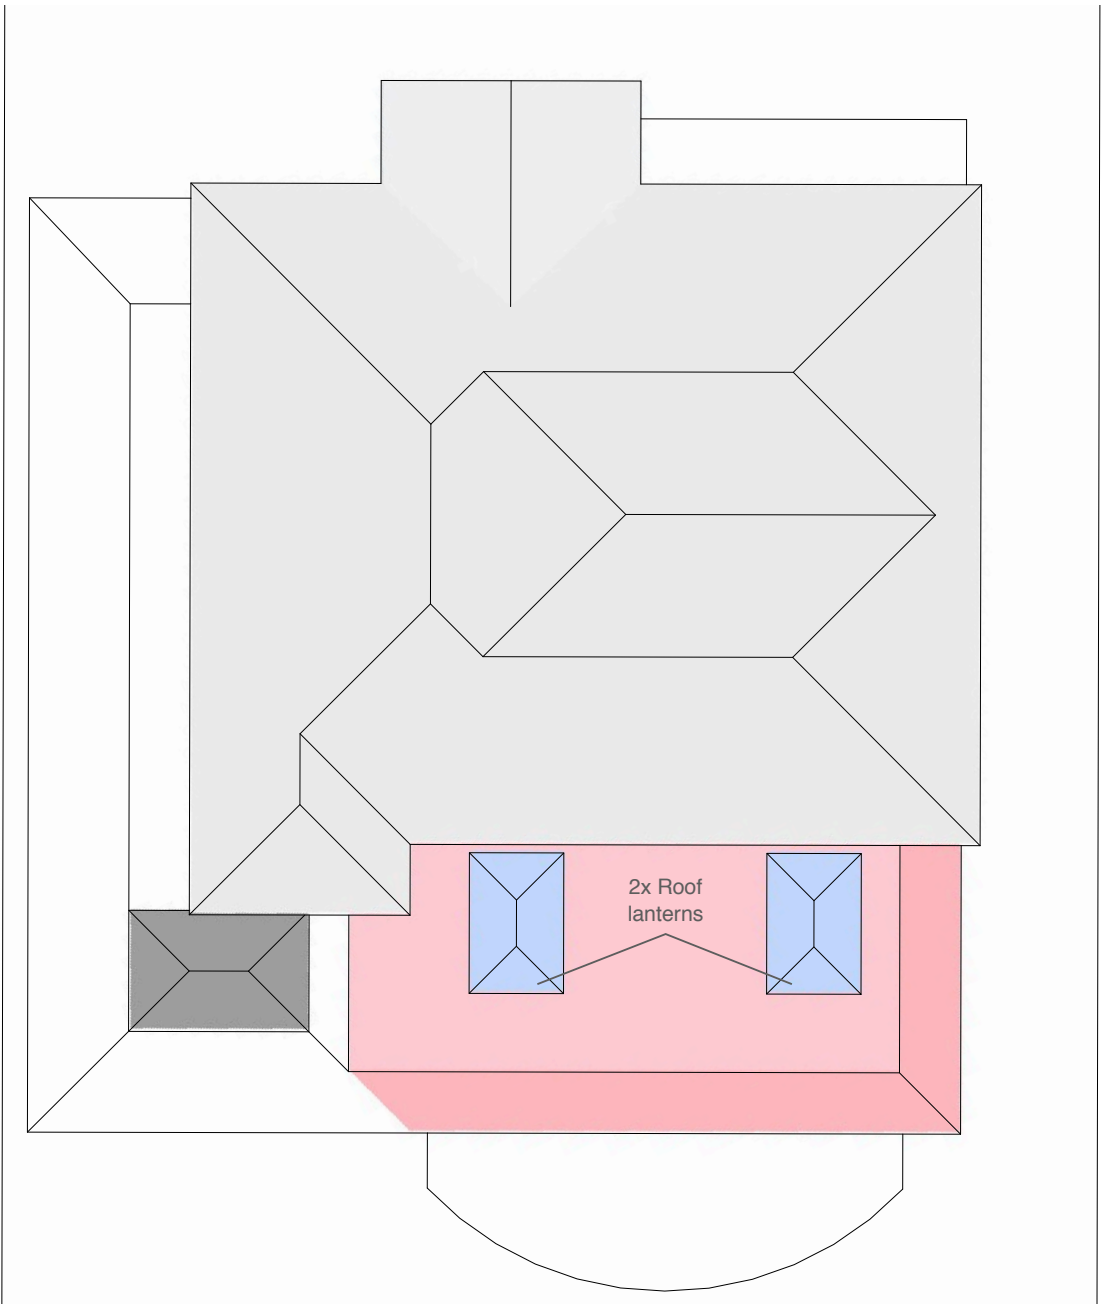

Proposed Roof Plan

Address	Client	Date
15 Ivy House Road, Ickenham, UB10 8NF	Mr. S. Salih	Oct. 2016




1:100 @ A3

0 1 2 3 4 5 10m


Drawing Title
Floor + Roof Plans As Proposed

Project no. / Stage /	Drawing no. / Revision
0095- PRO-	61_A
Revision notes:	
A - First Issue	


MICHAEL OAKES
B.A.Hons, Dipl. Architecture

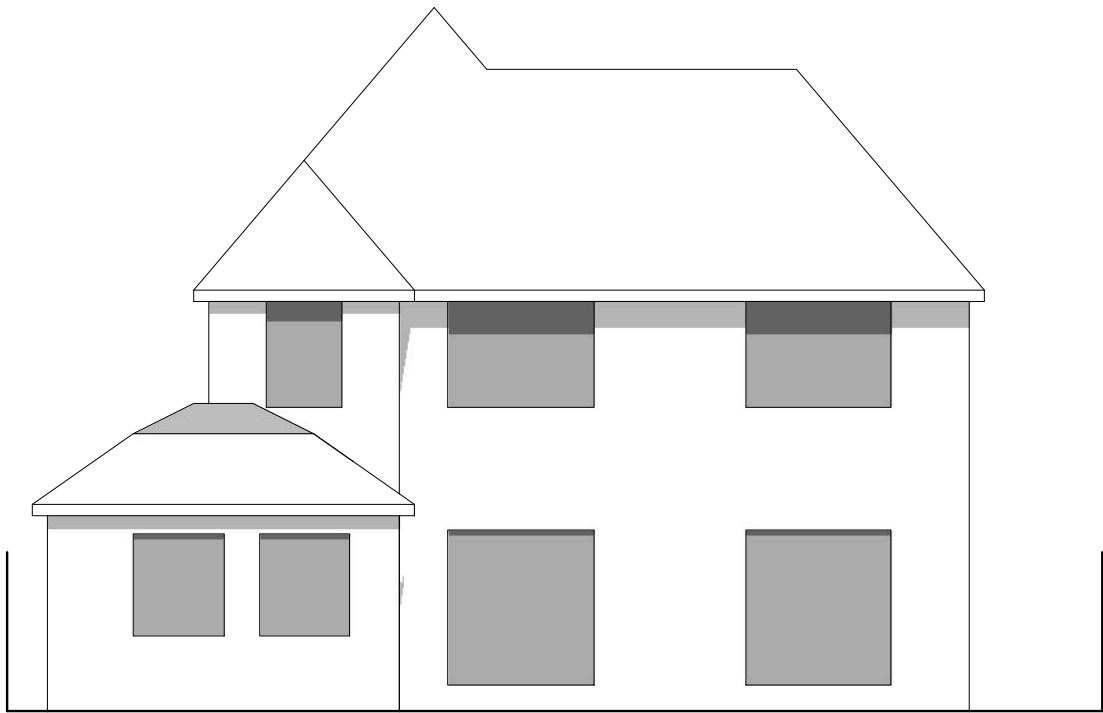

Existing Rear Elevation

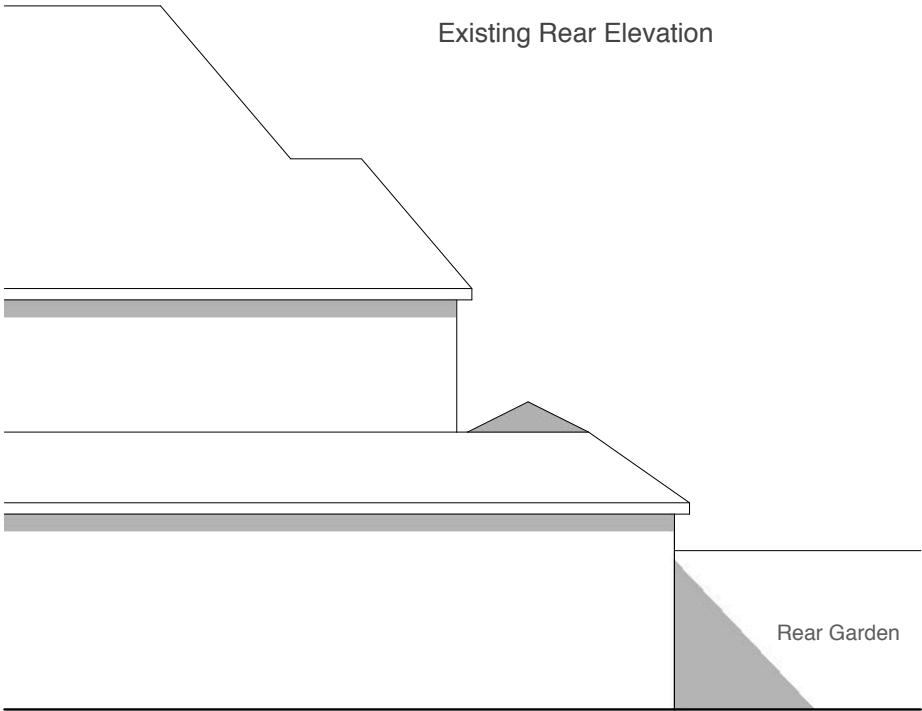


Existing Side Elevation

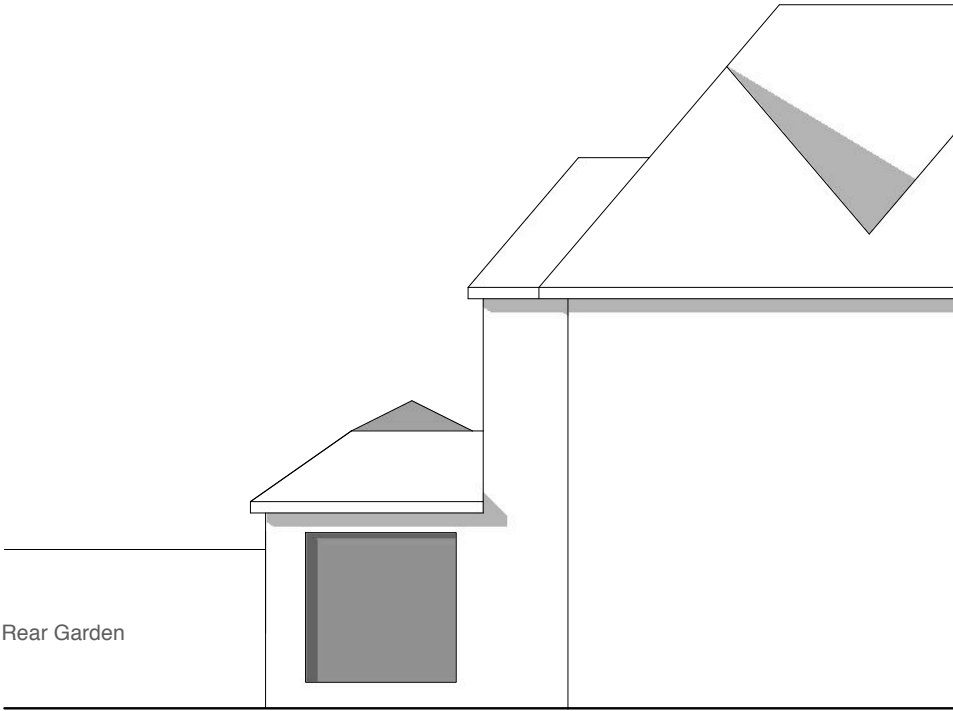

Existing Side Elevation


Address	Client	Date
15 Ivy House Road, Ickenham, UB10 8NF	Mr. S. Salih	Oct. 2016

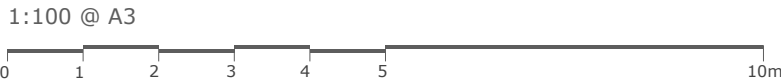

Drawing Title
Elevations As Existing

Project no. / Stage /	Drawing no. / Revision
0095- EXI-	70_A
Revision notes:	
A - First Issue	

MICHAEL OAKES
B.A.Hons, Dipl. Architecture

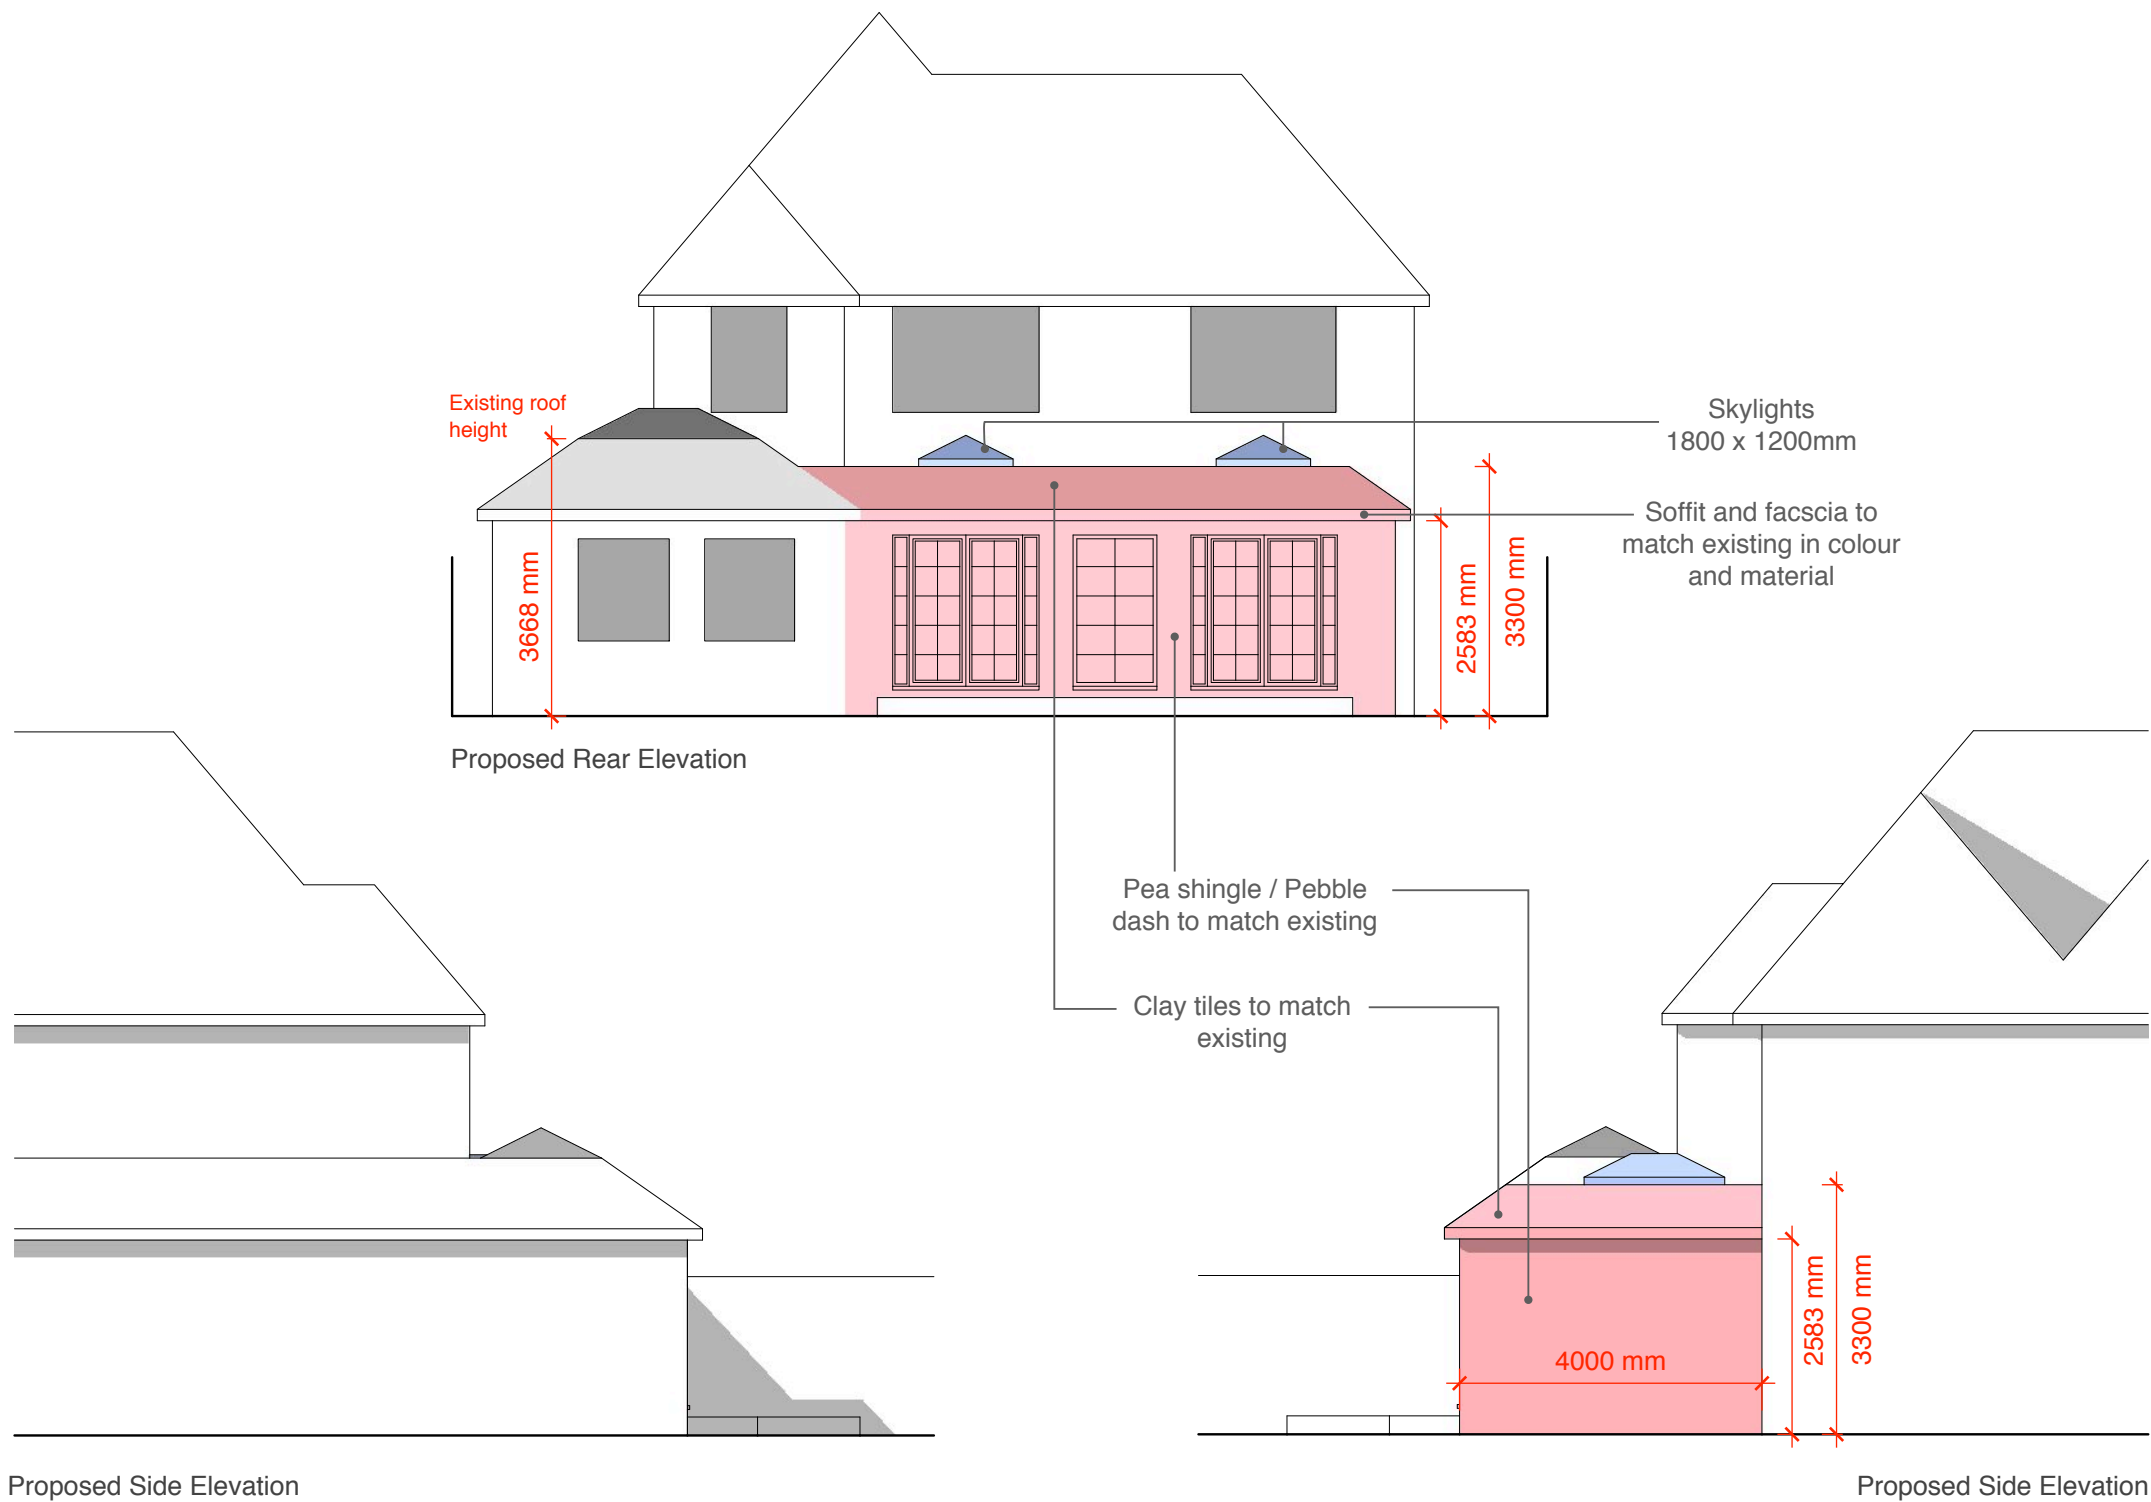


Address	Client	Date
15 Ivy House Road, Ickenham, UB10 8NF	Mr. S. Salih	Oct. 2016




Drawing Title
Elevations As Proposed

Project no. / Stage /	Drawing no. / Revision
0095- PRO-	71_A
Revision notes:	
A - First Issue	


EXISTING

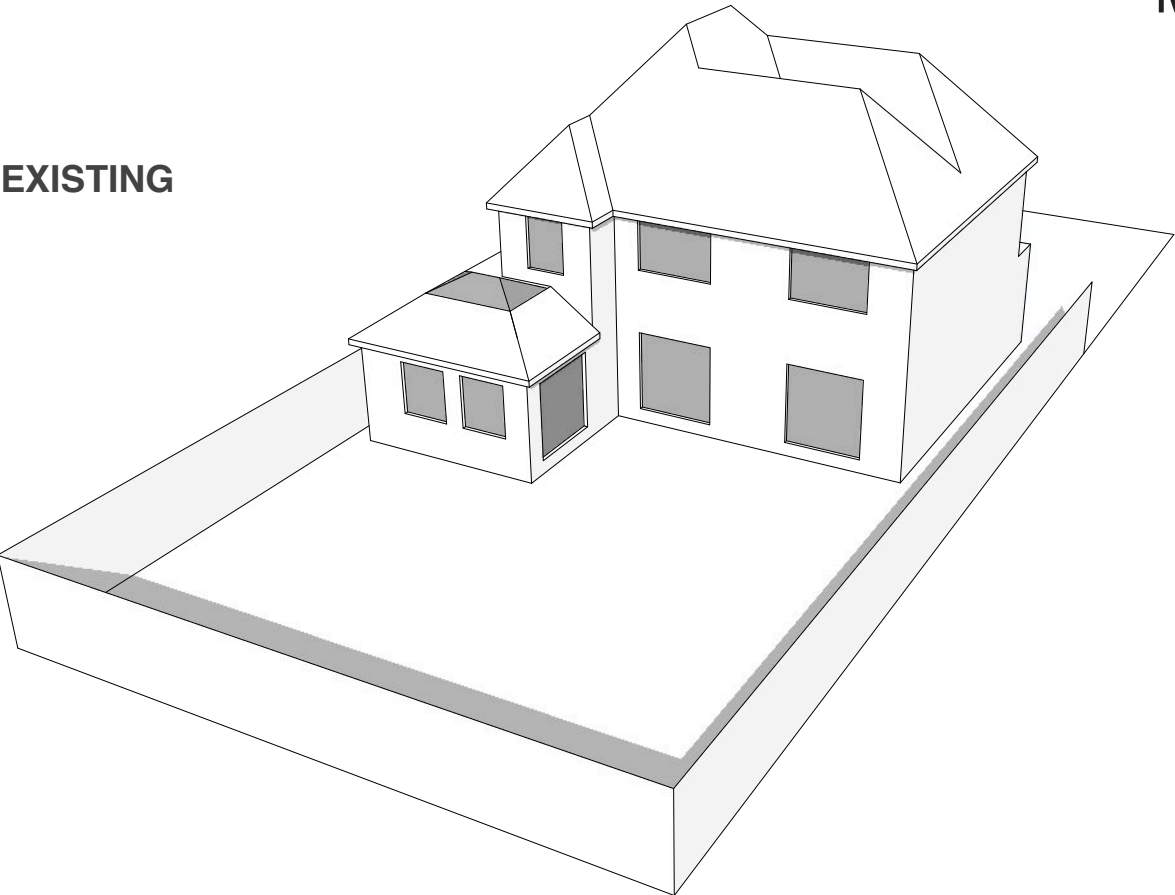


Existing 3D views from rear

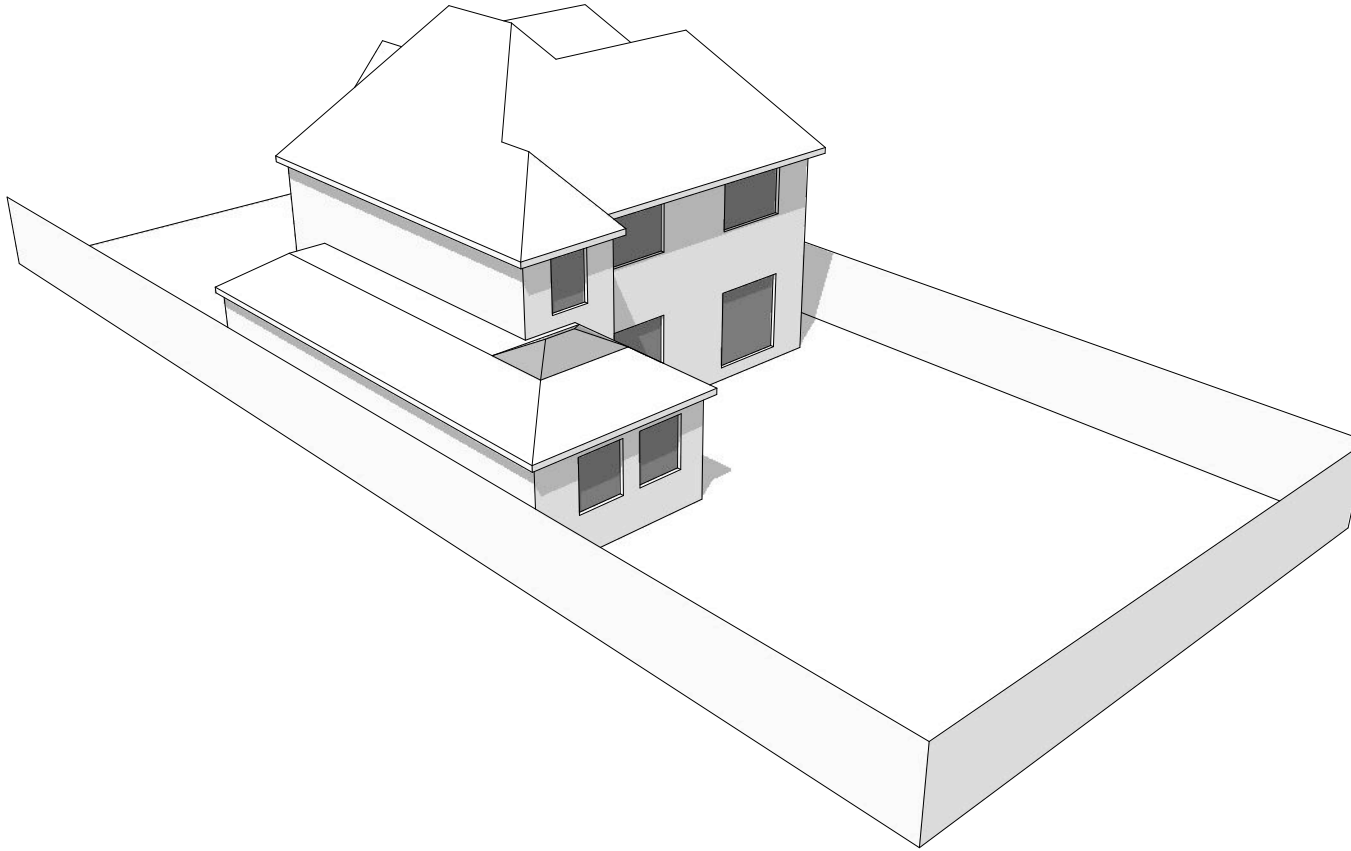

PROPOSED

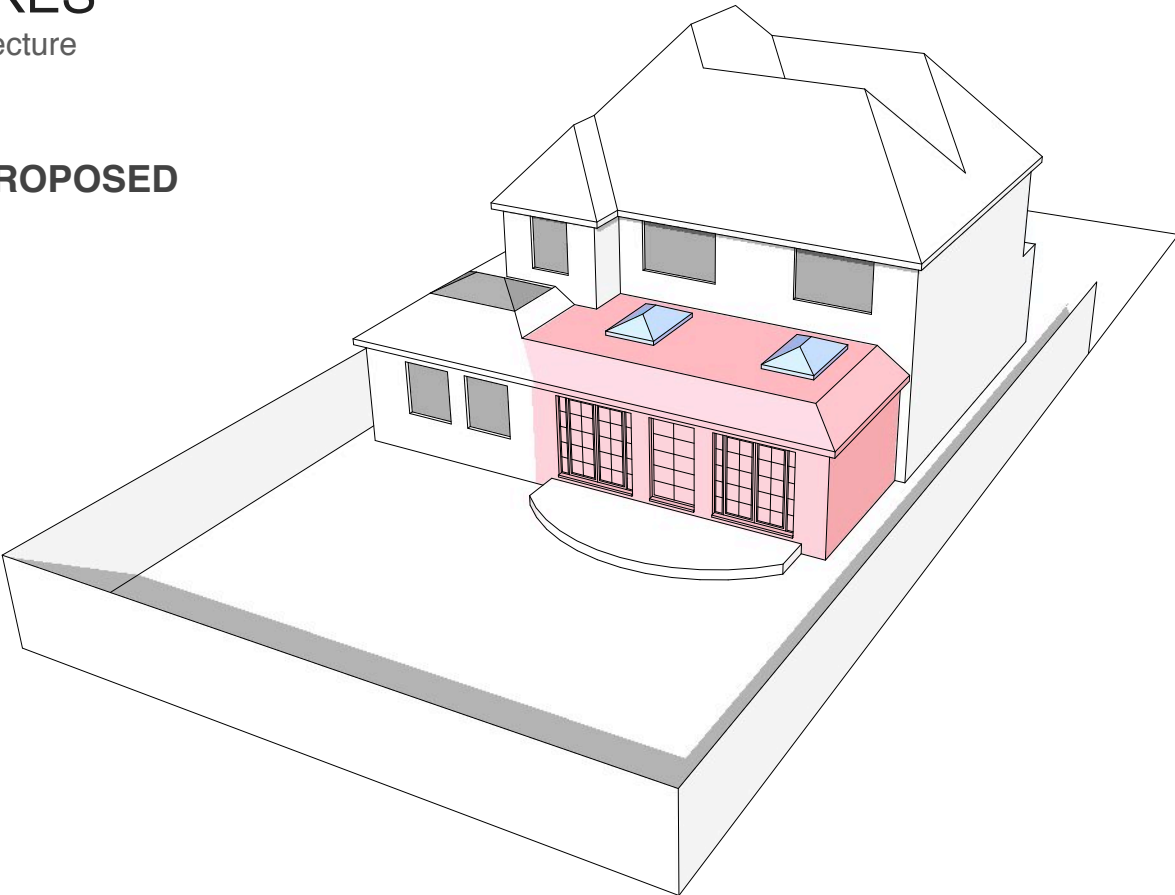

Proposed 3D views from rear

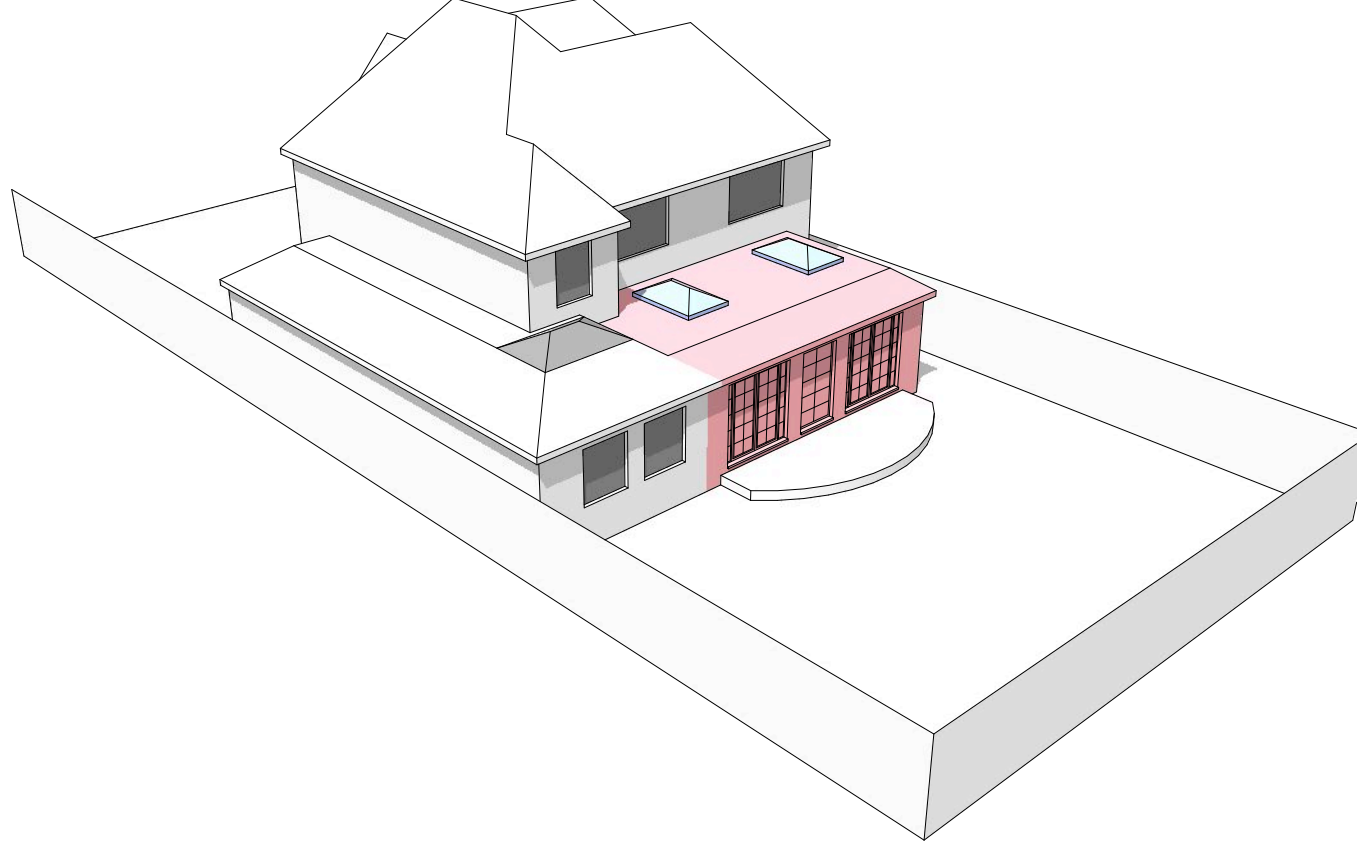


Address	Client	Date
15 Ivy House Road, Ickenham, UB10 8NF	Mr. S. Salih	Oct. 2016

Drawing Title
3D Views Existing + Proposed


Project no. / Stage /	Drawing no. / Revision
0095- PRO-	90_A
Revision notes:	
A - First Issue	

EXISTING


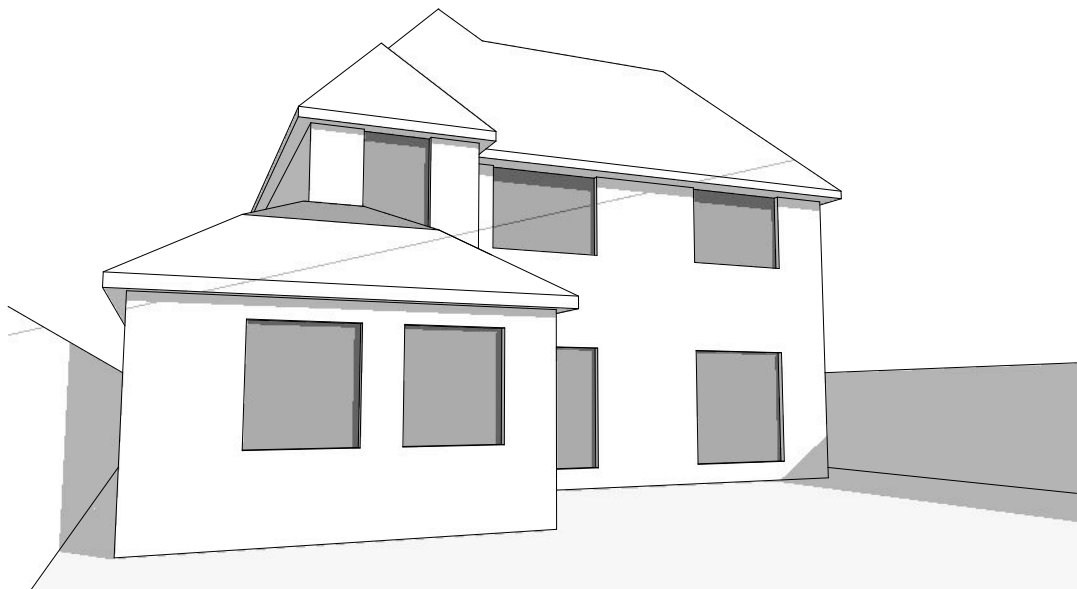


Existing perspective views from rear

PROPOSED

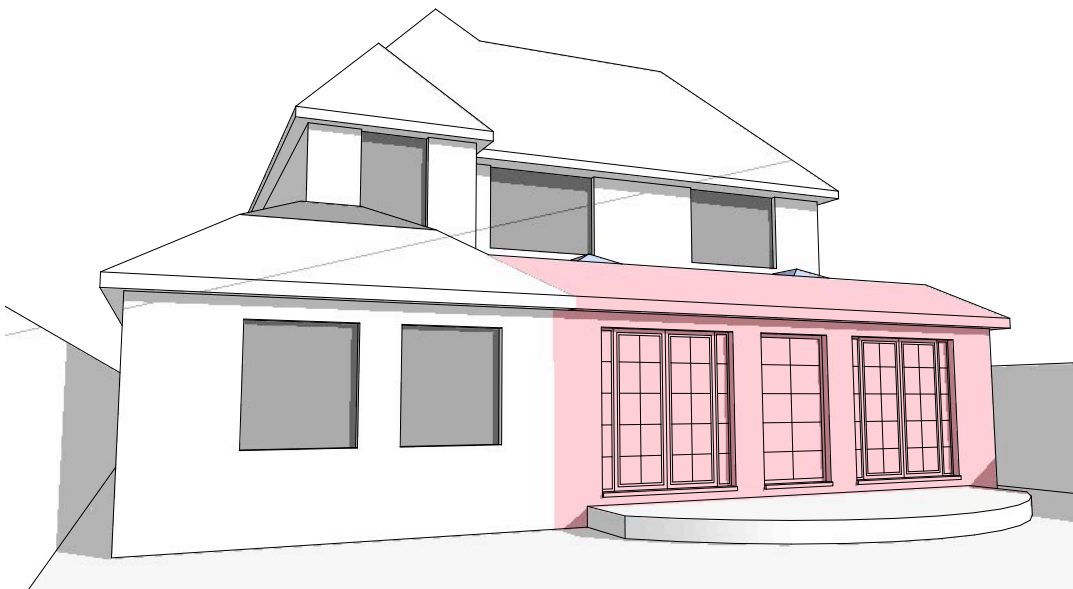

Proposed perspective views from rear

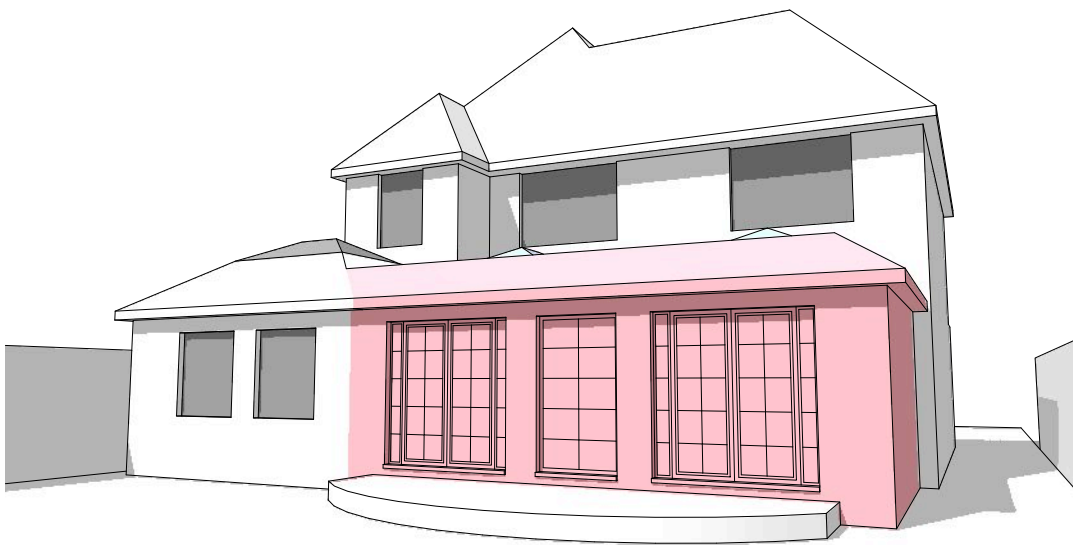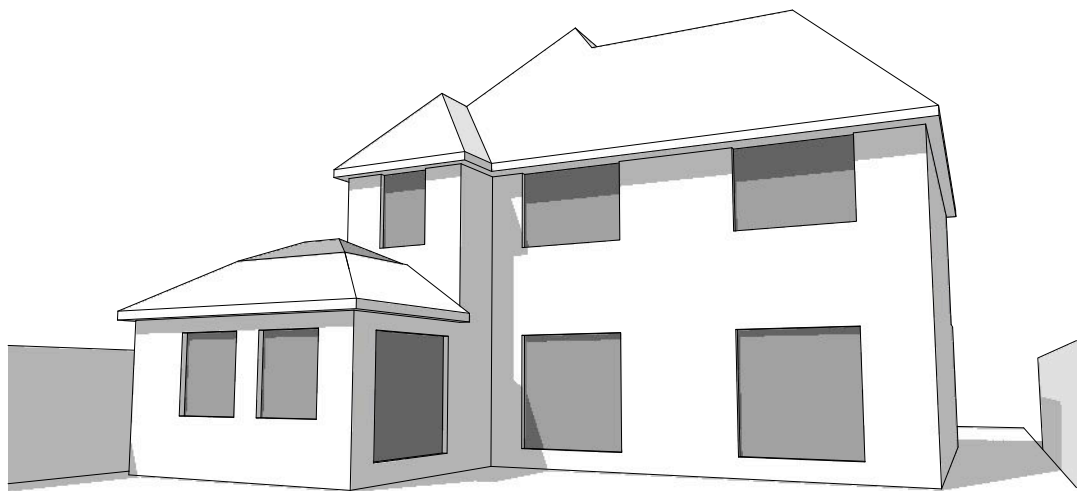


Address	Client	Date
15 Ivy House Road, Ickenham, UB10 8NF	Mr. S. Salih	Oct. 2016

Drawing Title
Perspective Views Existing + Proposed


Project no. / Stage /	Drawing no. / Revision
0095- PRO-	91_A
Revision notes:	
A - First Issue	



Existing photo from Almond Avenue

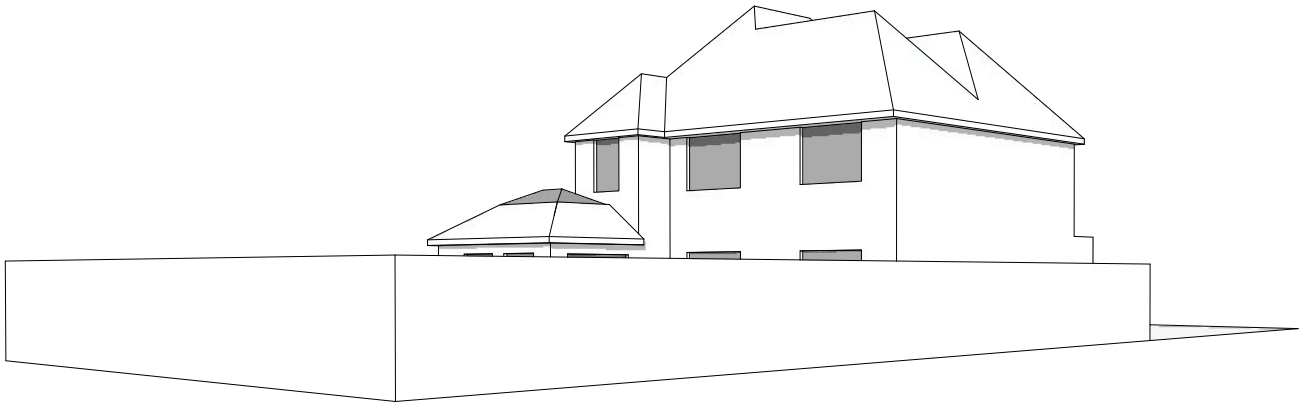

Existing perspective view from
Almond Avenue

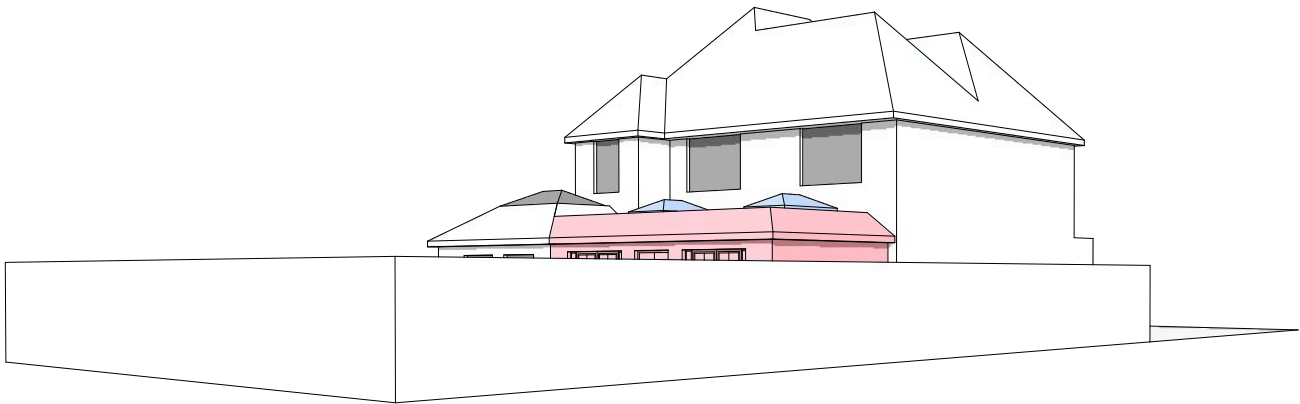

Proposed perspective view from
Almond Avenue

Address	Client	Date
15 Ivy House Road, Ickenham, UB10 8NF	Mr. S. Salih	Oct. 2016

Drawing Title
Perspective View from Street Existing + Proposed

Project no. / Stage /	Drawing no. / Revision
0095- PRO-	92_A
Revision notes:	
A - First Issue	