


APARTMENT 1

225
HIGH STREET UXBRIDGE
INDICATIVE PLAN
FIRST FLOOR
APPROX SCALE
1:100

13 JUN 2014

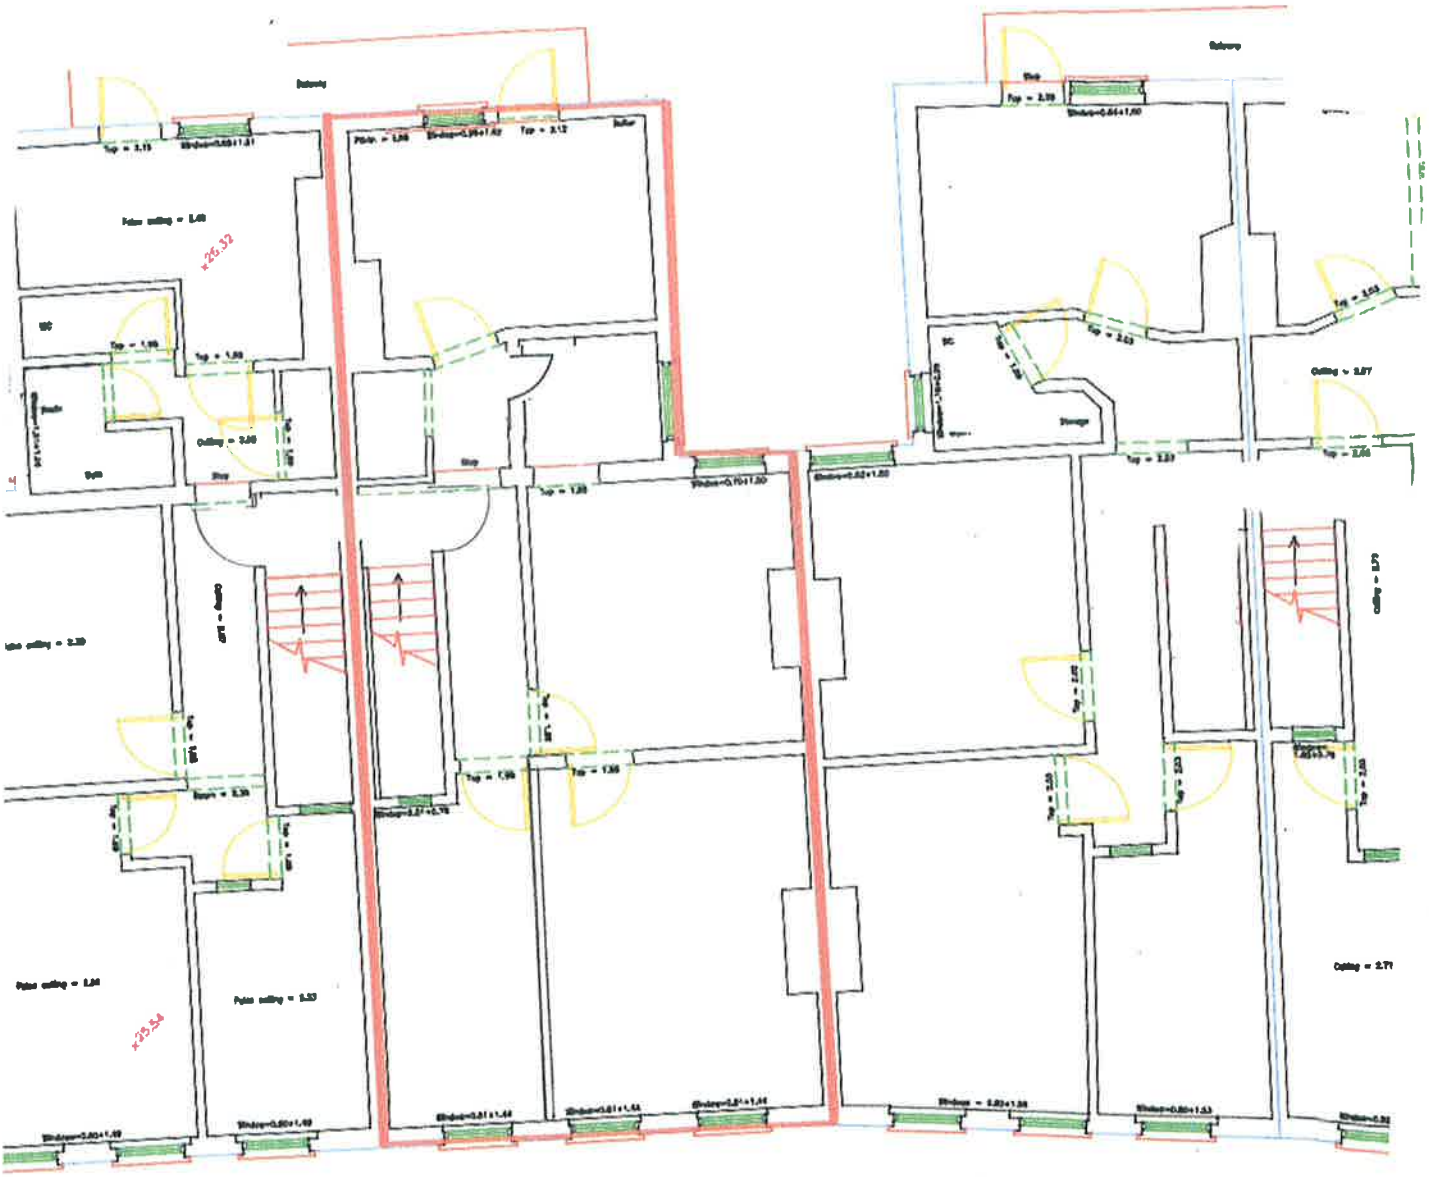

APARTMENT 2

225
HIGH STREET UXBRIDGE
INDICATIVE PLAN
SECOND FLOOR
APPROX SCALE
1:100

13 JUN 2014