


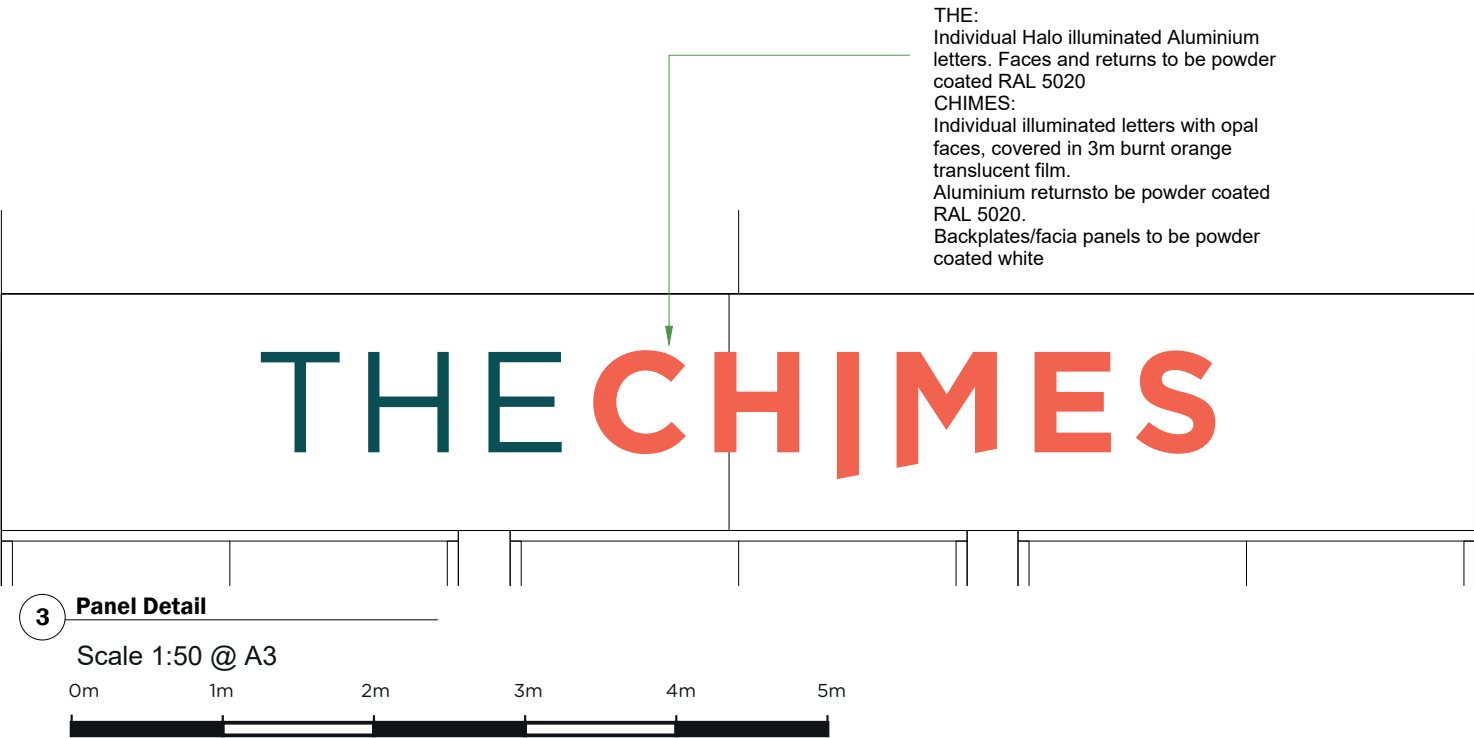

A3 Page 1 of 2

- NOTES:**
- All dimensions have a tolerance +/- 2mm.
 - All saw cut acrylic sheet materials to have scraped edges and sanded corners.
 - All corner points should be filed and de-burred for safety when handling and to ensure safe working practice.

As this is a development product, Acorn Signs reserve the right to alter internal details providing it does not prejudice the agreed aesthetics.

C: AS-BUILT	NA	NA
B: MANUFACTURE	NA	NA
A: DRAWING FIRST ISSUED	23.10.20	JF

REVISION: DATE: BY:

CLIENT: **Aberdeen Standard**

TITLE: **Entrance 2 internal
- Facia**



DRAWING NO: **Sign B**


ORIGINATOR: JF APPROVED: -

DATE: 23.10.20 SCALE: As shown A3

DRAWING LOCATION:
F:\Acorn\whitewall\The Chimes


©Copyright 2020 Acorn Signs Ltd

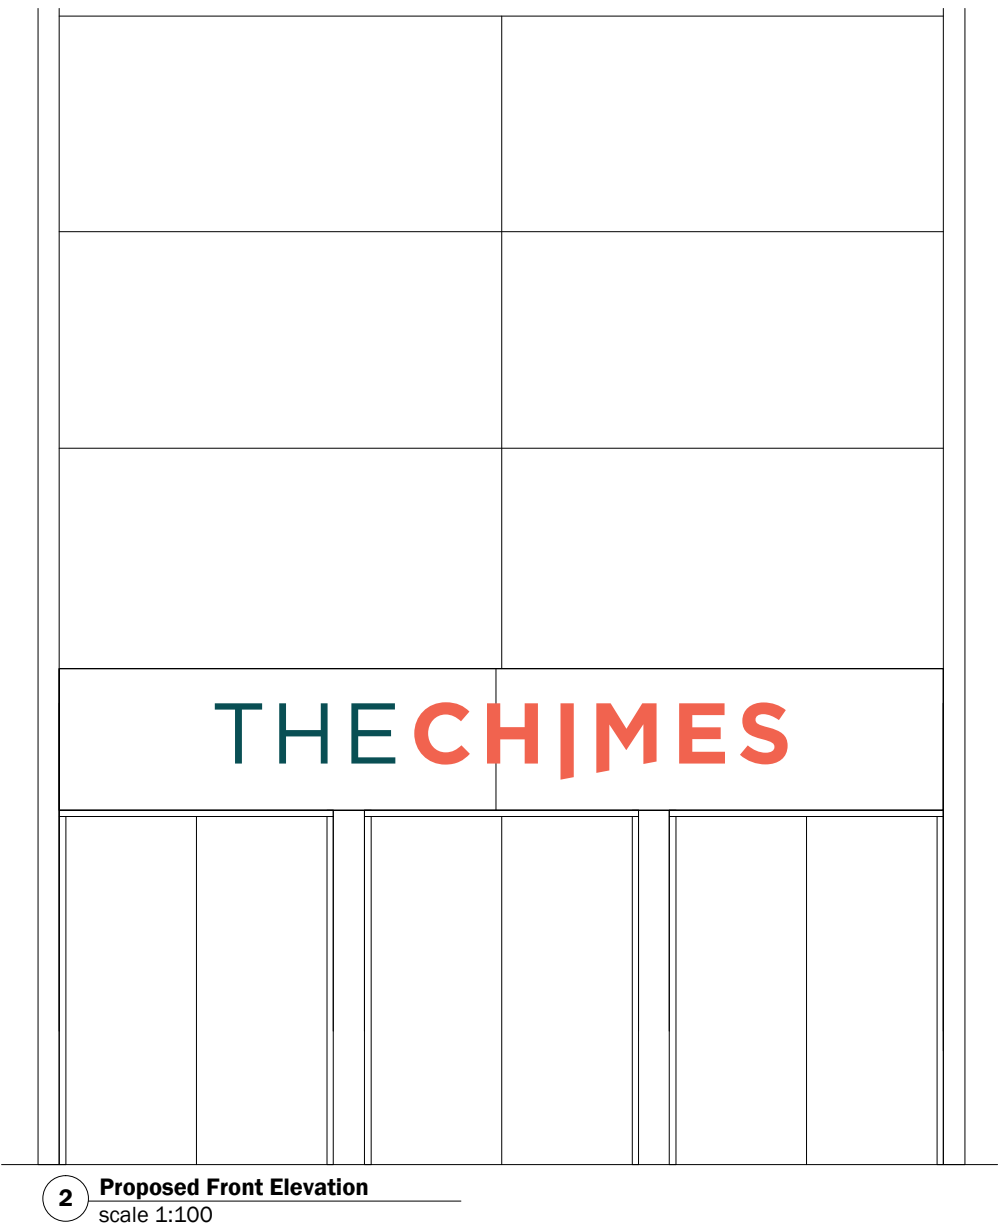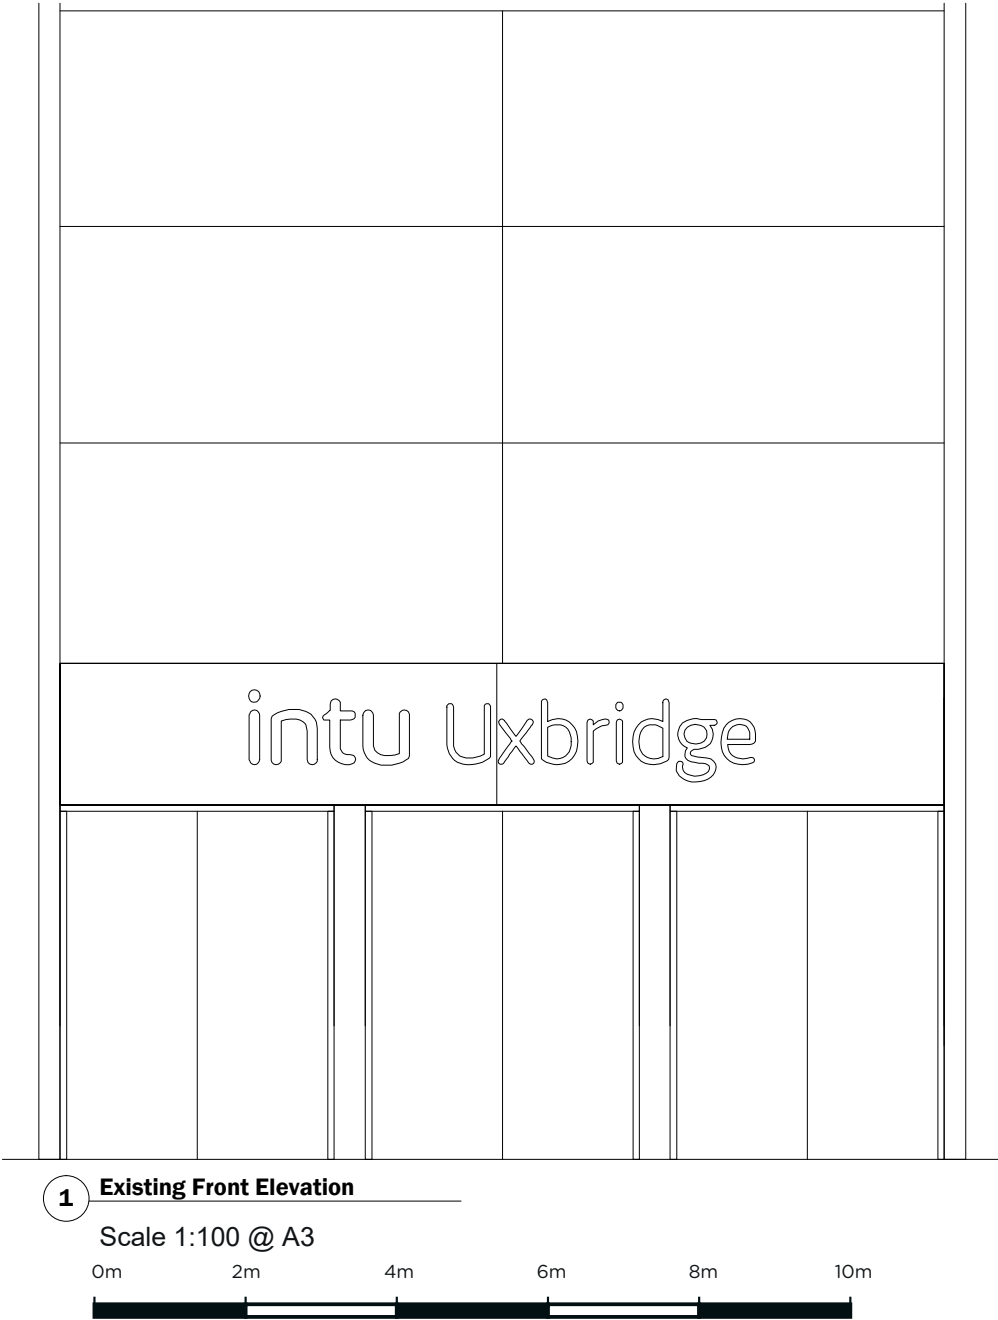

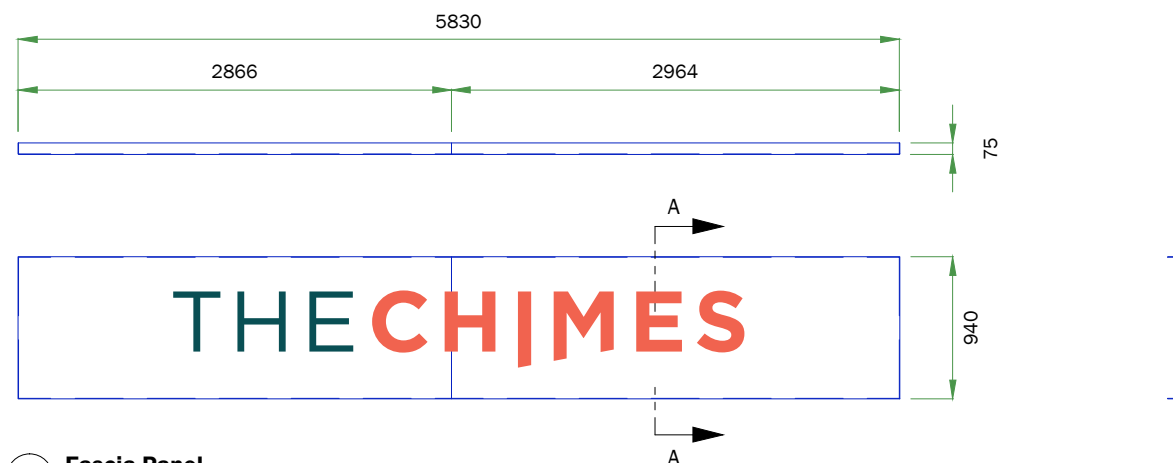


1 Fascia Panel

Scale 1:50 @ A3

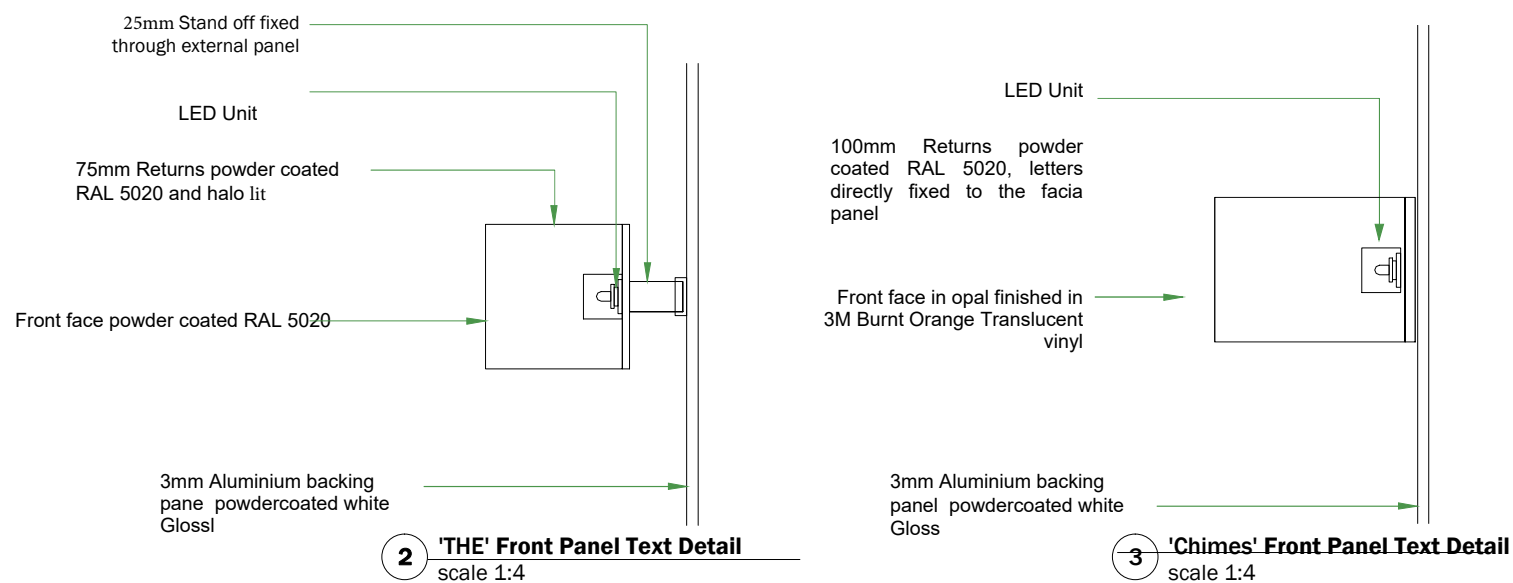


2 'THE' Front Panel Text Detail
scale 1:4

3 'Chimes' Front Panel Text Detail
scale 1:4

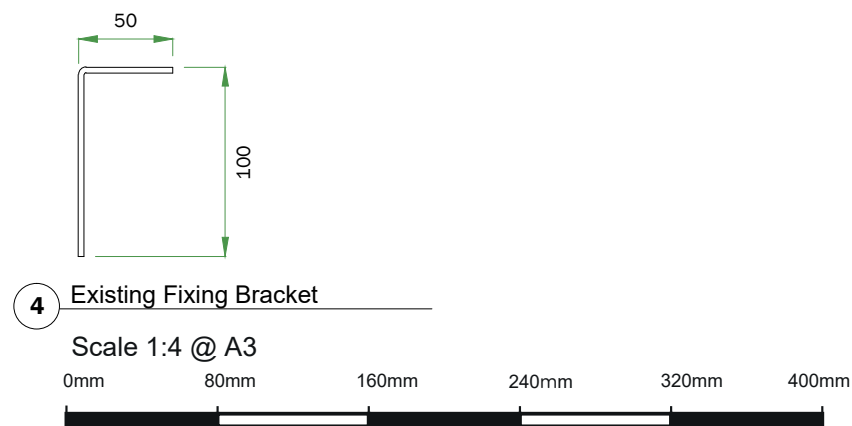

4 Existing Fixing Bracket

Scale 1:4 @ A3

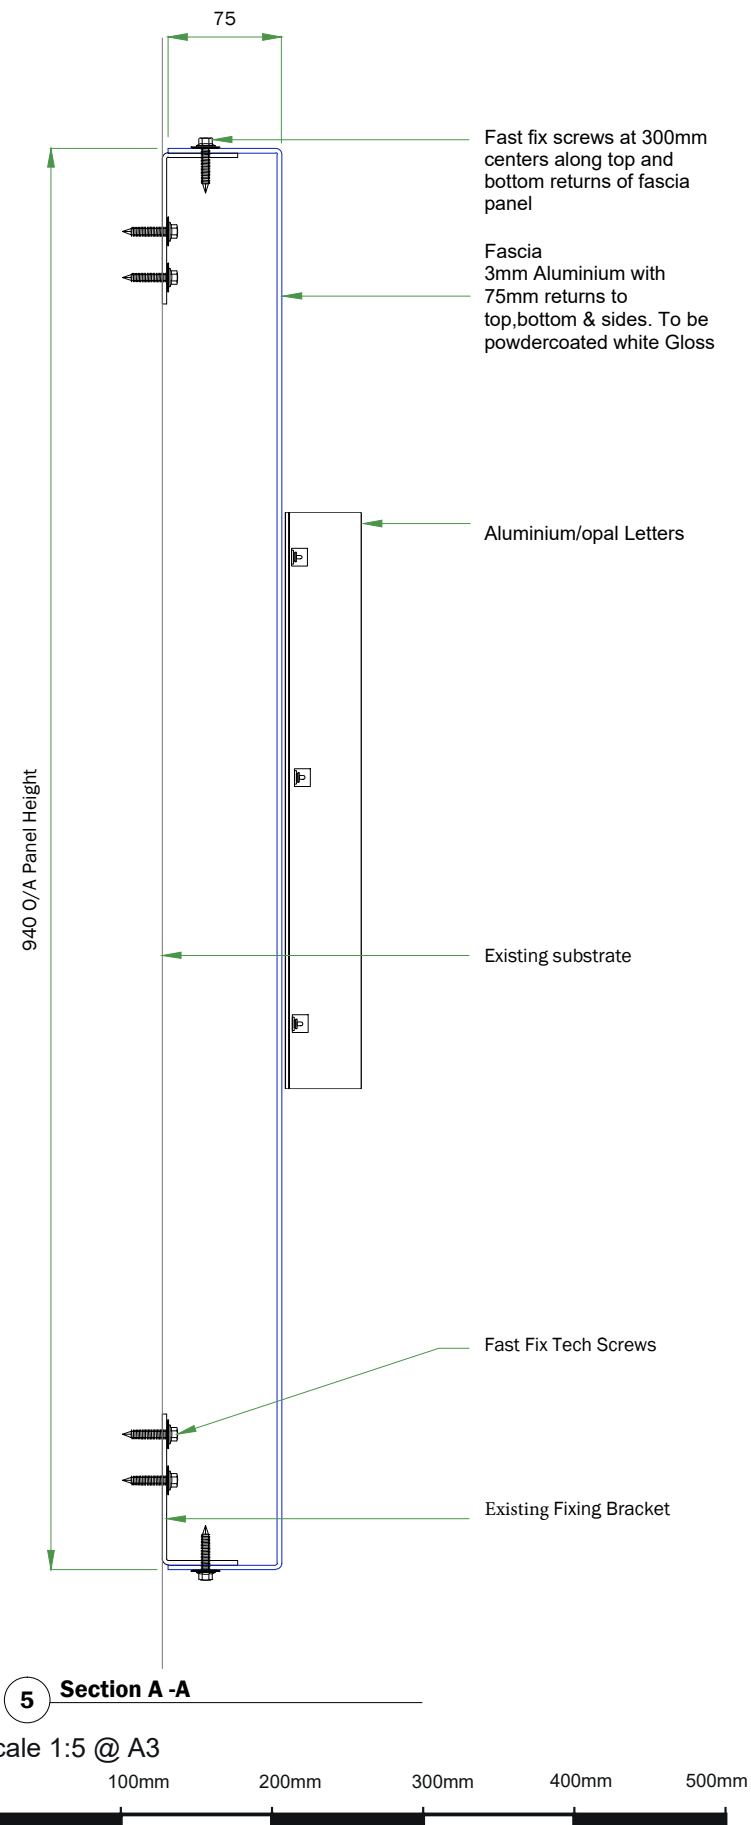

5 Section A-A

Scale 1:5 @ A3



A3 Page 2 of 2

NOTES:

- All dimensions have a tolerance +/- 2mm.
- All saw cut acrylic sheet materials to have scraped edges and sanded corners.
- All corner points should be filed and de-burred for safety when handling and to ensure safe working practice.

As this is a development product, Acorn Signs reserve the right to alter internal details providing it does not prejudice the agreed aesthetics.

C: AS-BUILT	NA	NA
B: MANUFACTURE	NA	NA
A: DRAWING FIRST ISSUED	23.10.20	JF

REVISION:	DATE:	BY:
CLIENT:	Aberdeen Standard	
TITLE:	Entrance 2 internal - Facia	
DRAWING NO:	Sign B	
ORIGINATOR: JF	APPROVED: -	
DATE: 23.10.20	SCALE: As shown A3	

DRAWING LOCATION:
F:\Acorn\whitewall\The Chimes

©Copyright 2020 Acorn Signs Ltd