



Scale Comments			
A1 Scale - A3 Scale	A1 Scale - A3 Scale		
1:10	1:20	1:25	1:50
1:10	1:20	1:25	1:50
1:250	1:500	1:100	1:200
REV	DATE	AMENDMENT	

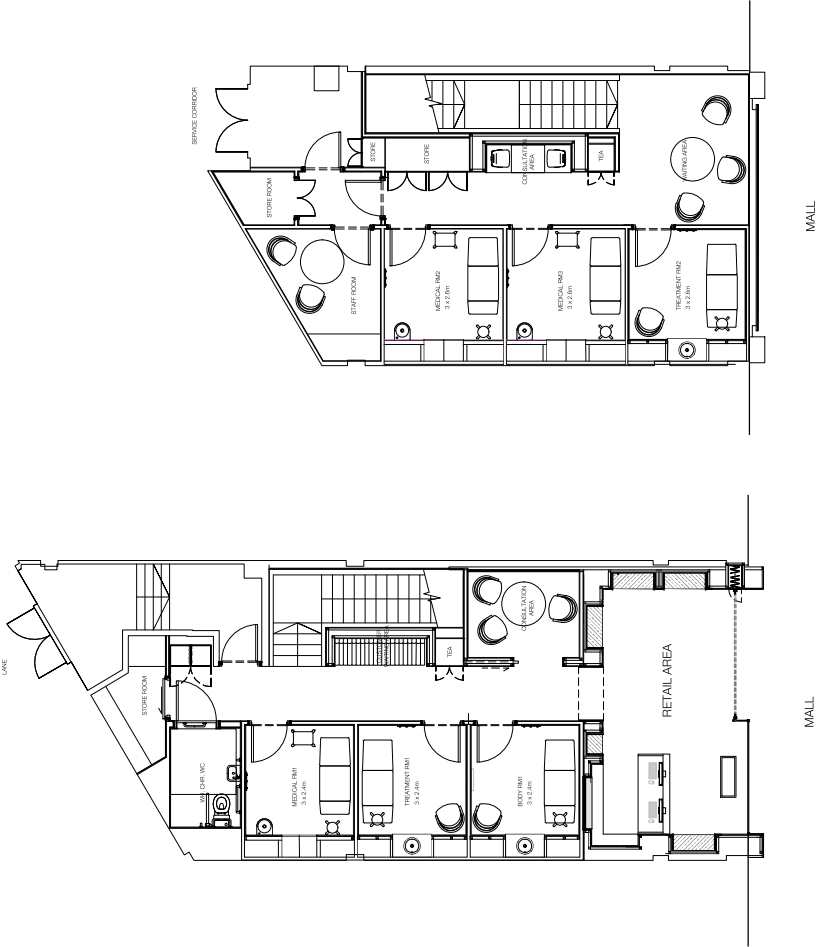

Ground Floor Plan @ 1:50

First Floor Plan @ 1:50

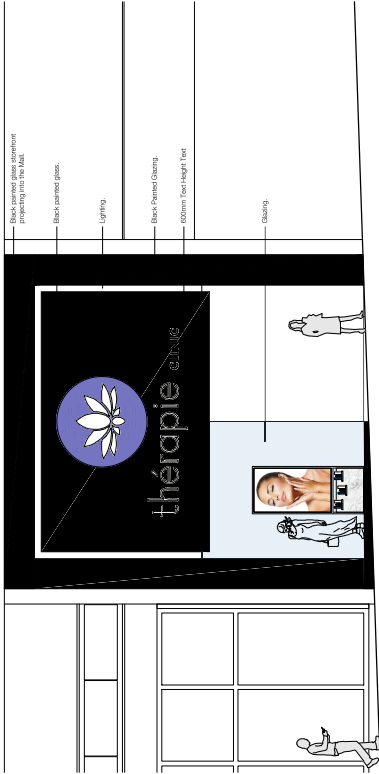

Mall Elevation @ 1:50



Project Name
THERAPIE
UNIT 202, INTU UXBRIDGE
HIGH STREET UXBRIDGE, LONDON.
Date
LAYOUT AS PROPOSED

Project Name
Preliminary
Drawing No.
2307 - (SK) 002
Drawing By
CS
Oberlanders Architects LLP
111 St. James Street
London, EC1A 1BB
Tel: 020 7460 1111
Email: info@oberlanders.co.uk
www.oberlanders.co.uk