



PROPOSED FRONT (EAST) ELEVATION

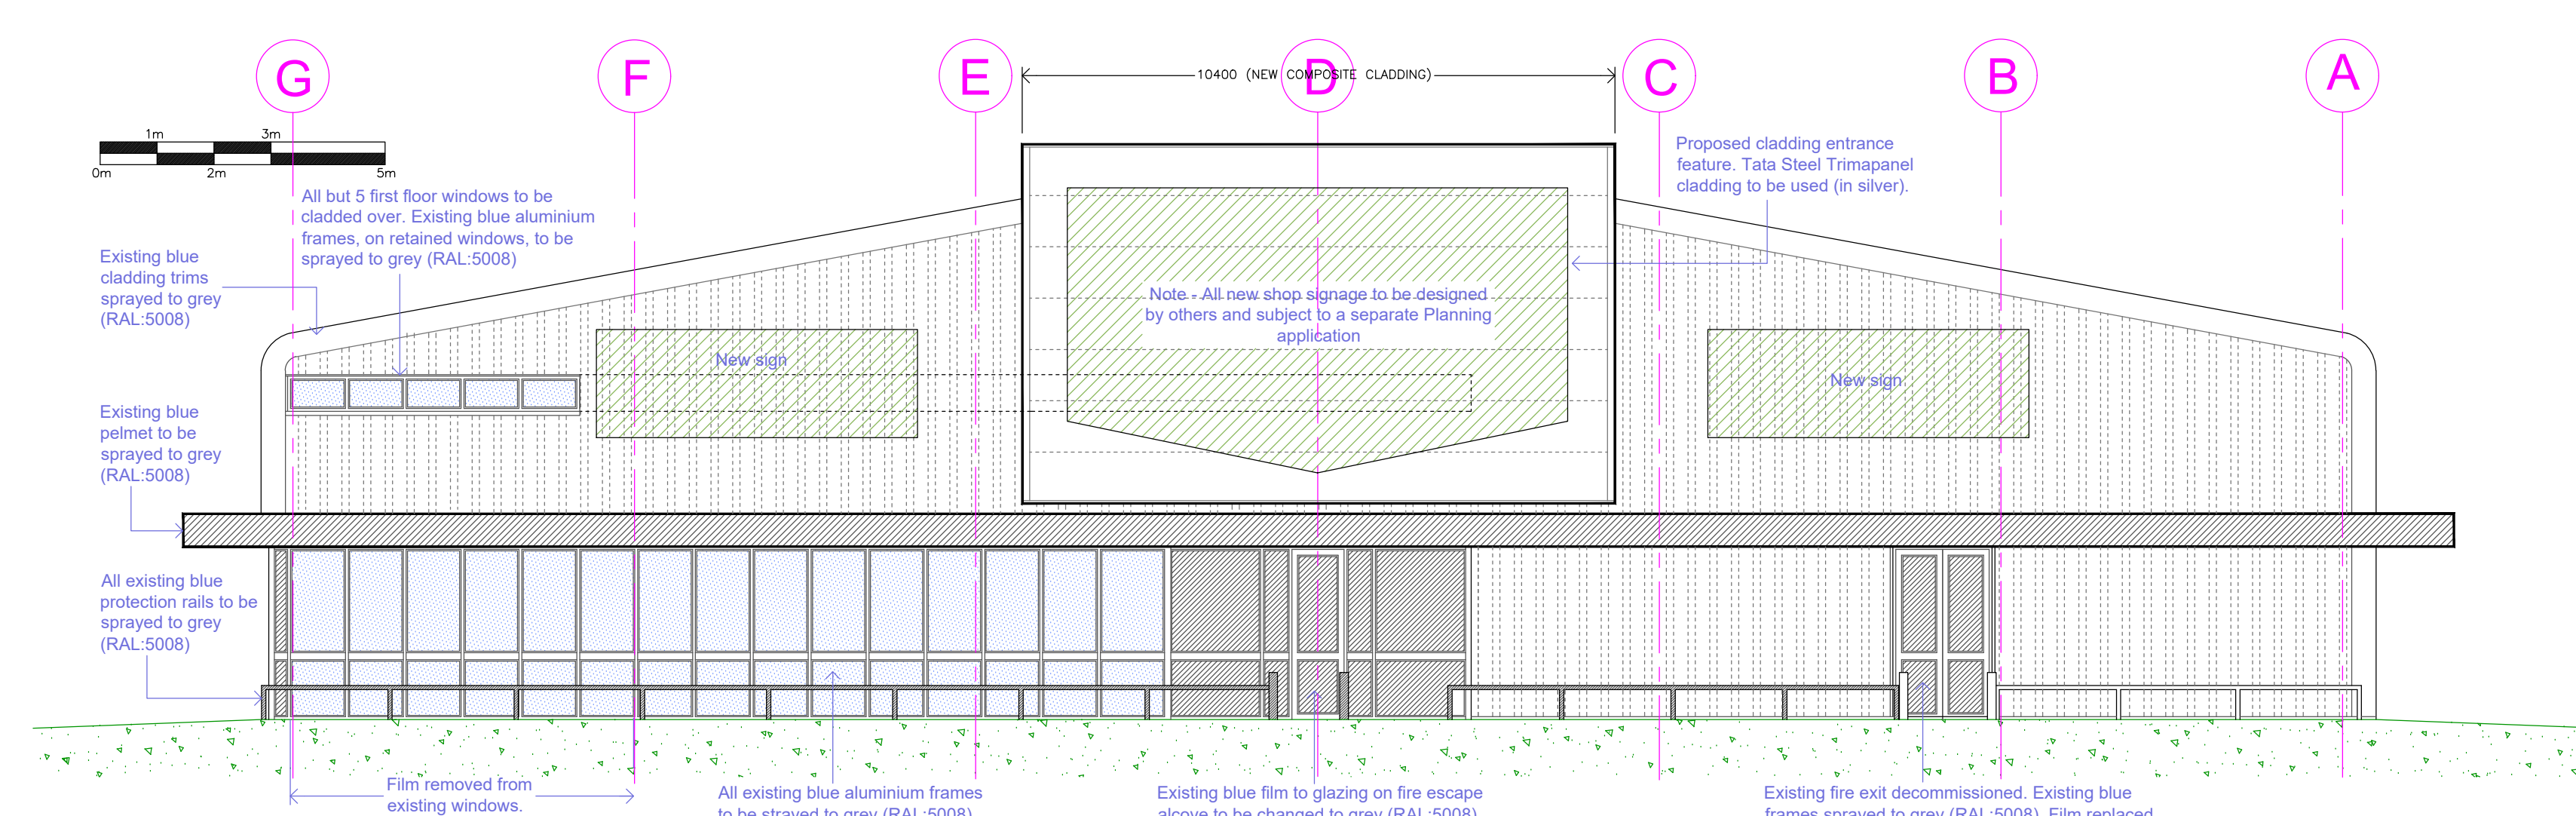

PROPOSED SIDE (NORTH) ELEVATION

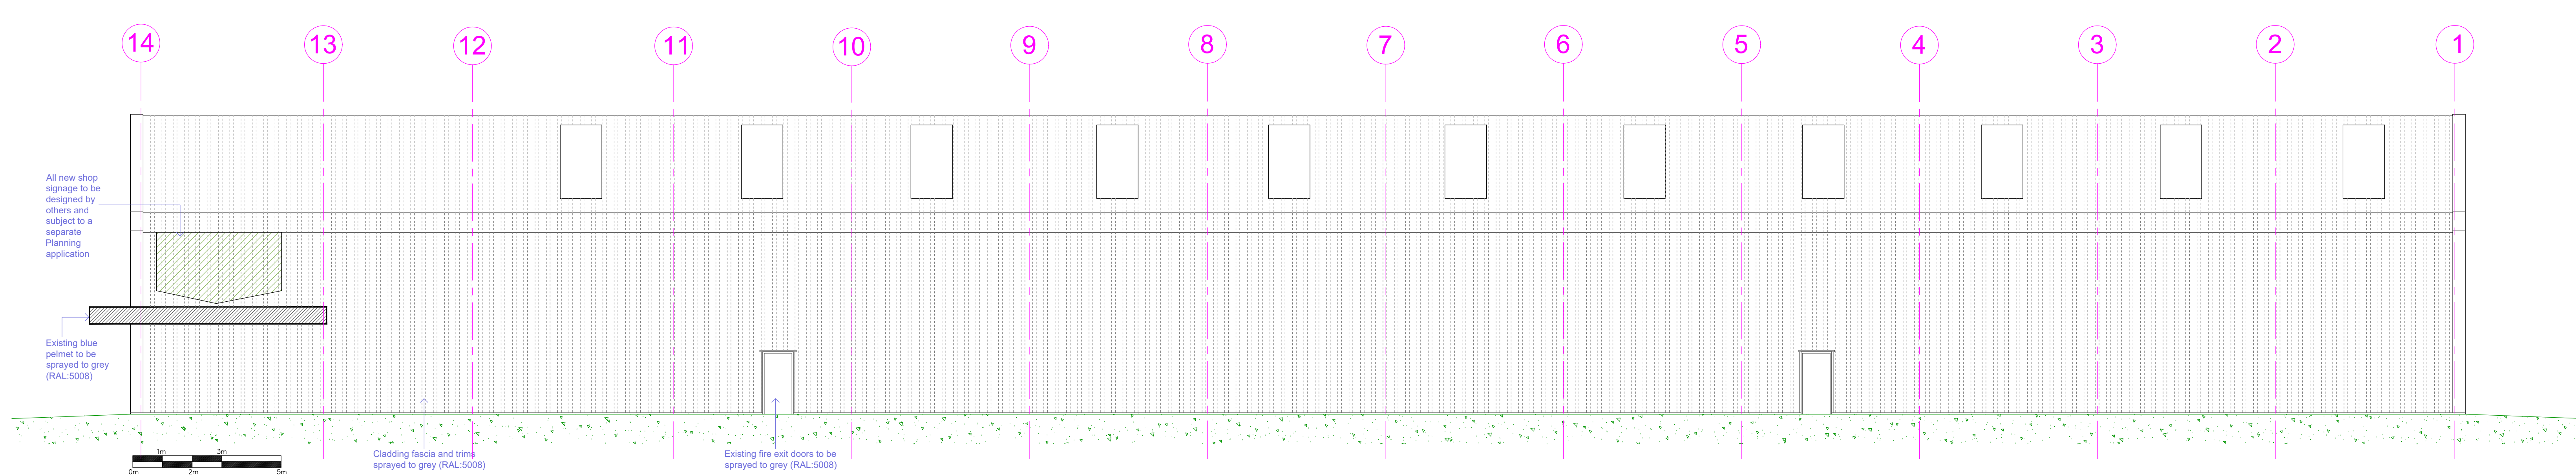

PROPOSED REAR (WEST) ELEVATION

Revision:



Scale: PLANNING DRAWING

Architect: SHARROCK SHARROCK ARCHITECTS LTD

Client: Wickes

Project Address: Wickes, Victoria Road, Ruislip, HA4 0QB

Drawing Title: Proposed Alterations to External Elevations

Drawing Number: SBD/20/2224/P2

Drawn: N Thompson

Plot Date: 07/09/2020

Scale: 1:100

Sheet: A