


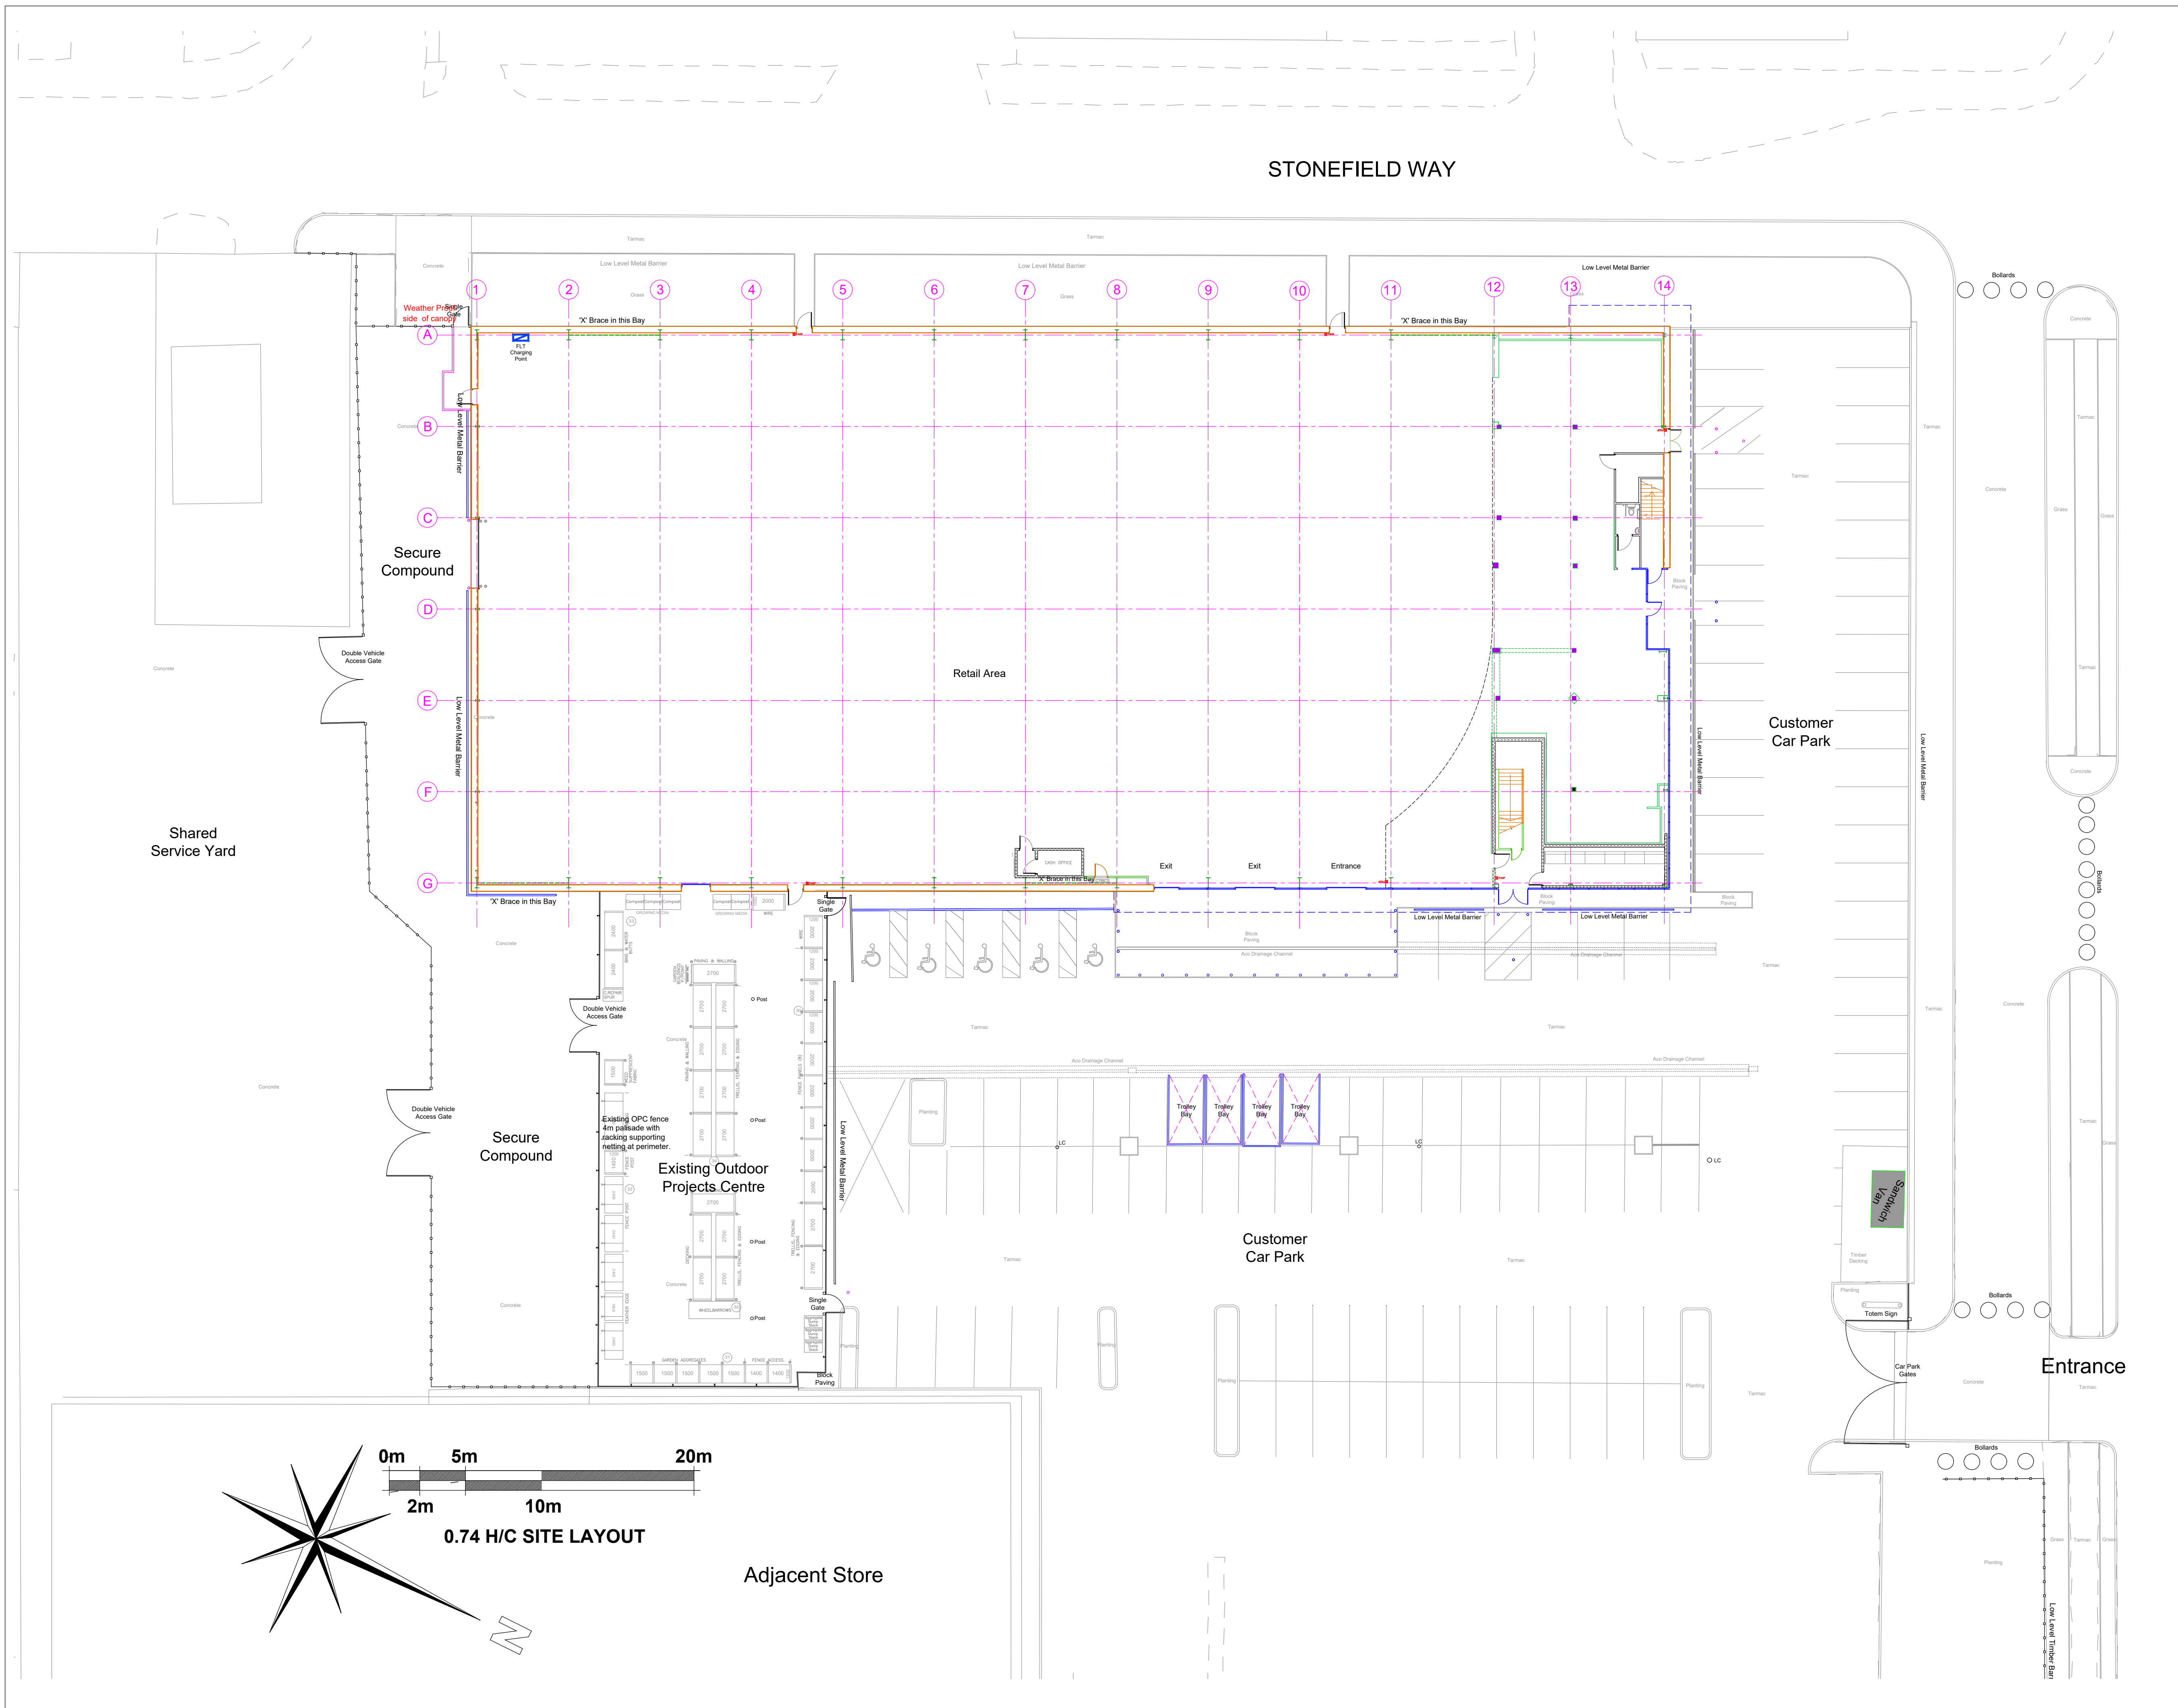

Revisions:

Status: SURVEY DRAWING

Architects: **SHARROCK** Building Design Ltd
Melton Court, Gileston Lane South,
Melton, East Yorkshire, YO14 4JH.
01482 632829 / 07553 951017

Client: **Wickes**
Let's do it right

Project Address: Wickes,
Victoria Road,
Ruislip,
HA4 0QB

Drawing Title: Existing Site Layout

Drawing Number: **SBD/20/2224/S1**

Drawn: N Thompson Page Size: A1 Scale: 1:200 Date: 03/09/2020