


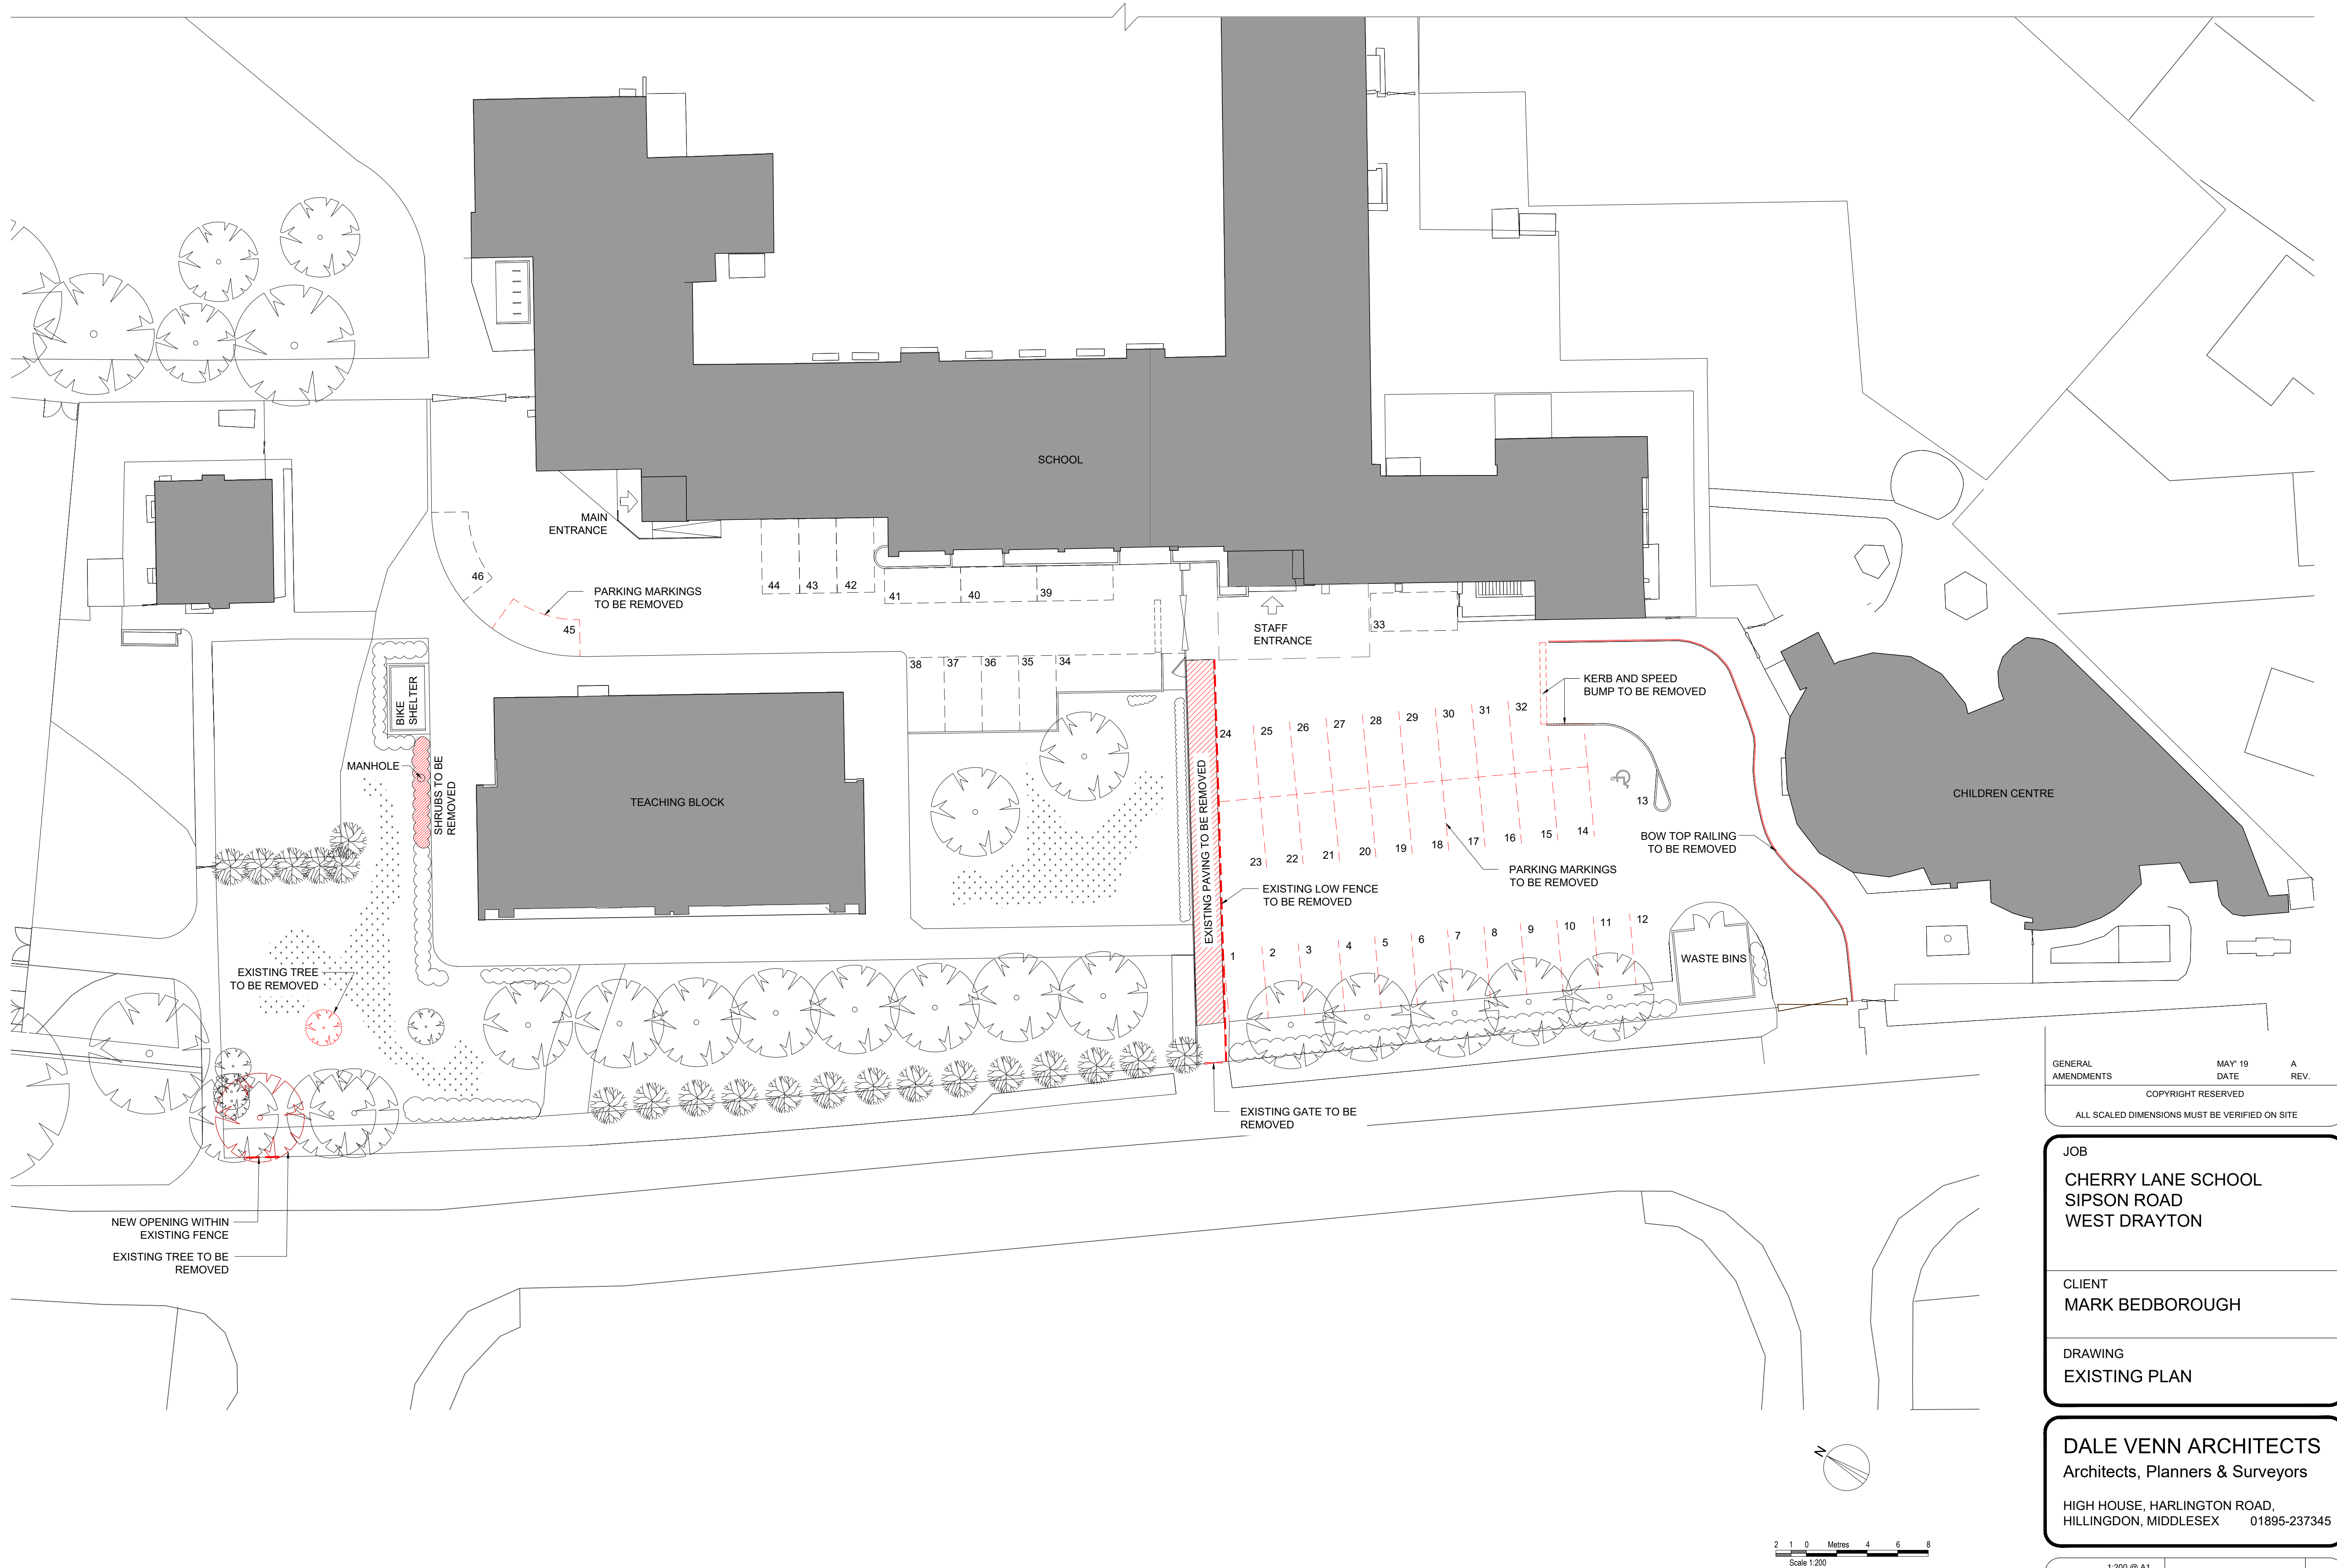

GENERAL  
AMENDMENTS

MAY '19  
DATE

A  
REV.

COPYRIGHT RESERVED

ALL SCALED DIMENSIONS MUST BE VERIFIED ON SITE

JOB

CHERRY LANE SCHOOL  
SIPSON ROAD  
WEST DRAYTON

CLIENT


MARK BEDBOROUGH

DRAWING

EXISTING PLAN

DALE VENN ARCHITECTS  
Architects, Planners & Surveyors

HIGH HOUSE, HARLINGTON ROAD,  
HILLINGDON, MIDDLESEX 01895-237345

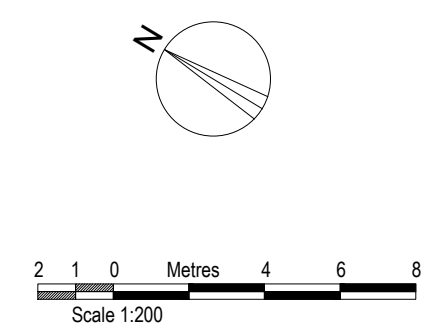

|         |            |             |      |
|---------|------------|-------------|------|
| SCALE   | 1:200 @ A1 | DRAWING No. | REV. |
| DATE    | MAR '19    |             |      |
| DRAWN   | LK         |             |      |
| CHECKED | DV         |             |      |

4994-1 A