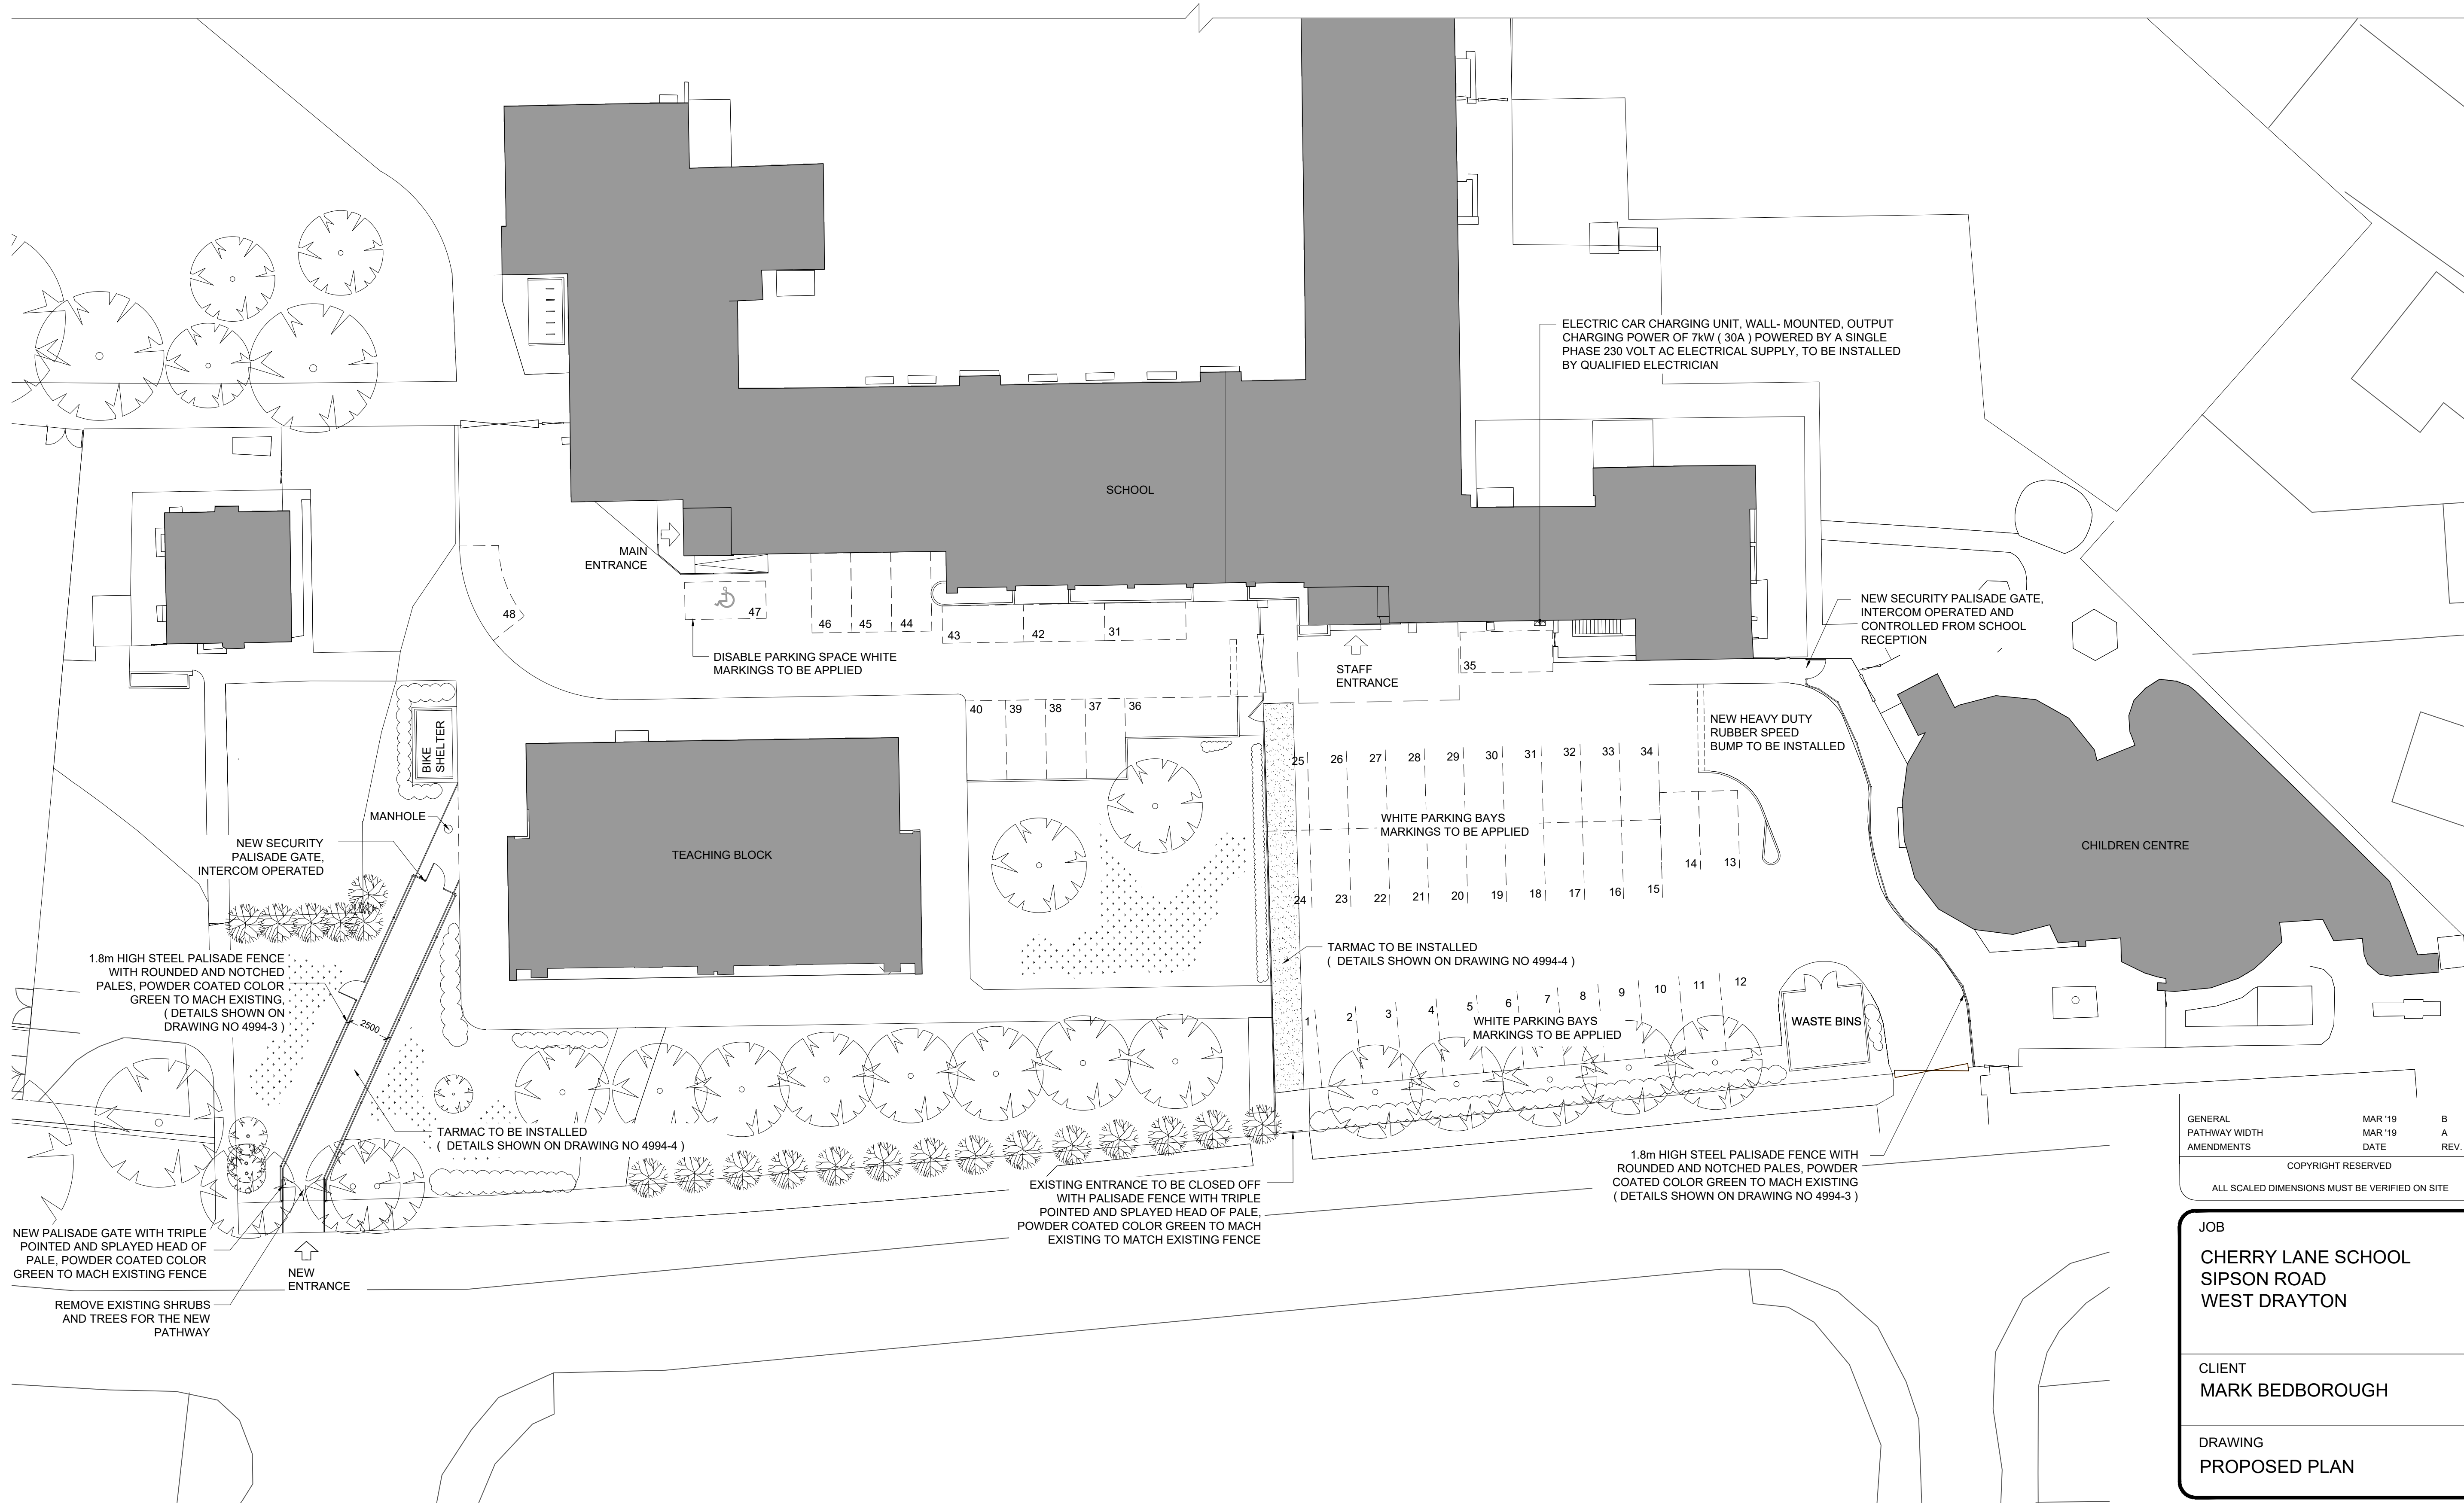


GENERAL PATHWAY WIDTH AMENDMENTS	MAR '19 MAR '19 DATE	B A REV.
COPYRIGHT RESERVED		
ALL SCALED DIMENSIONS MUST BE VERIFIED ON SITE		

JOB
CHERRY LANE SCHOOL SIPSON ROAD WEST DRAYTON
CLIENT
MARK BEDBOROUGH
DRAWING
PROPOSED PLAN

DALE VENN ARCHITECTS
Architects, Planners & Surveyors
HIGH HOUSE, HARLINGTON ROAD,
HILLINGDON, MIDDLESEX 01895-237345

SCALE	1:200 @ A1	DRAWING No.	REV.
DATE	MAR '19	4994-2	B
DRAWN	LK		
CHECKED	DV		