


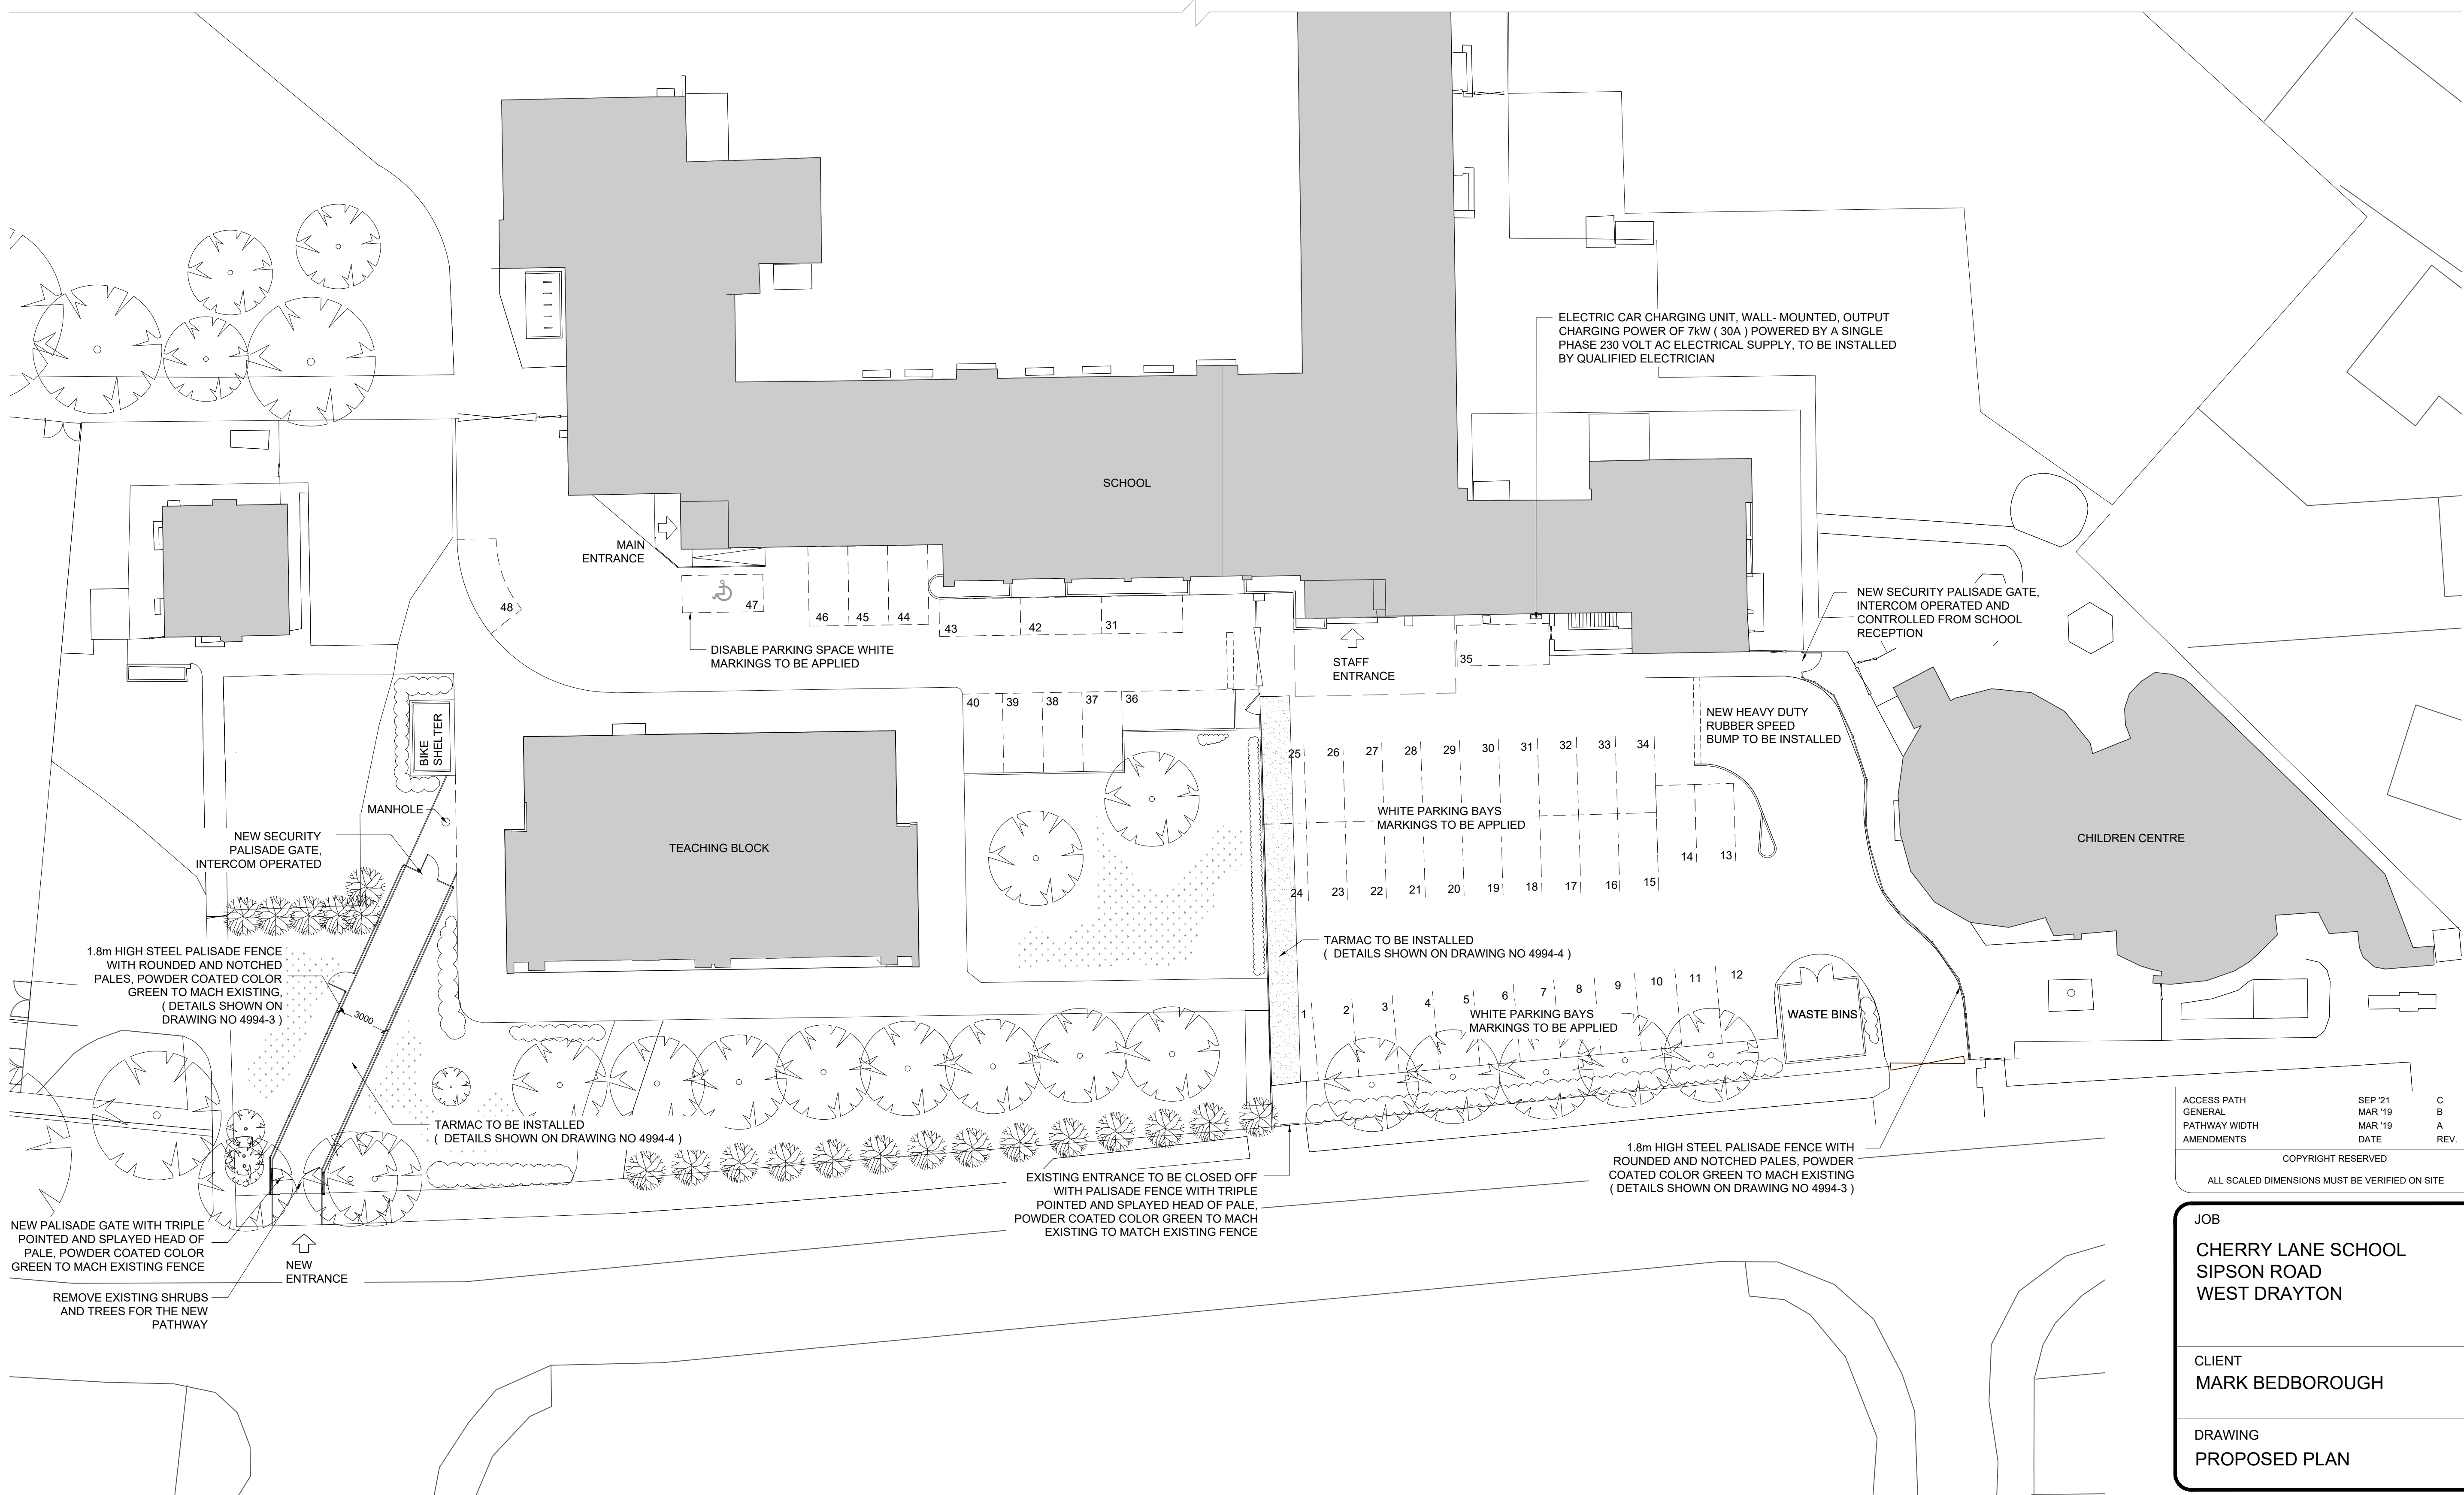

ACCESS PATH	SEP '21	C
GENERAL	MAR '19	B
PATHWAY WIDTH	MAR '19	A
AMENDMENTS	DATE	REV.
COPYRIGHT RESERVED		
ALL SCALED DIMENSIONS MUST BE VERIFIED ON SITE		

JOB
CHERRY LANE SCHOOL SIPSON ROAD WEST DRAYTON
CLIENT
MARK BEDBOROUGH
DRAWING
PROPOSED PLAN

DALE VENN ARCHITECTS
Architects, Planners & Surveyors
HIGH HOUSE, HARLINGTON ROAD,
HILLINGDON, MIDDLESEX 01895-237345

SCALE	1:200 @ A1	DRAWING No.	REV.
DATE	MAR '19	4994-2	C
DRAWN	LK		
CHECKED	DV		

