


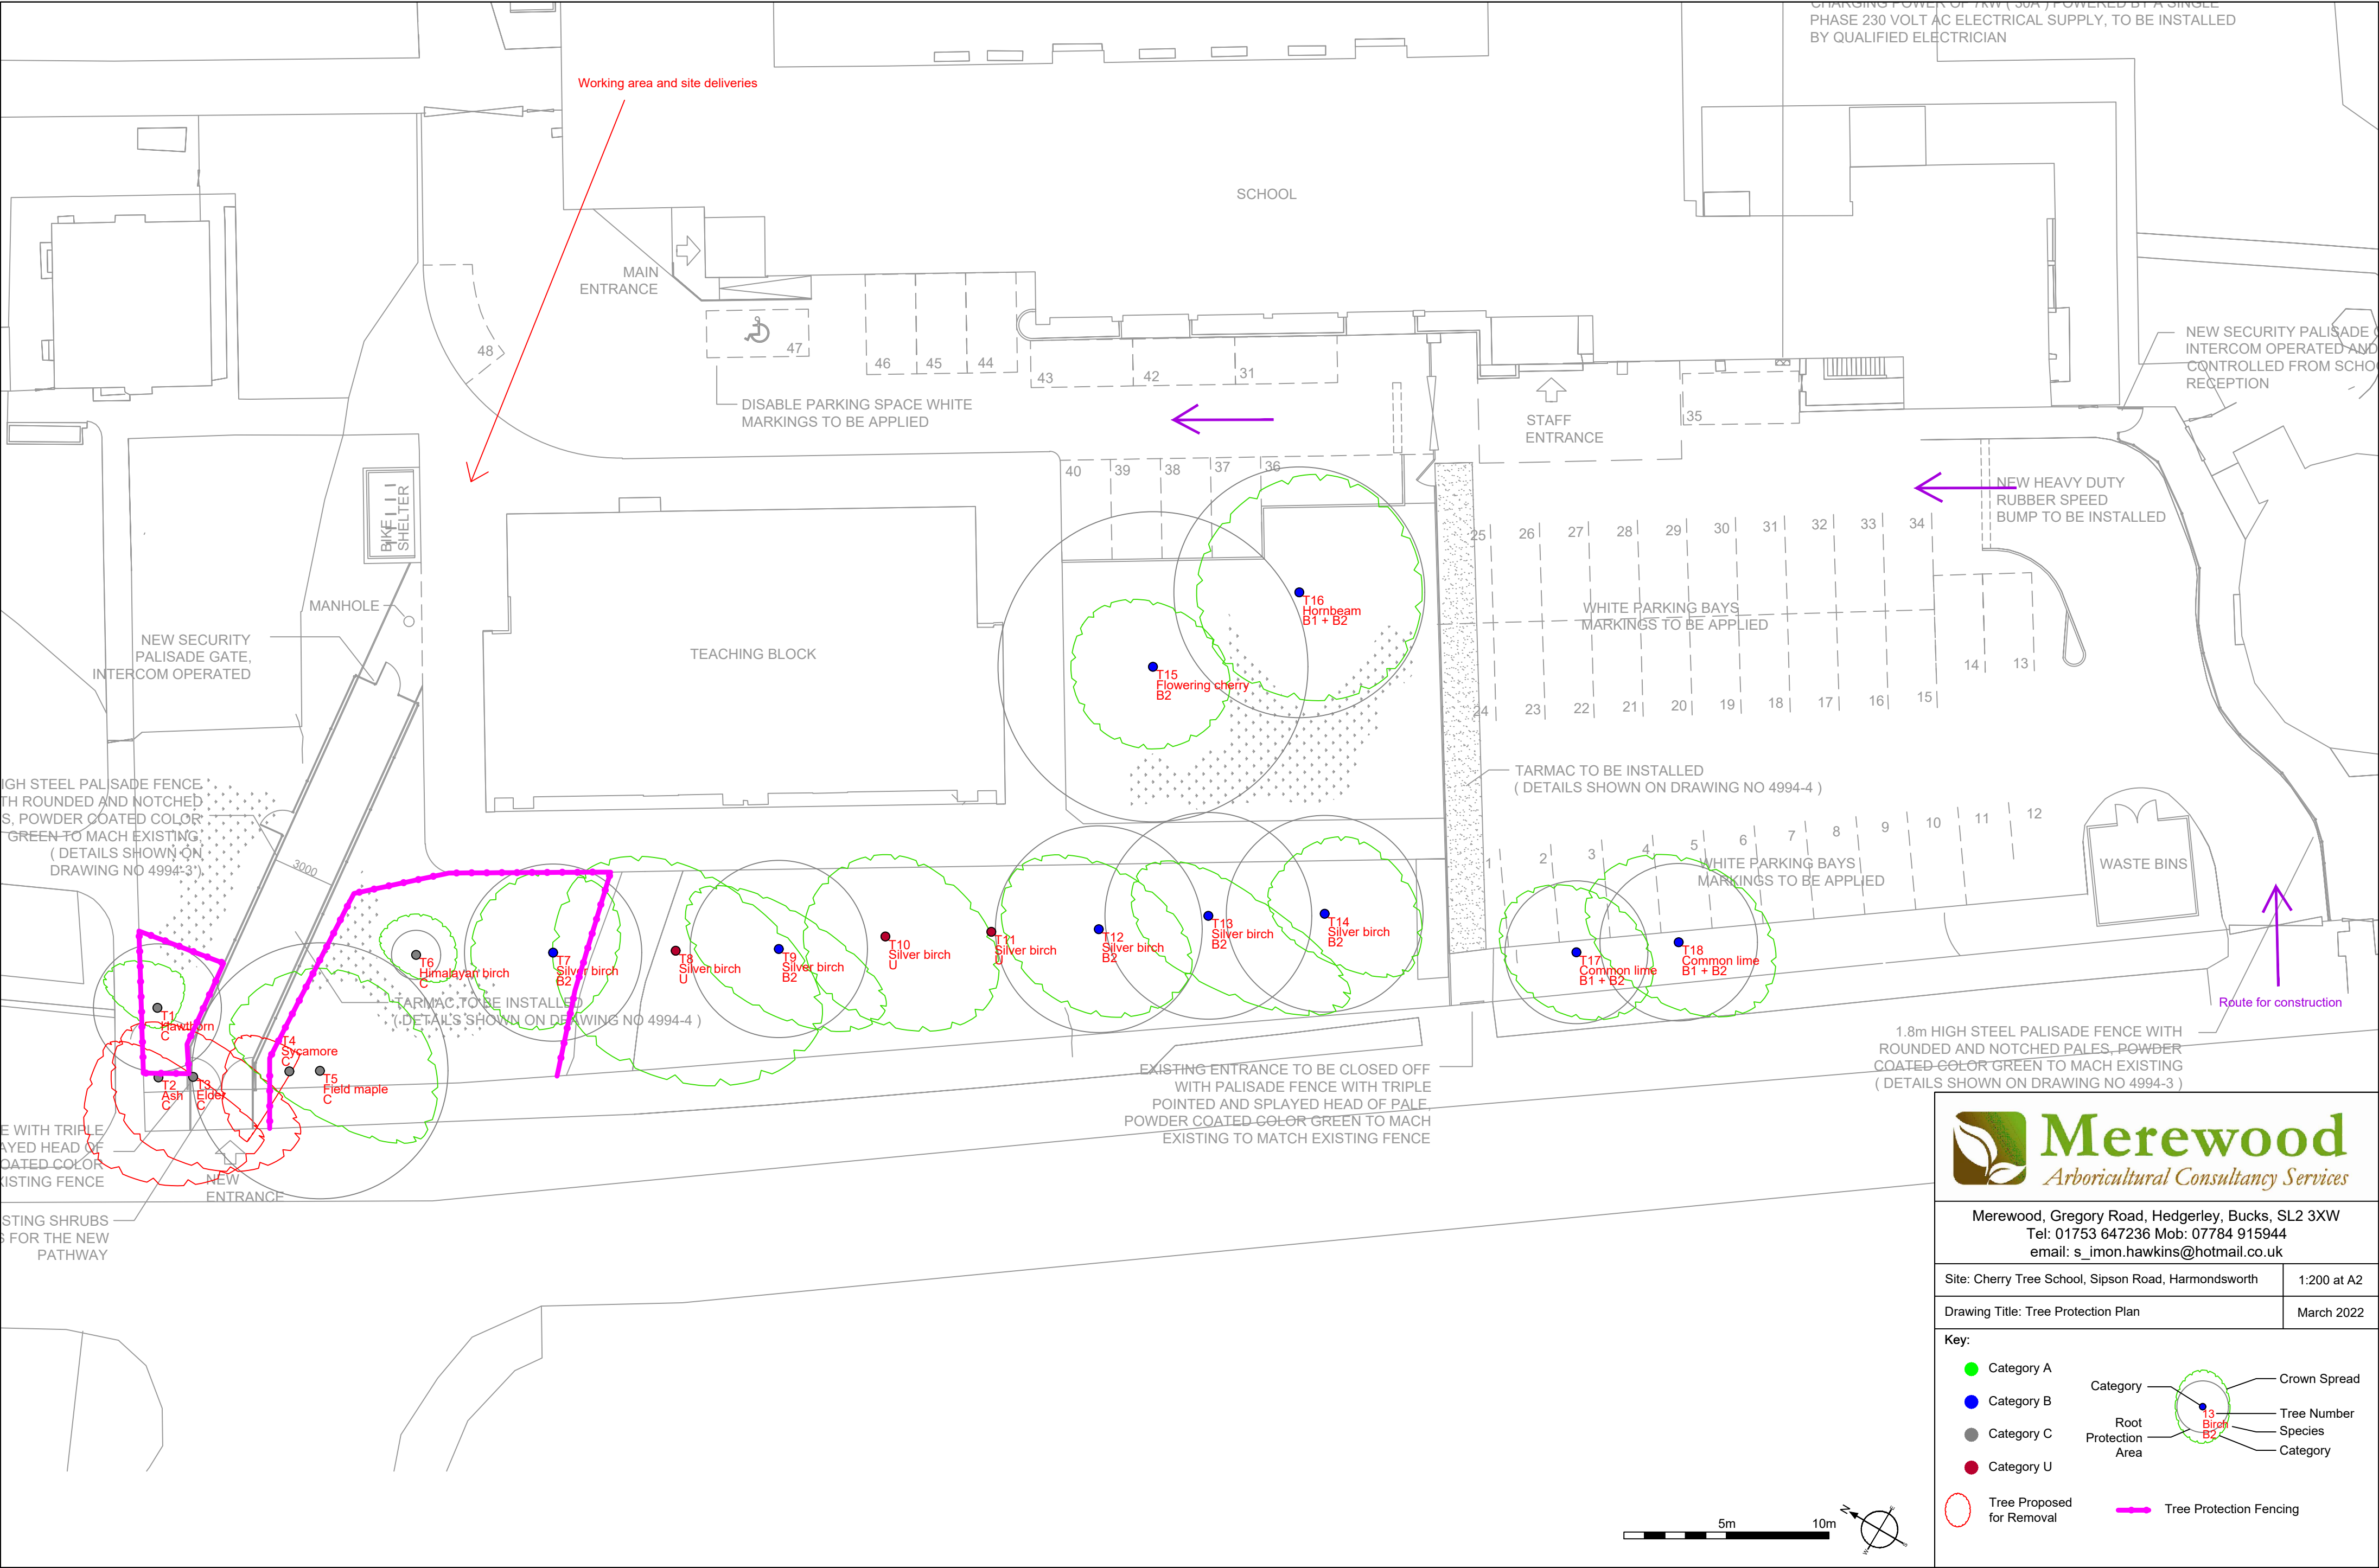

Merewood, Gregory Road, Hedgerley, Bucks, SL2 3XW
Tel: 01753 647236 Mob: 07784 915944
email: s_imon.hawkins@hotmail.co.uk

Site: Cherry Tree School, Sipson Road, Harmondsworth	1:200 at A2
Drawing Title: Tree Protection Plan	March 2022

Key:

● Category A

● Category B

● Category C

● Category U

○ Tree Proposed for Removal

Category

Root Protection Area

Tree Number

Species

Category

Tree Protection Fencing