
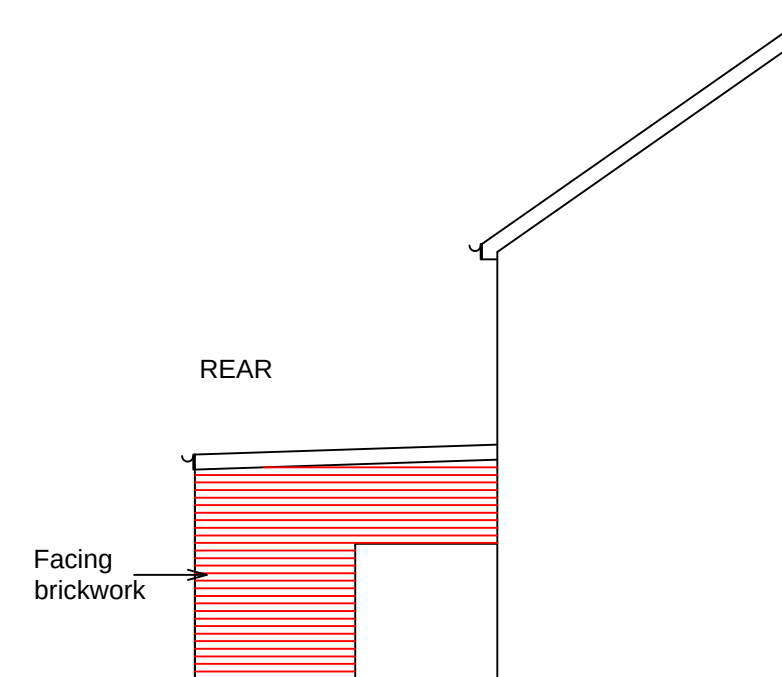
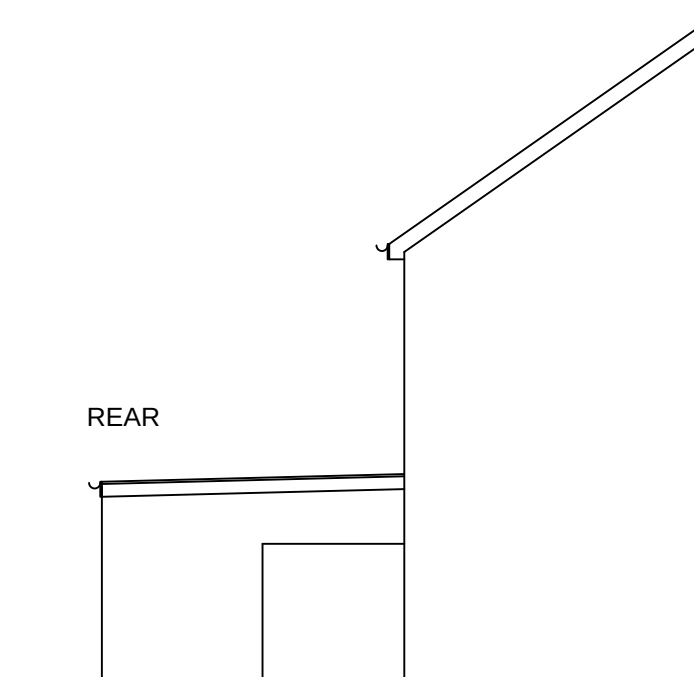
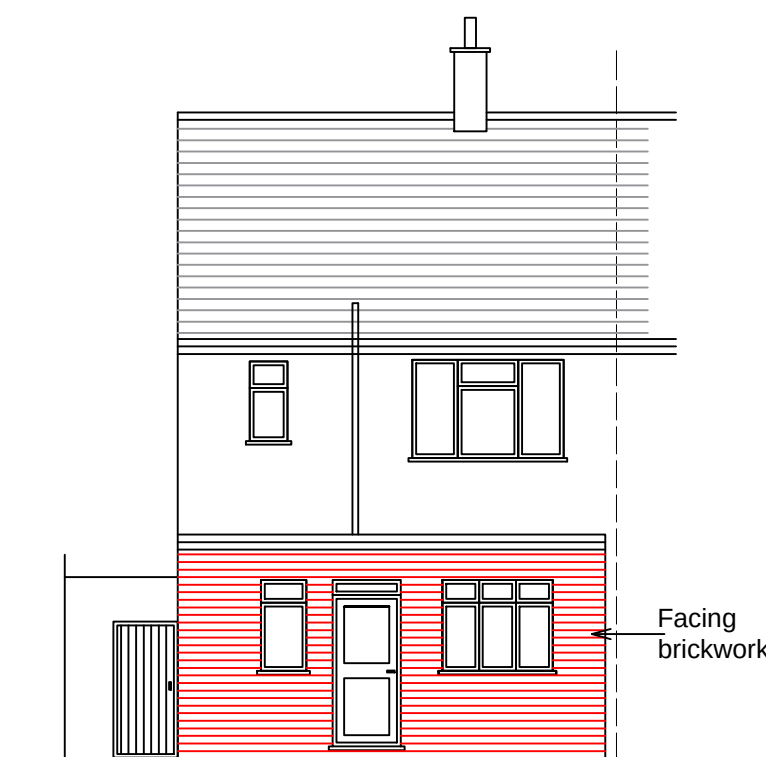
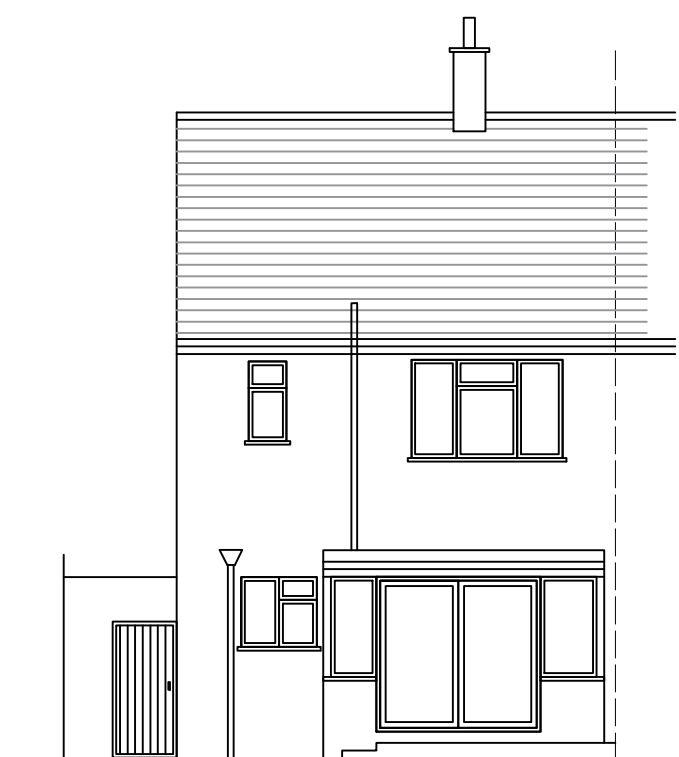
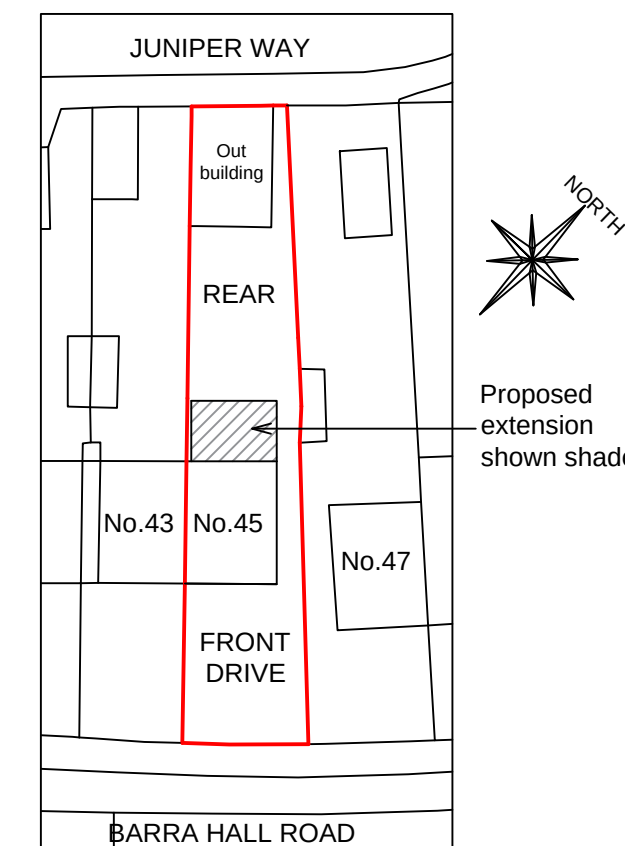
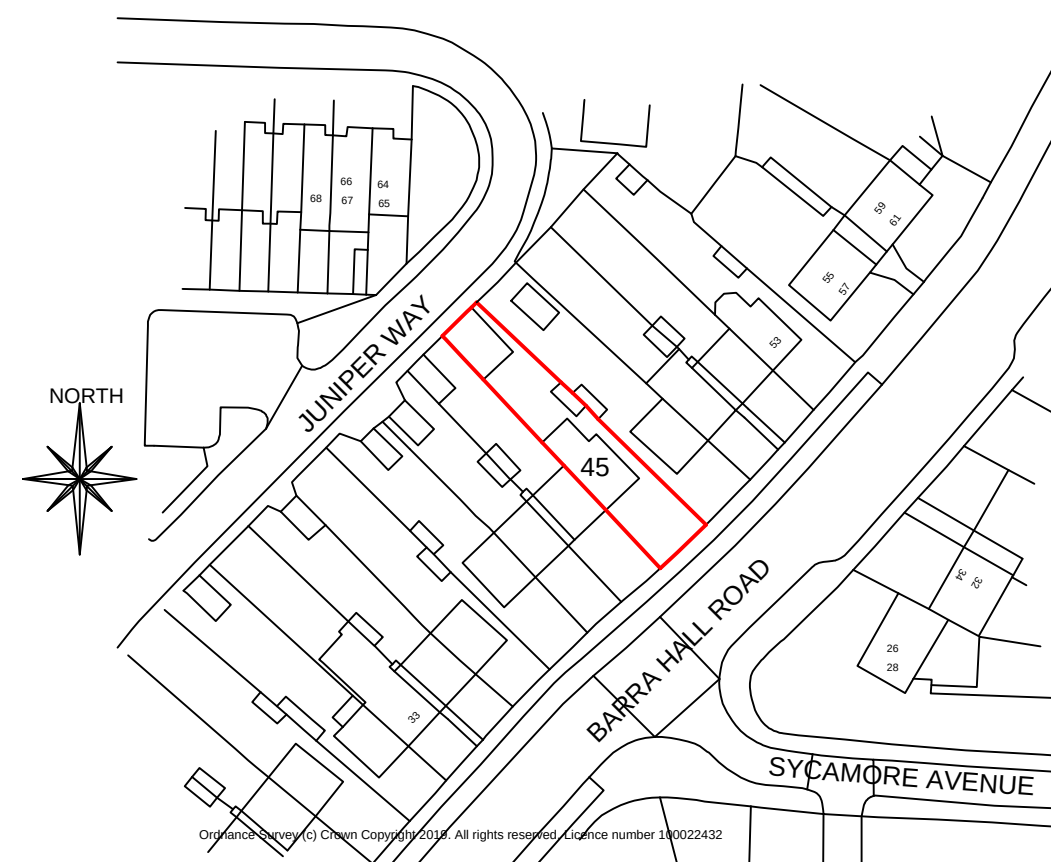
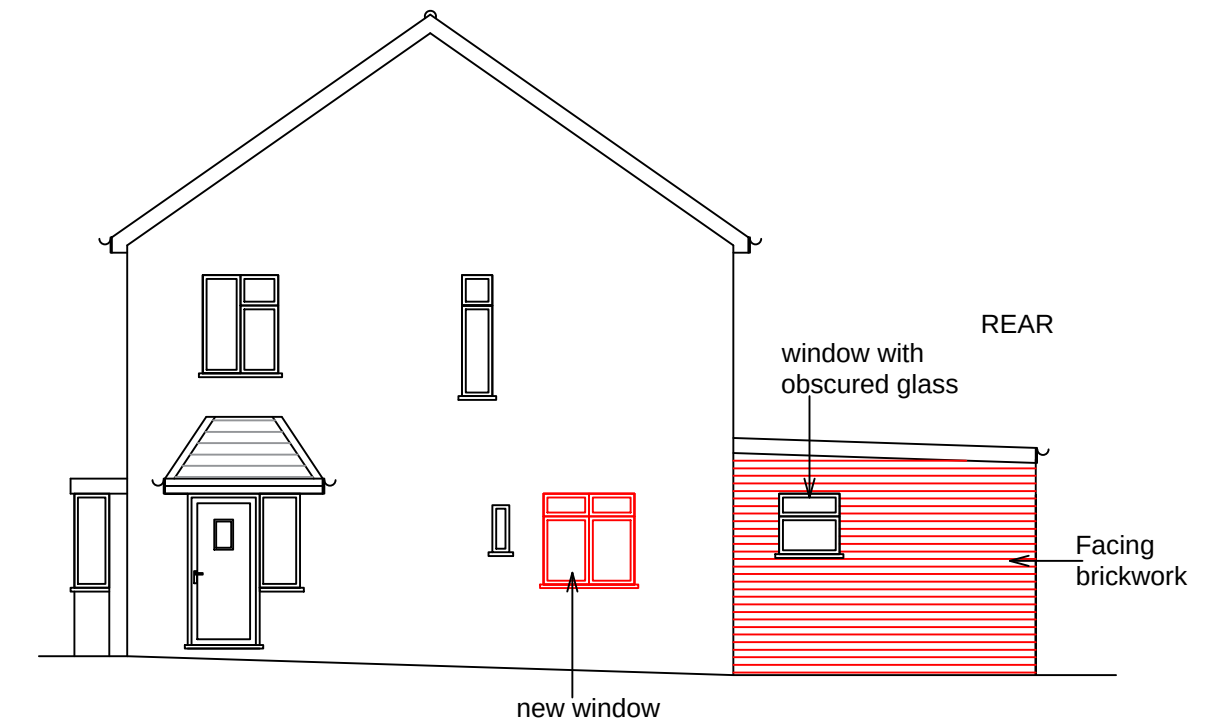
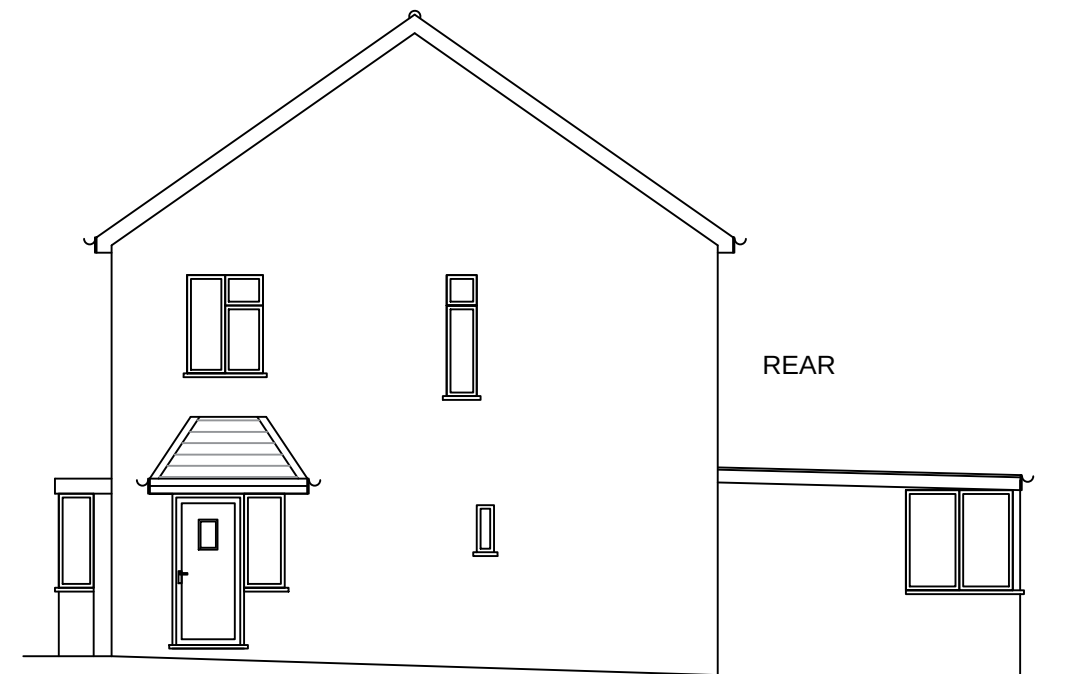
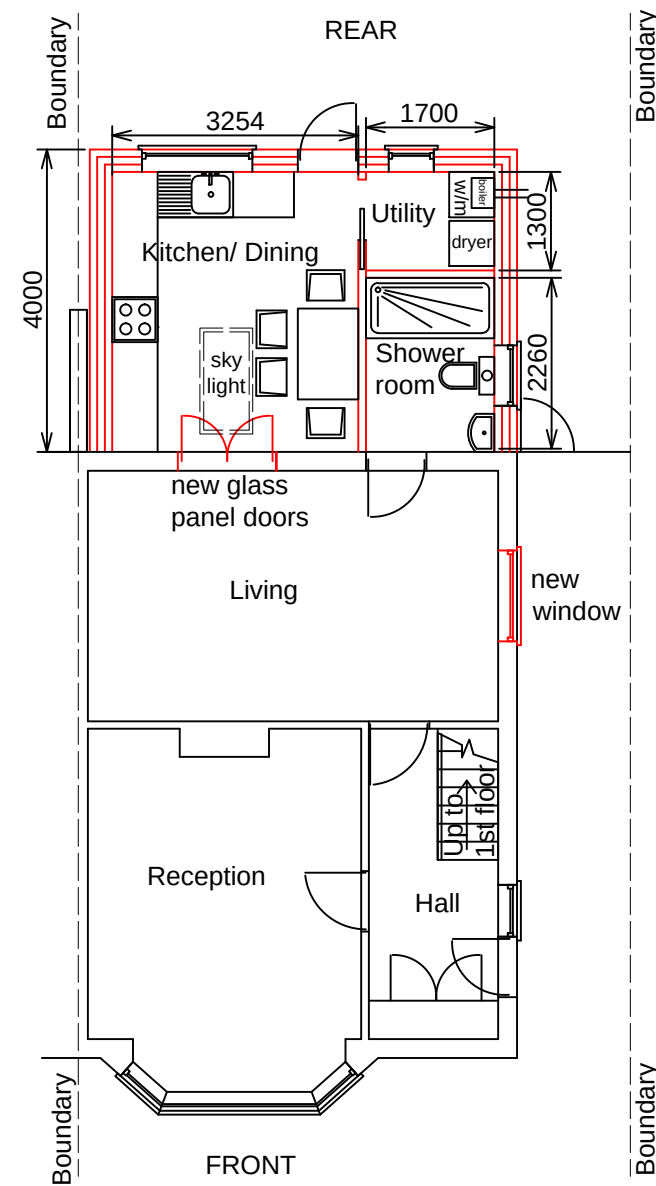
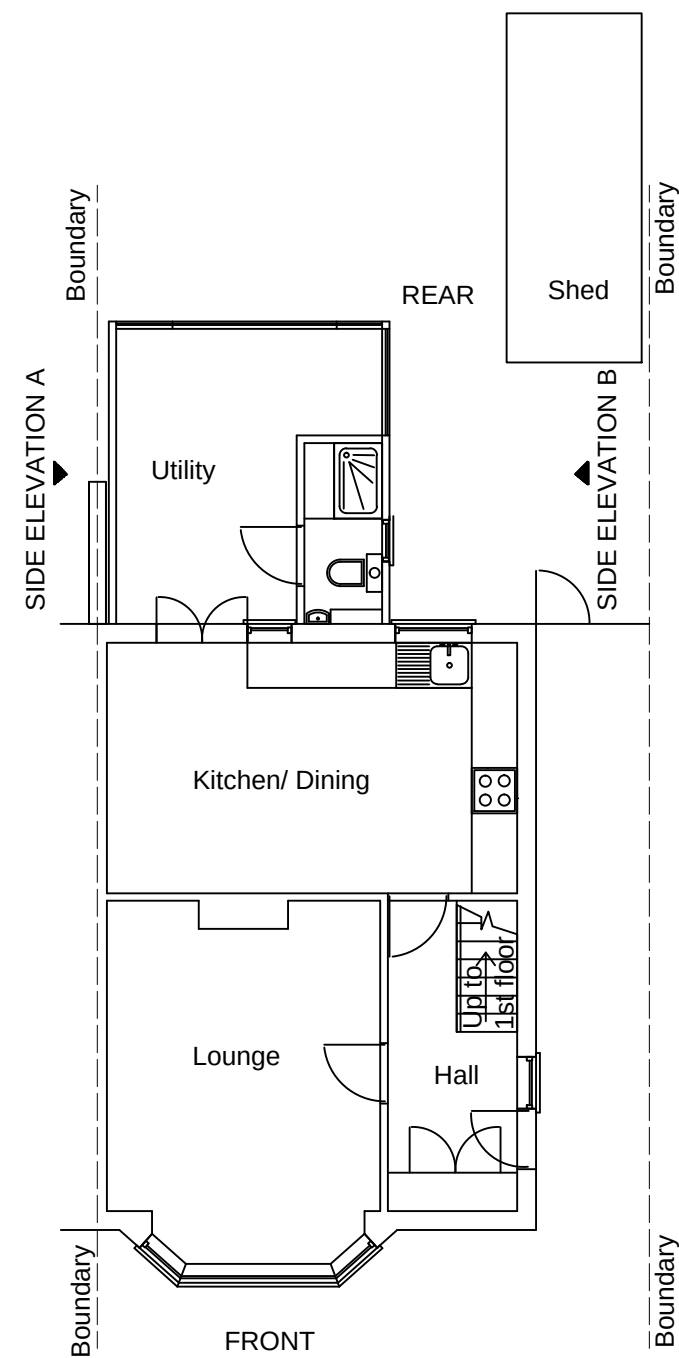
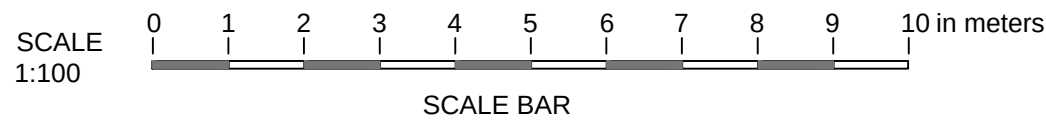


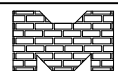

PROJECT: PROPOSED SINGLE STOREY REAR EXTENSION TO A DEPTH OF 4.0M.	
TITLE: EXISTING & PROPOSED PLANS, ELEVATIONS, LOCATION PLAN & BLOCK PLAN.	
ADDRESS: 45 BARRA HALL ROAD, HAYES. UB3 2NS	
 MISTRY DESIGN	
DRAWN: P. S. MISTRY TEL: 07984 066 662 DATE: MARCH 2019	SCALE: 1:100 Page A2
DRAWING NO: 1911/01	