

Full planting schedule					
Trees					
Species Name	Girth	Height	Density	Specification	No.
Fagus sylvatica		80-80cm	4/m²	1+2 :B	10 -
Acer campestre		80-100cm	4/m²	1+1 :B	7 -
Carpinus betulus		100-125cm	0.45Cfr Double Staggered at 0.3m offset	1+2 : Transplant :B: To be planted and maintained as a hedgerow	172 -
Carpinus betulus		100-125cm	4/m²	1+1 : Transplant :B	16 -
Betula utilis jacquemontii	10-12cm	300-350cm	Counted	Selected Standard :Clear Stem 175-200 :4 brks :2x :RB	3 -
Carpinus betulus 'Fastigiata'	10-12cm	300-350cm	Counted	Selected Standard :Clear Stem 175-200 :4 brks :2x :RB	3 -
Acer forrestii	10-12cm	300-350cm	Counted	Selected Standard :Clear Stem 175-200 :4 brks :2x :RB	2 -
Acer campestre	10-12cm	300-350cm	Counted	Selected Standard :Clear Stem 175-200 :4 brks :2x :RB	2 -
Alnus glutinosa	10-12cm	300-350cm	Counted	Selected Standard :Clear Stem 175-200 :4 brks :2x :RB	2 -
Betula nigra	10-12cm	300-350cm	Counted	Selected Standard :Clear Stem 175-200 :4 brks :2x :RB	3 -

Shrubs					
Species Name	Height	Pot Size	Specification	Density	No.
Aucuba japonica 'Variegata'	40-60cm	5L	Bushy :5 brks :C	5/m²	30 -
Ceanothus thyrsiflorus repens	30-40cm	5L	Bushy :C	4/m²	4 -
Choisya ternata	40-60cm	5L	Bushy :5 brks :C	4/m²	29 -
Escallonia rubra	40-60cm	5L	Bushy :3 brks :C	4/m²	77 -
Hebe 'White Gem'	30-40cm	5L	Bushy :C	4/m²	7 -
Hydrangea quercifolia	30-40cm	5L	Branched :5 brks :C	5/m²	57 -
Lavandula angustifolia 'Hidcote Pink'	25-30cm	2L	Branched :3 brks :C	5/m²	164 -
Lavandula angustifolia 'Twickel Purple'	30-40cm	5L	Bushy :7 brks :C	4/m²	7 -
Lonicera nitida 'May Green'	40-60cm	5-7.5L	Bushy :8 brks :C	4/m²	61 -
Osmanthus heterophyllus 'Variegatus'	40-60cm	5L	Bushy :5 brks :C	5/m²	30 -
Pittosporum tenuifolium	30-40cm	5-7.5L	Bushy :5 brks :C	4/m²	60 -
Rosmarinus officinalis	30-40cm	5L	Bushy :C	4/m²	7 -
Vinca minor	10-20cm	2L	Branched :3 brks :C	5/m²	272 -

Herbaceous					
Species Name	Height	Pot Size	Specification	Density	No.
Ajuga reptans	1-1.5L	Full Pot :C	4/m²	6 -	
Miscanthus sinensis 'Zebrinus'	5-7.5L	C	4/m²	6 -	

Urban Greening Factor Calculator					Notes
Surface Cover Type	Factor	Area (m²)	Contribution	n	
Semi-natural vegetation (e.g. trees, woodland, species-rich grassland) maintained or established on site	1	1430	1430		Existing trees and Proposed species rich grassland
Standard trees planted in connected tree pits with a minimum soil volume equivalent to at least two thirds of the projected canopy area of the mature tree	0.8	636	510.4		Proposed tree planting within open space areas
Flower-rich perennial planting	0.7	179	125.3		Proposed shrubs and decorative mix shrub planter beds
Hedges (line of mature shrubs one or two shrubs wide)	0.6	31	18.6		Proposed hedges in double staggered row
Amenity grassland (species-poor, regularly mown lawn)	0.4	318	127.2		Proposed amenity grass
Total contribution				2211.5	
Total site area (m²)				3043.13	
Urban Greening Factor				0.726718872	

Legend:

Existing trees and vegetation to be retained and protected in line with ACD tree protection plan PR122688-03

Existing trees proposed for removal with prior approval from Local Planning Authority

Proposed tree planting to be planted in line with tree planting pit detail

Proposed hedgerow planting to be planted in a double staggered row and maintained in a neat form to a maximum height of 1.2m

Proposed planting bed to have plants evenly distributed throughout designated area with 75mm lightly consolidated thickness of bark mulch upon planting

Proposed decorative planting mix to have plants evenly distributed throughout designated area with 75mm lightly consolidated thickness of bark mulch upon planting. Plants to be arranged in groups between 3 and 21 in number with taller growing species located to the rear of the bed and smaller growing species located towards the front of the bed


Proposed flowering planting mix to have plants evenly distributed throughout designated area with 75mm lightly consolidated thickness of bark mulch upon planting. Taller growing species located to the rear of the bed and smaller growing species located towards the front of the bed

Proposed canal side native planting mix to have plants evenly distributed throughout designated area with 75mm lightly consolidated thickness of bark mulch upon planting. Plants to be arranged in groups between 3 and 21 in number

Proposed grass area to receive good quality shade tolerant amenity grass turves laid on prepared ground in line with good horticultural practices


Proposed grass area to receive Shade Tolerant 80/20 Meadow Wildflowers-JC9006 at a sowing rate of 5g/m² on prepared ground in line with good horticultural practices. As supplied from John Chambers Wildflowers or similar

Tree Pit Detail: Soft Landscape

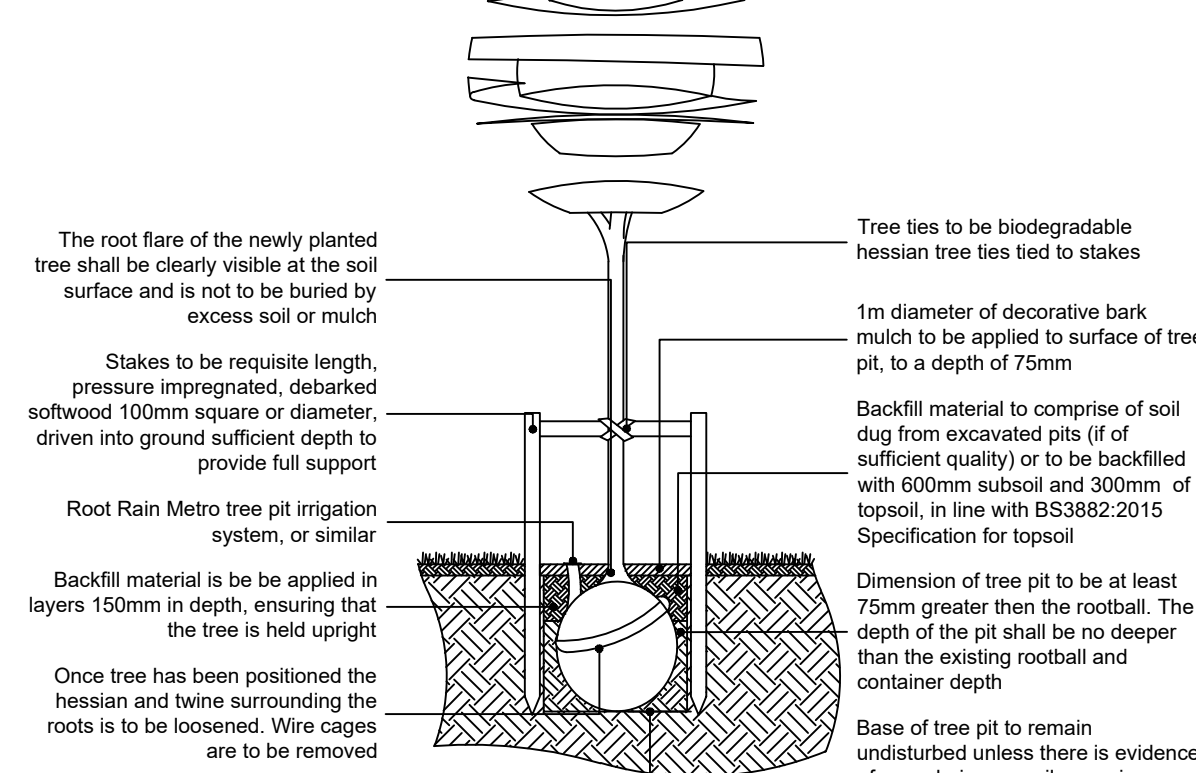


Components as supplied from GreenBlue Urban or similar

45

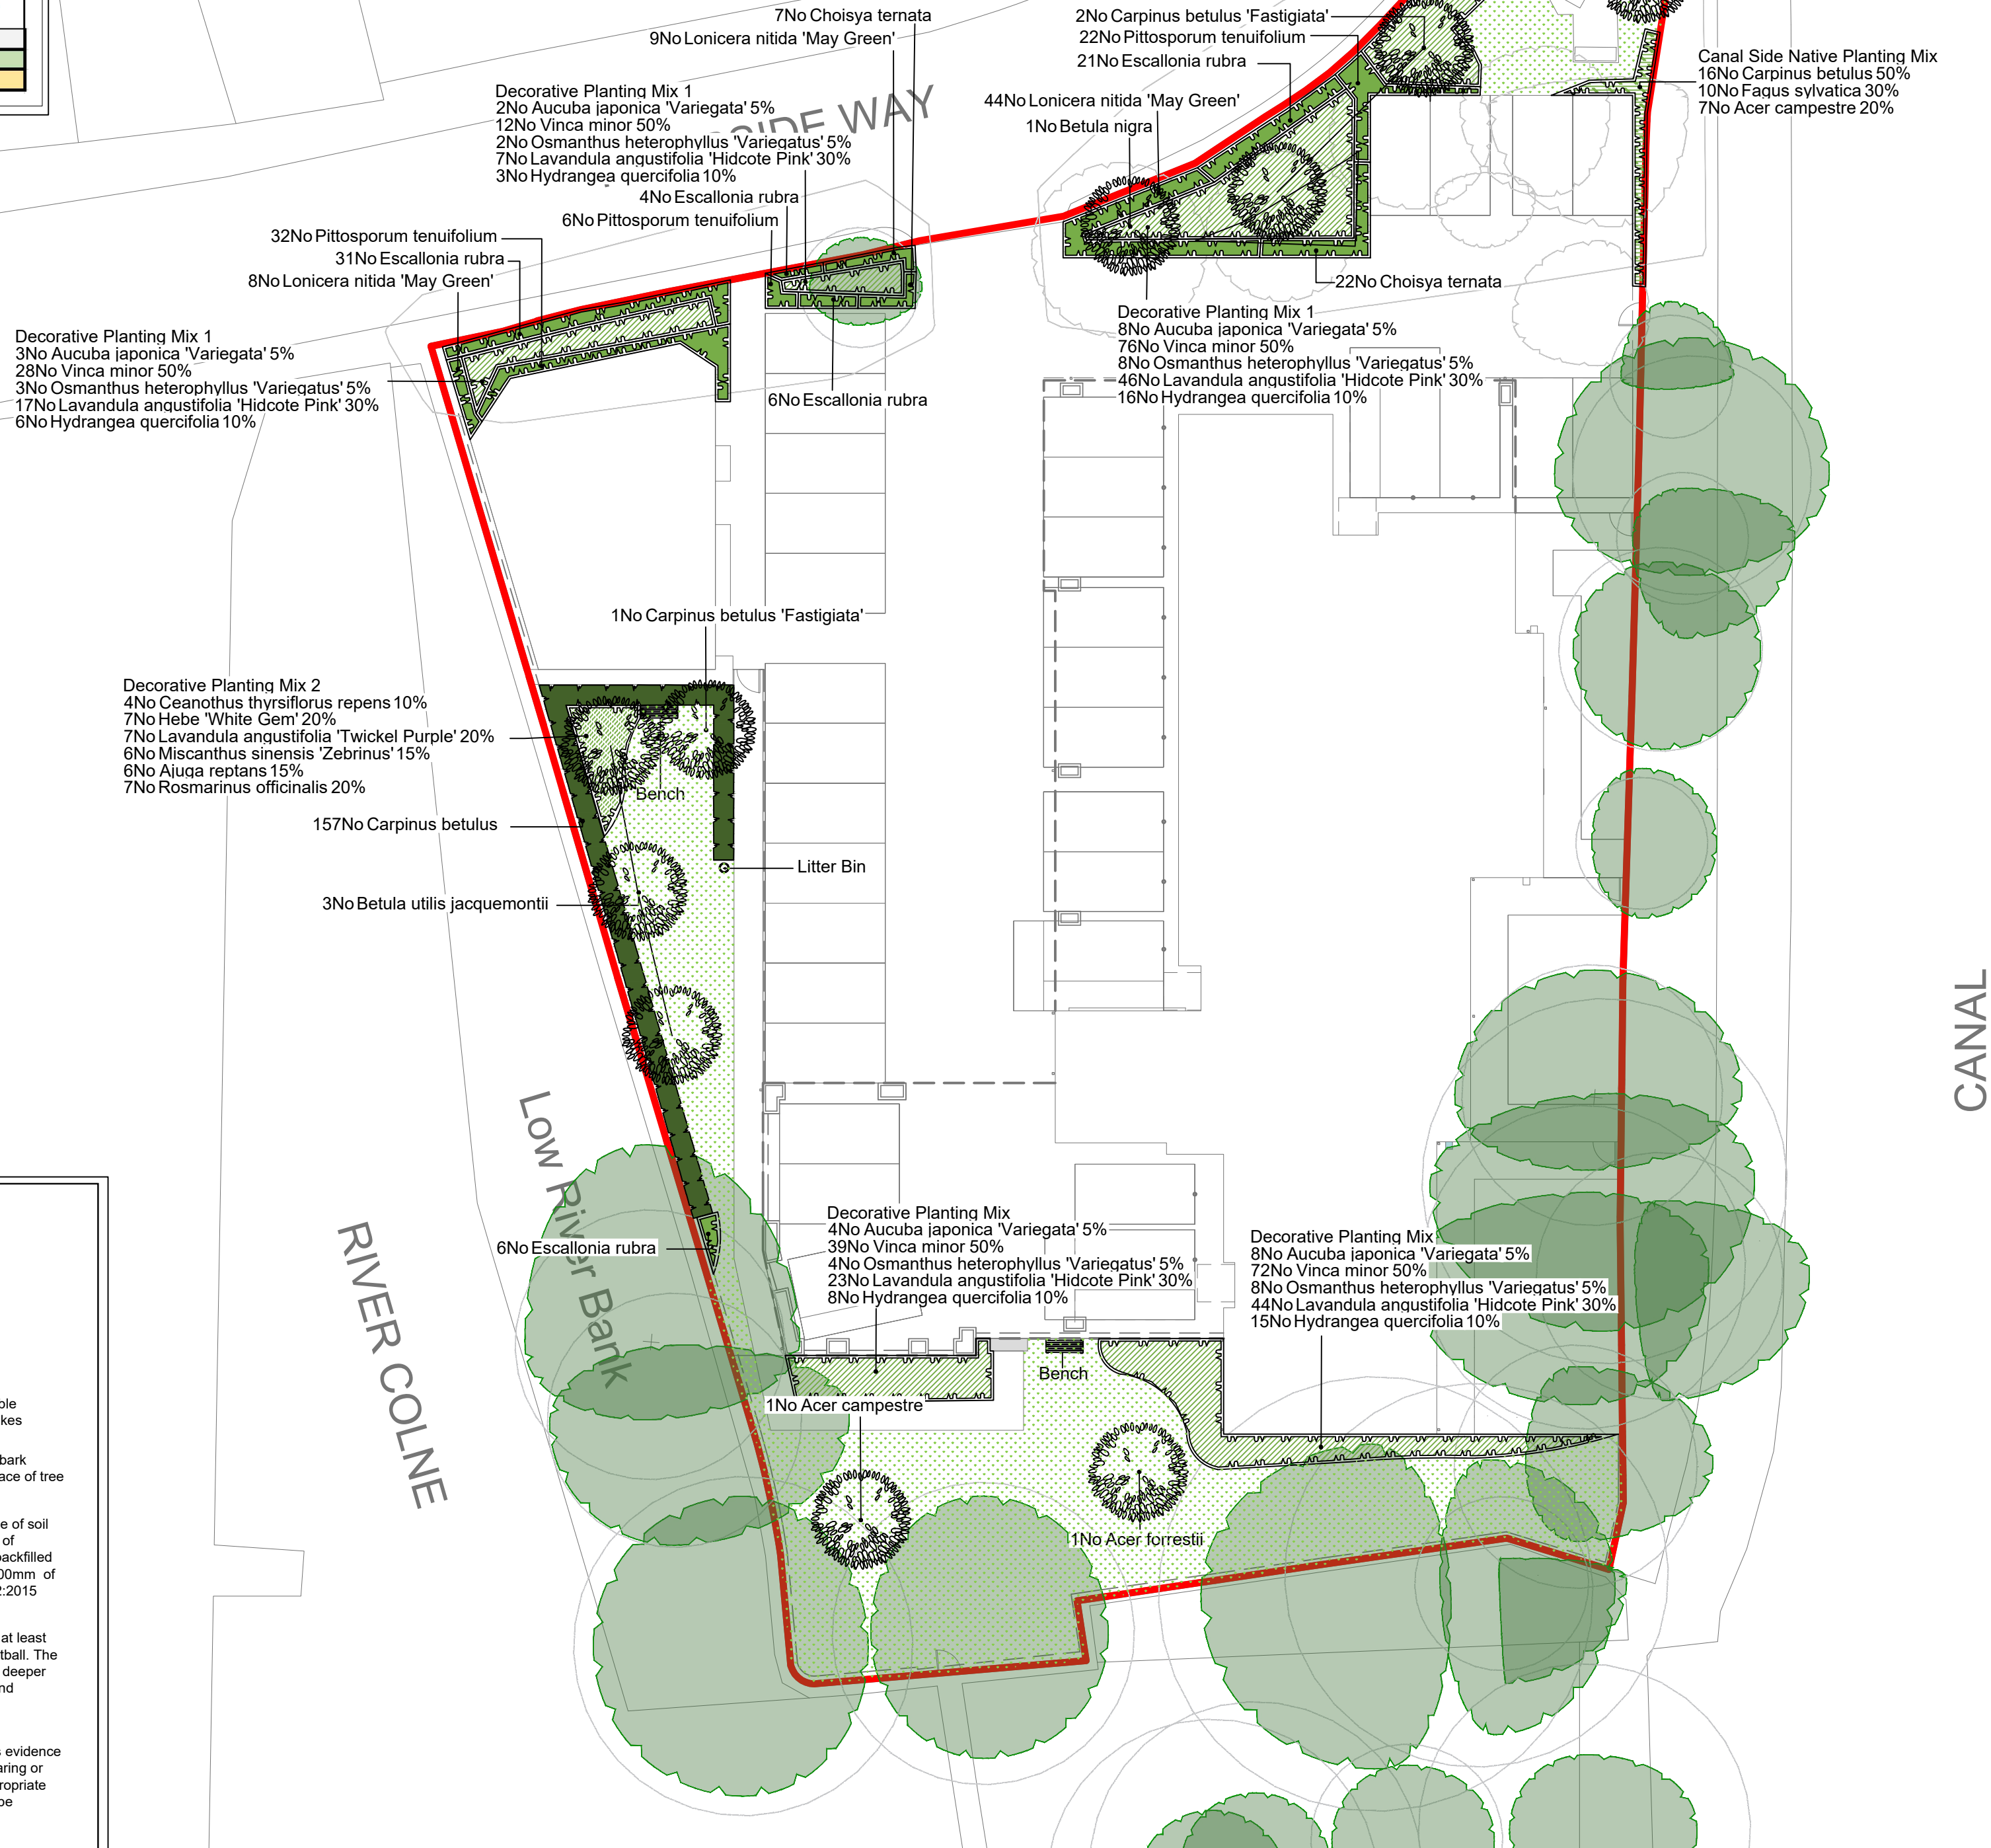

CANAL

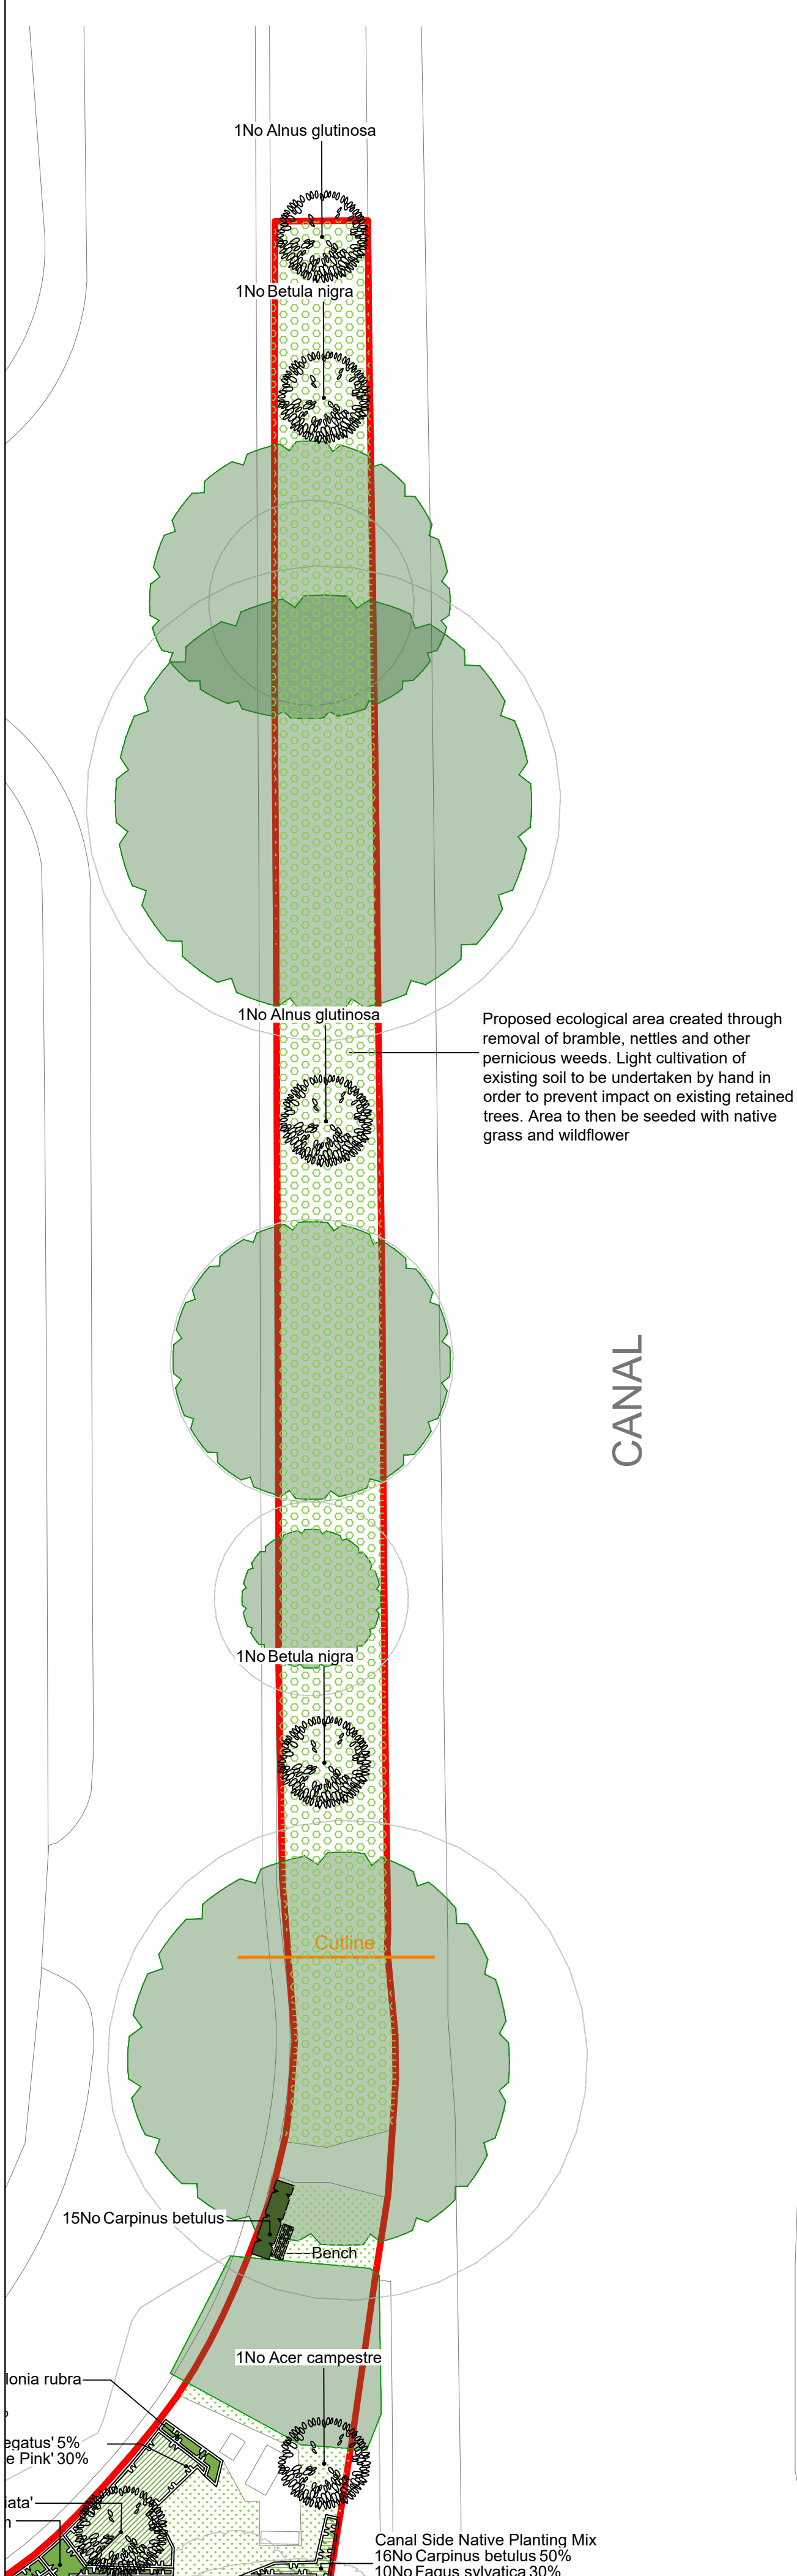

SPECIFICATION
All works to comply with the written Soft Landscape Specification.

NOTES:
DO NOT SCALE FROM DRAWING
NOT FOR CONSTRUCTION, FOR PLANNING PURPOSES ONLY

