

NOTES

CONTRACTORS MUST VERIFY ALL DIMENSIONS ON SITE BEFORE COMMENCING ANY WORK ON SHOP DRAWINGS
DO NOT SCALE FROM THIS DRAWING
RS ATPA COPYRIGHT

non open able unless parts of the flank window which can be opened are more than 1.7m above the floor of the room in which the window is installed (obscure glass window)

2525
falls 1:40
1315

all new facing brickwork/render & roof tiles to match existing

new velux window not to protrude 150mm. beyond the plane of the slope of the original house measured perpendicularly with the external surface of the original roof.

Final Position And Sizes Of New Sky Light Windows To Clients Requirements And To BCOs Approval

Notes:

1. All dimensions to be verified on site and any discrepancy reported to the client



2. This drawing to be read in conjunction with all relevant drawings

owners to serve party wall act notice on owners of adjacent property and obtain written agreement, prior to commencement of any works

client/builder to obtain all planning permission approvals from the relevant authority, commencement of building works prior to the planning & building control approvals is to client/builders own risk

all rainwater gutturing, down pipes locations to be confirmed by architect & not to encroach neighbors property

client/builder to liaise with local water board for any new works on or within the public sewer or drain runs and obtain approval from the local authority prior to commencement of any works

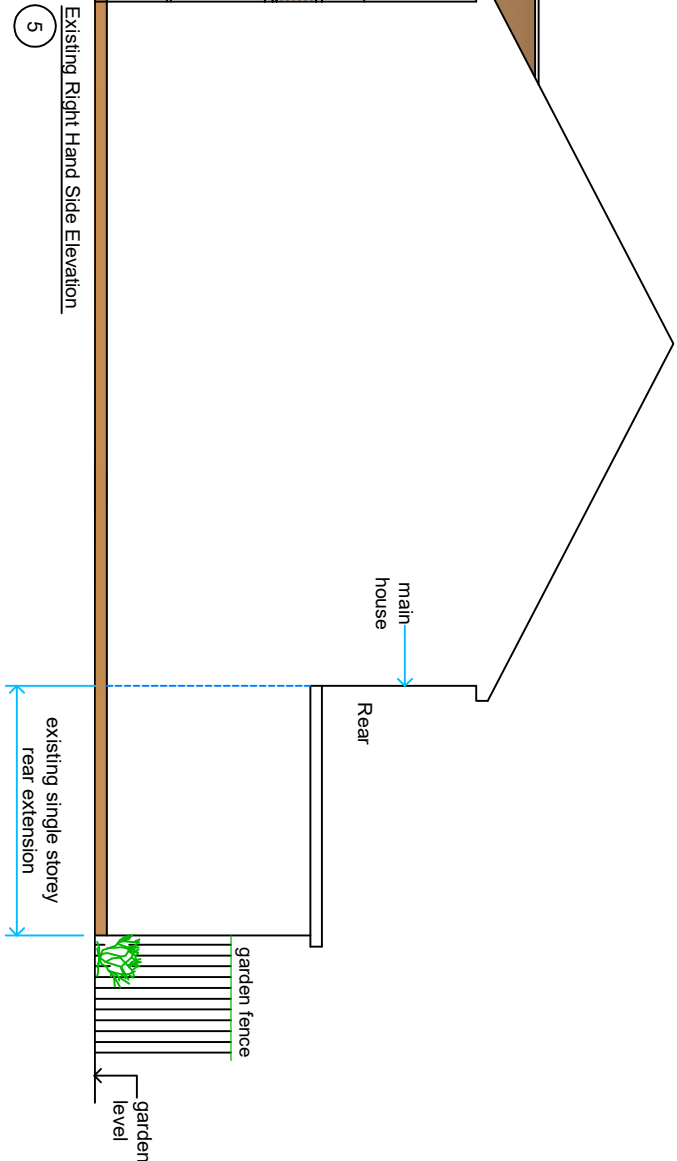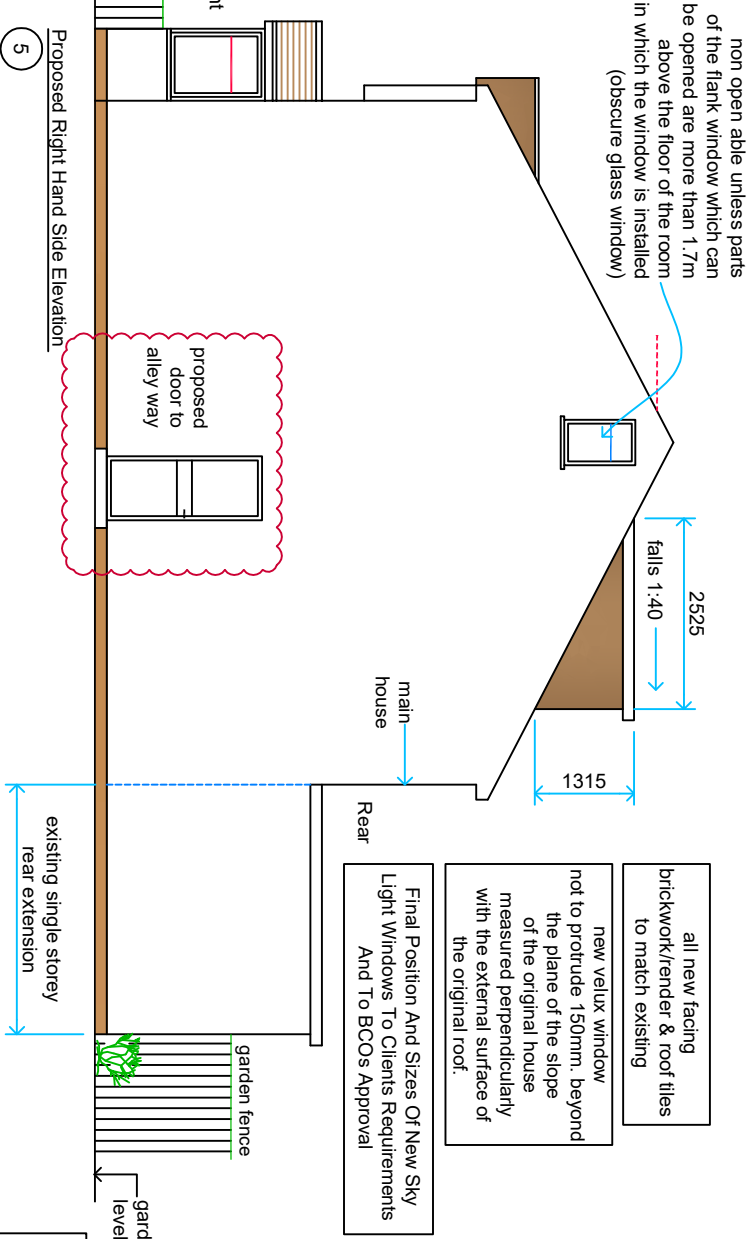


all new facing brickwork/render & roof tiles to match existing

new velux window not to protrude 150mm. beyond the plane of the slope of the original house measured perpendicularly with the external surface of the original roof.

2525
falls 1:40
1315



non open able unless parts of the flank window which can be opened are more than 1.7m above the floor of the room in which the window is installed (obscure glass window)

Final Position And Sizes Of New Sky Light Windows To Clients Requirements And To BCOs Approval

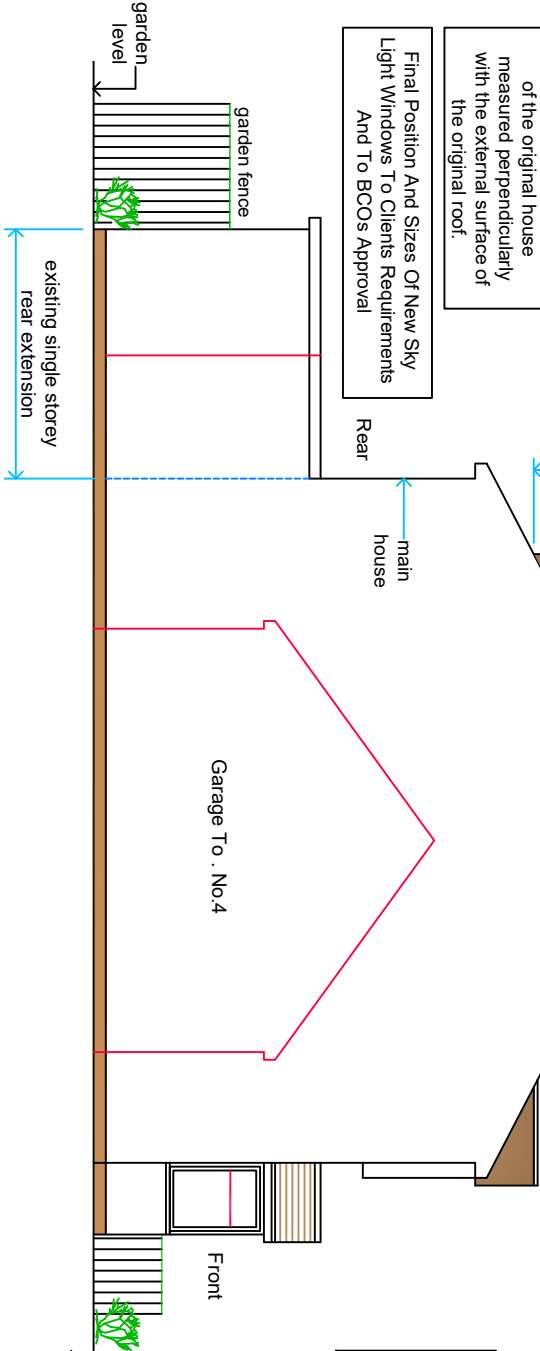

Proposed Left Hand Side Elevation

Existing Left Hand Side Elevation

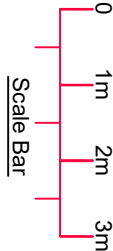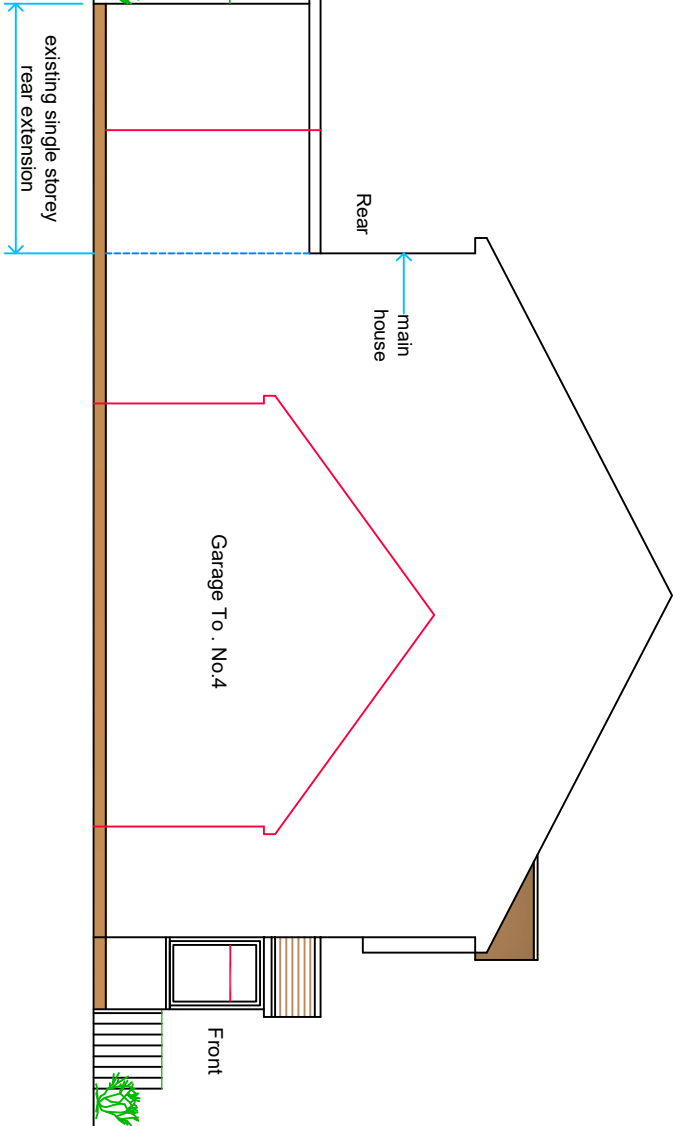

REV	AMENDMENT	DATE	CHD
A	Planning Issue	01.09.21	RS

CLIENT
Mandeep Dhillon-Heer

PROJECT
5 Chirk Close
Hayes - Middlesex
UB4 9RD

DRAWING TITLE
Proposed Loft & Garage Conversion
Existing & Proposed Elevations
Sheet 6

Non - Material Amendment Application

DRAWING STATUS
Planning Issue

SCALE	DRAWN BY	CHECKED	DATE
1:50 @ A1	RS	RS	01.09.21
1:100 @ A3			
DRAWING NUMBER			REVISION
2021 -119- 06			A