

NOTES

CONTRACTORS MUST VERIFY ALL DIMENSIONS ON SITE BEFORE COMMENCING ANY WORK ON SHOP DRAWINGS

DO NOT SCALE FROM THIS DRAWING

RS ATPA COPYRIGHT

Notes:


1. All dimensions to be verified on site and any discrepancy reported to the client

2. This drawing to be read in conjunction with all relevant drawings

owners to serve party wall act notice on owners of adjacent property and obtain written agreement, prior to commencement of any works

client/builder to obtain all planning permission approvals from the relevant authority, prior to the commencement of building works & building control approvals is to client/builders own risk

A	Planning Issue	01.03.22	RS
REV	AMENDMENT	DATE	CHD

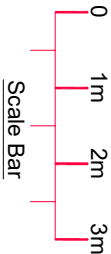

CLIENT

Mandeep Dhillon-Heer

PROJECT

5 Chirk Close
Hayes - Middlesex
UB4 9RD

DRAWING TITLE



Proposed Ground Floor Flat Conversion
Existing Floor Layouts
Sheet 1

all rainwater gutturing, down pipes locations to be confirmed by architect & not to encroach neighbors property

client/builder to liaise with local water board for any new works on or within the public sewer or drain runs and obtain approval from the local authority prior to commencement of any works


DRAWING STATUS

Planning Issue

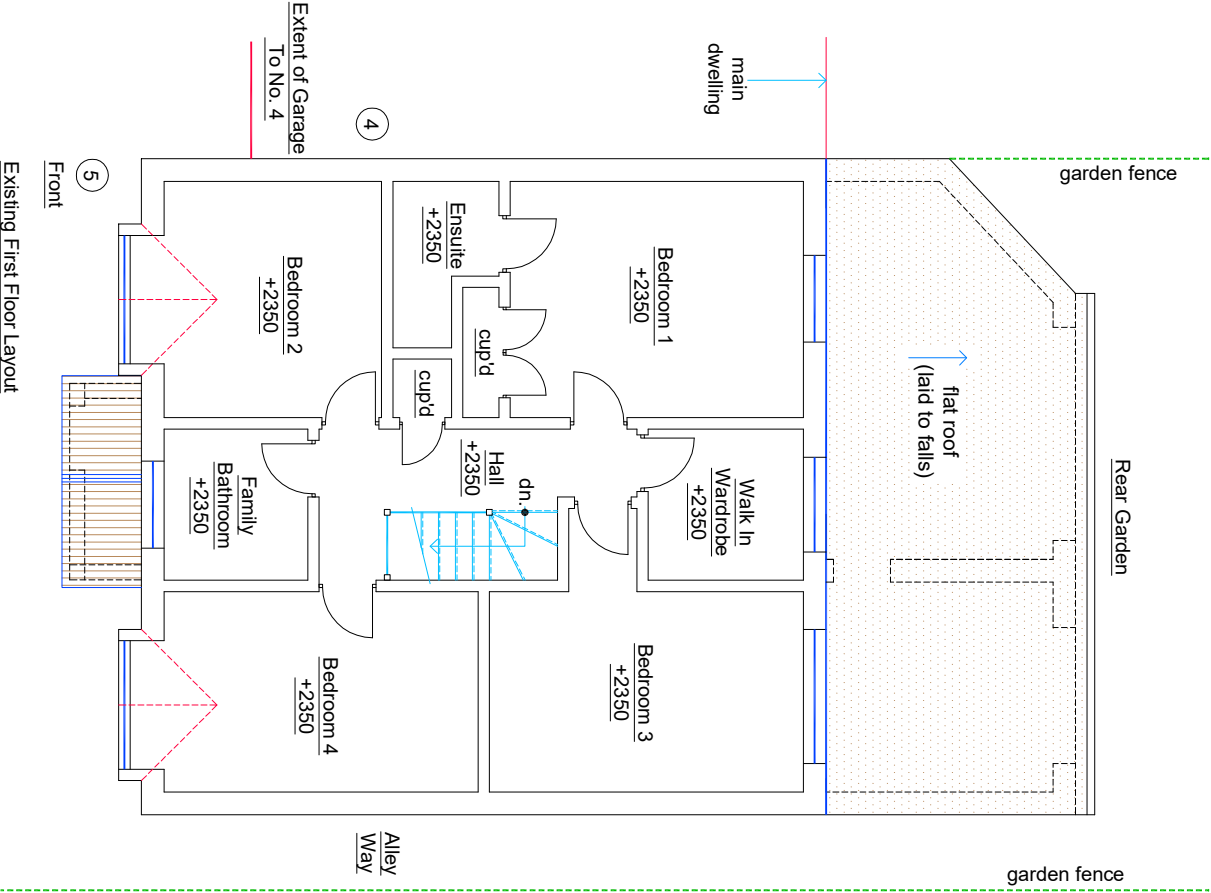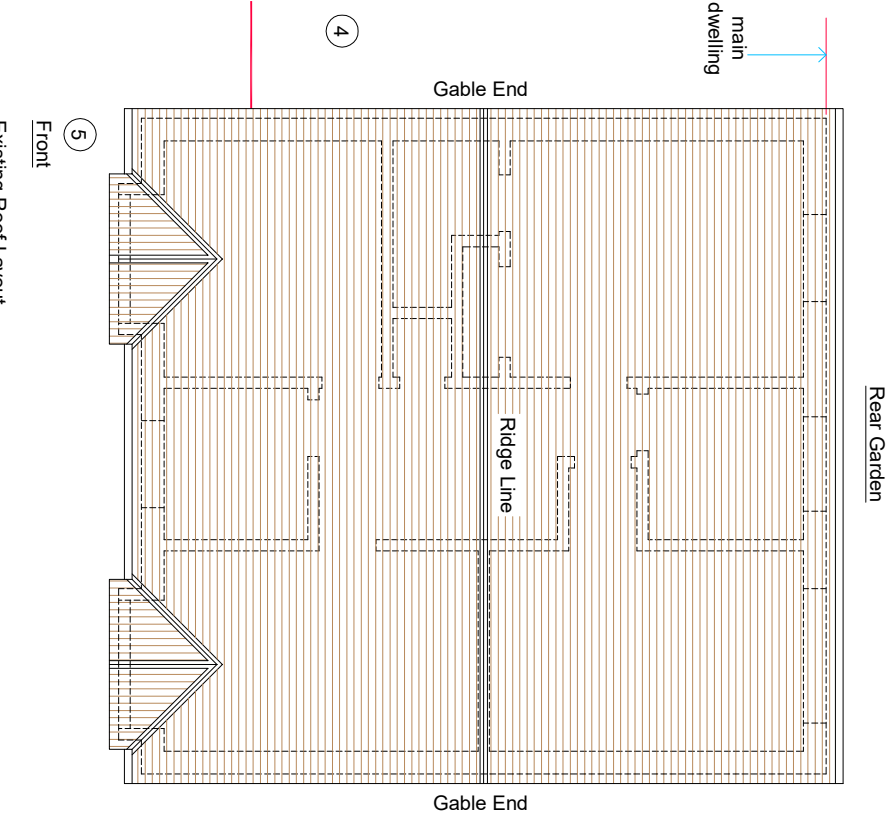

Existing First Floor Layout

+2350 denotes floor to ceiling height

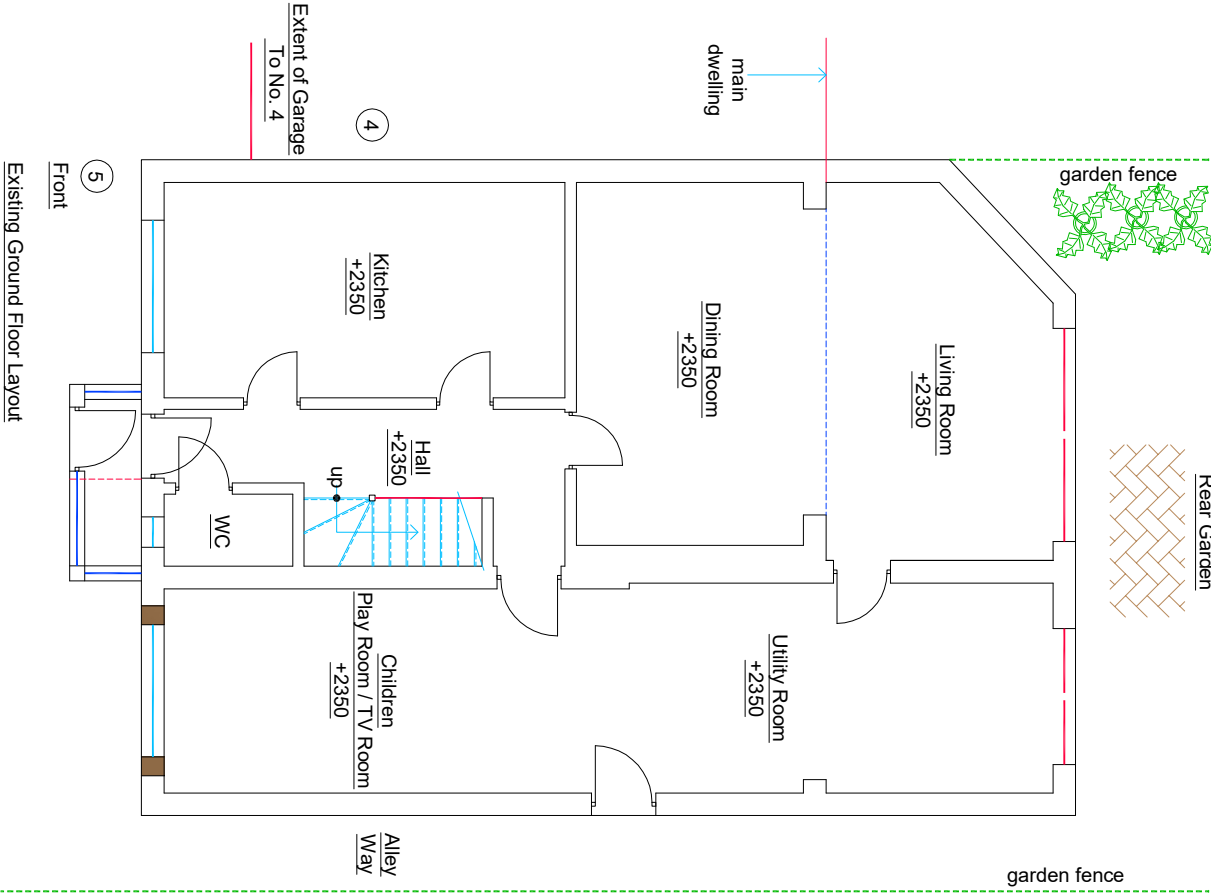

Existing Ground Floor Layout

+2350 denotes floor to ceiling height

SCALE	DRAWN BY	CHECKED	DATE
1:50 @ A1	RS	RS	01.03.22
1:10 @ A3			
DRAWING NUMBER			REVISION
2021 -142- 01			A