

Head office
1, Olympus Close
Ipswich
IP1 5LJ




**FOR
BUILD**

Conservatory Design

by
SEHBAC Ltd

tel: 01473 467171
fax: 01473 462240

Job No. 3108051

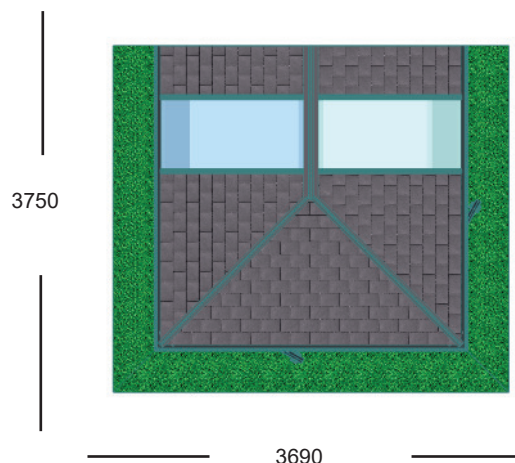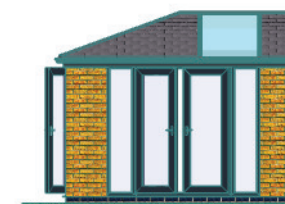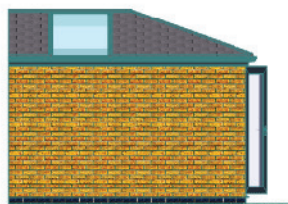

Designed for : -
Mr Nicolls
17 Furzeham Road
West Drayton
UB7 9DD

Designed by Gregory Timbers

Width (external) mm 3690
Projection (external) mm 3750
Height (external) approximate mm 3001
Roof Pitch(es) degrees 20.0°
Internal Floor Area sq.m 11.62
Wall Frame Area Sq.Mtr. 10.08

Wall height above DPC 2100, 0, 2100, 0, 2100
Wall Cavity width 100
Wall area above dpc 13.20m²

Colour, external Grey Foil
Colour, internal Grey Foil
Roof glazing Carbon Grey
Window glass Low-E + Argon Gas fill

FOR BUILD