


revisions //	by //	date //
A	CAD	11.04.22
Revised to suit planning comments.		
B	BC	06.10.22
Planning Updates		



ACCOMMODATION SCHEDULE:

Level 00 -	Main Entrance, BoH Areas and Parking.
Level 01 -	8 Standard Rooms. 3 Accessible Room. Total 11 Rooms.
Levels 02 and 03 -	31 Standard Rooms. 3 Accessible Rooms. (1no. to be designed with mobile hoist system) Total 34 Rooms per floor.
Level 04 -	25 Standard Rooms. 2 no Accessible Rooms. Total 27 Rooms.
Level 05 -	25 Standard Rooms. 2 no. Accessible Rooms. Total 27 Rooms.
Level 06 -	21 Standard Rooms. 3 no. Accessible Rooms. Total 24 Rooms.
Total -	141 Standard Rooms. 16 Accessible Rooms. Total 157 Rooms.

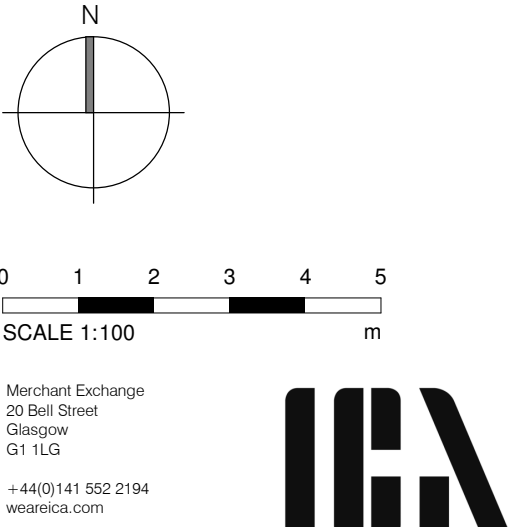

project title //
Proposed Hampton by Hilton
Bath Road, Heathrow

drawing title //
Level 04 as Proposed

PLANNING ISSUE		
date //	drawn //	scale @ A1 //
June 2021	CAD	1 : 100
project //	dwg number //	revision //
1056	PL(00)005	B