


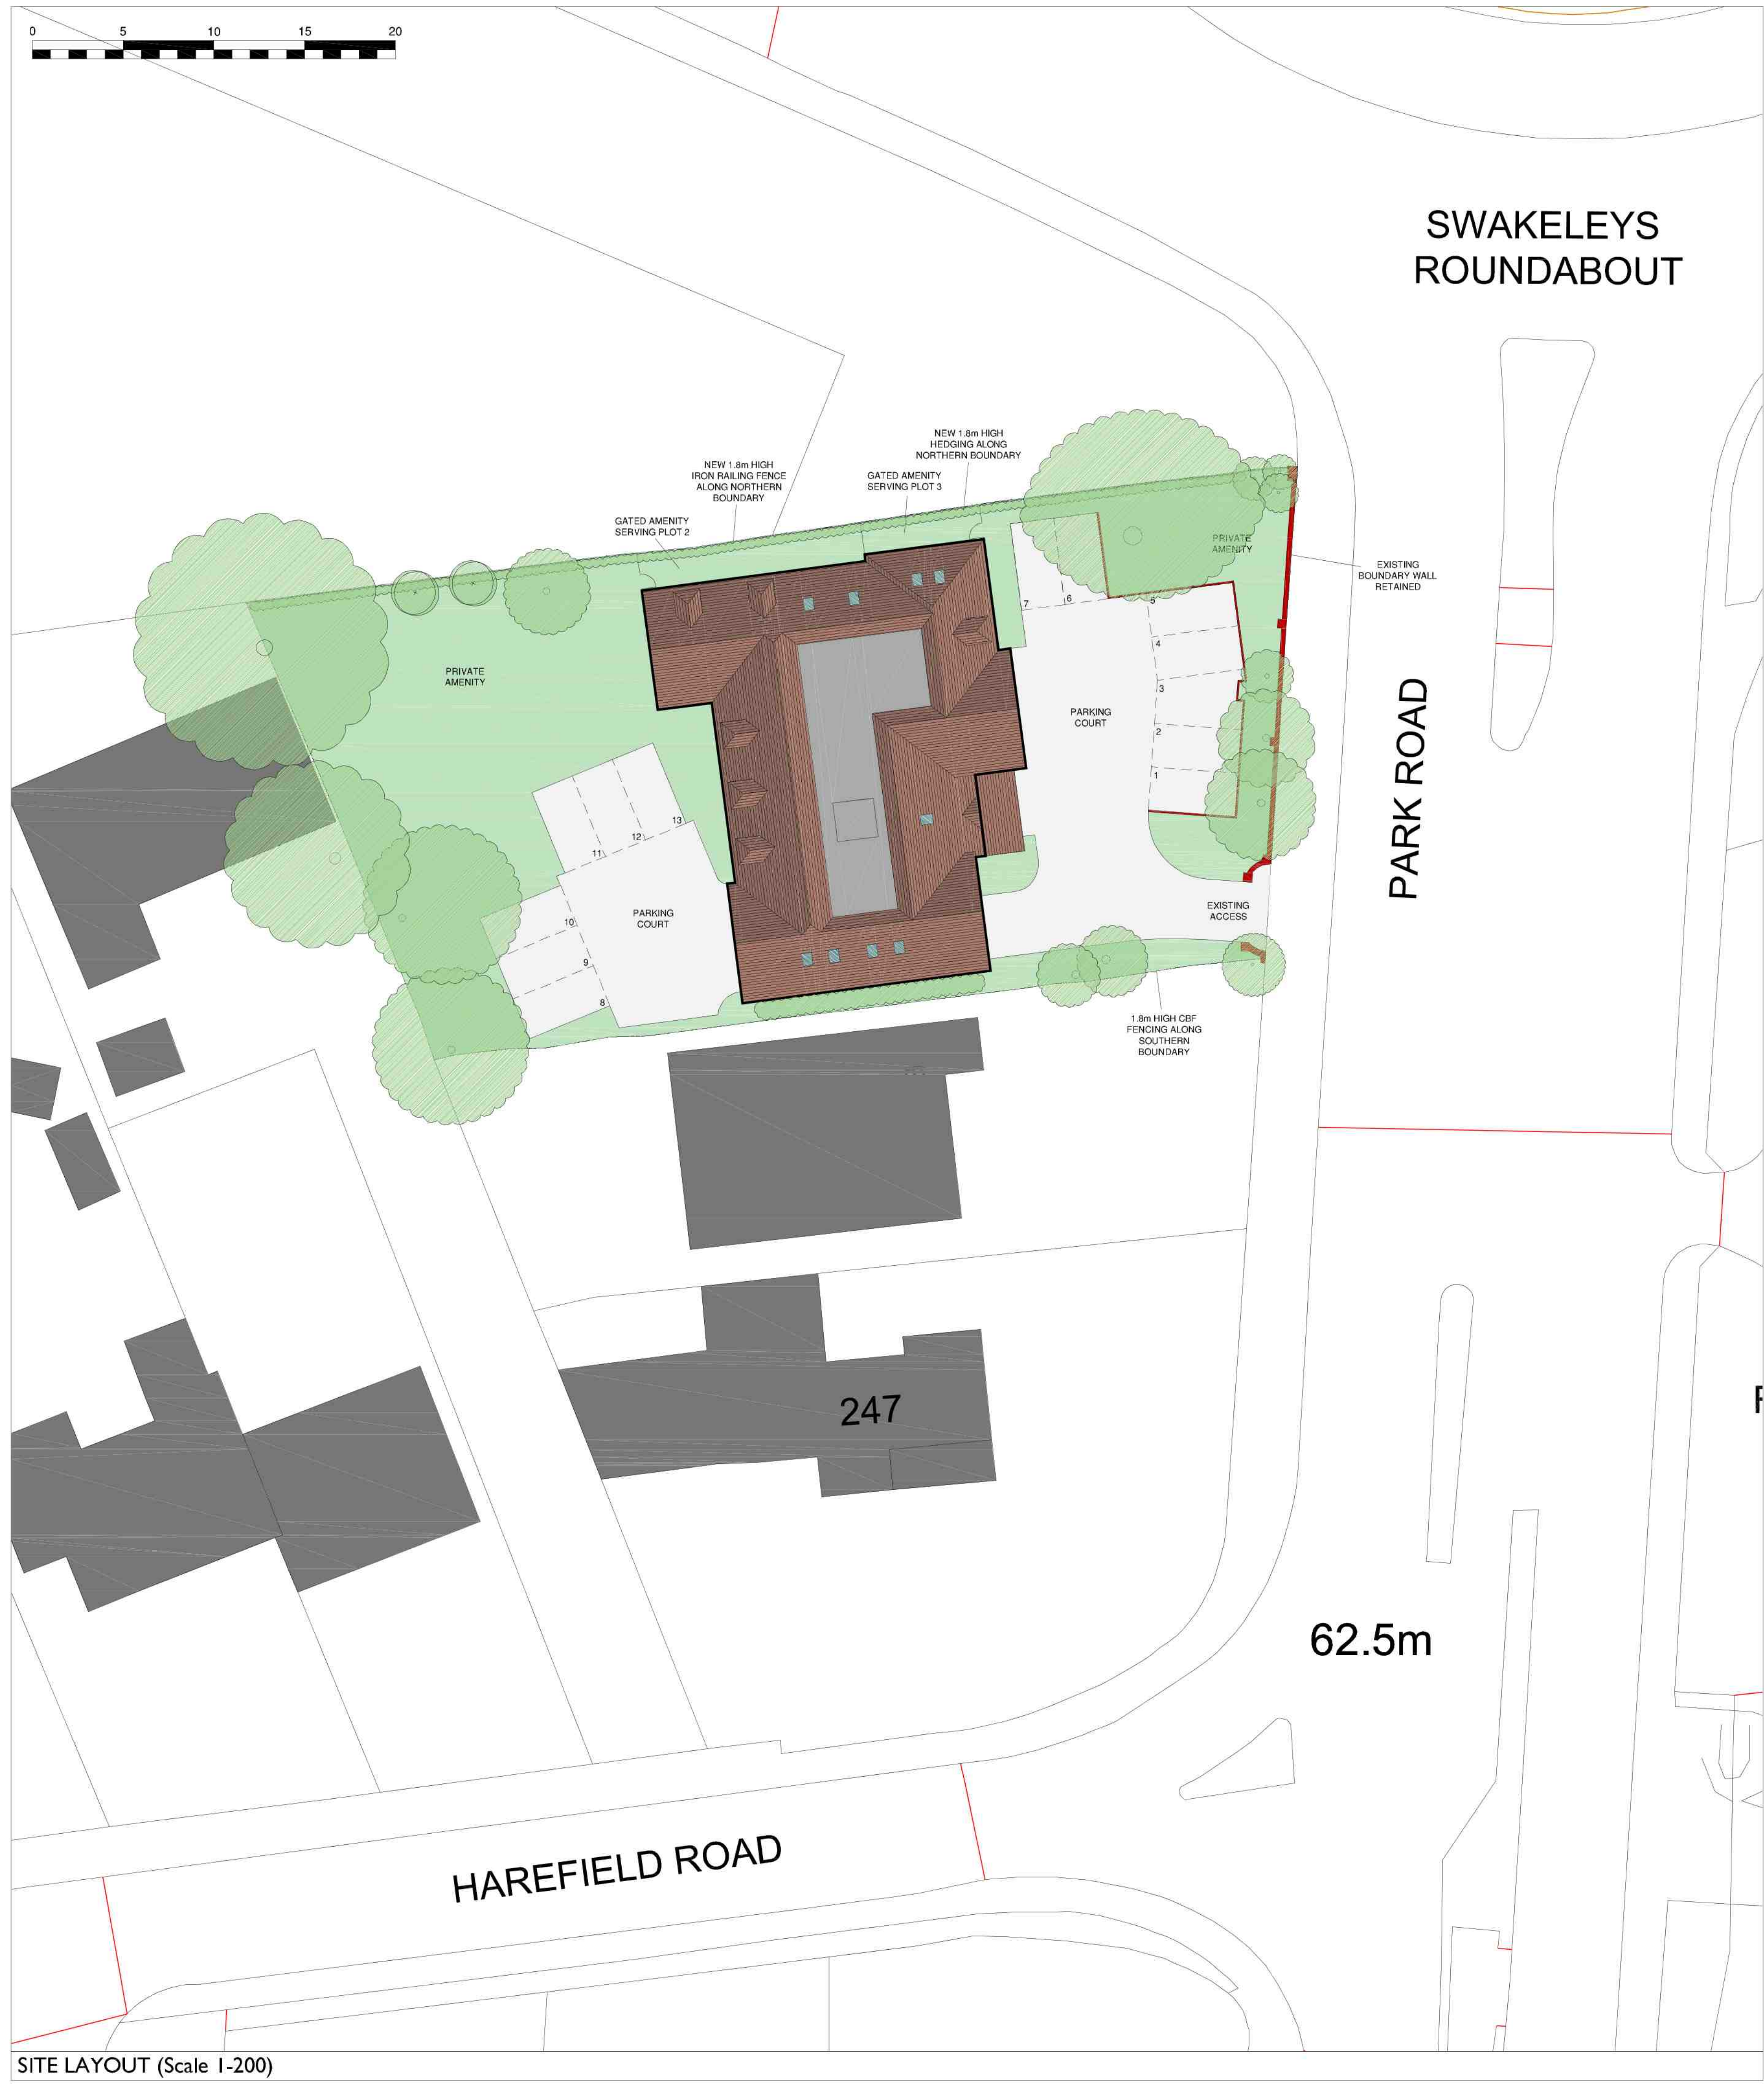

The map shows the Swakeleys Roundabout at the top, with Park Road running vertically through it. To the west of the roundabout, a large rectangular area is outlined in red, indicating the proposed development site. This site is adjacent to several existing buildings, including a large grey-shaded building and a smaller one labeled '247'. To the south of the red-outlined site, Harefield Road runs horizontally. Further south, along Harefield Road, are buildings labeled '196' and '200'. To the east of the roundabout, across Park Road, are several other buildings: 'Gas Gov', 'Woodside (Surgery)', 'Hunters Lodge', and 'Four Winds'. A scale bar at the top left indicates distances from 0 to 50 meters. A red line segment labeled '62.5m' is shown on Park Road, indicating the distance from the roundabout to the southern boundary of the proposed site.

9m 5m

2500 2500 2500

1000 100

EXAMPLE OF IRON RAILINGS
ALONG NORTHERN BOUNDARY

FENCING (Scale 1-100)



ISSUED FOR PROPOSALS				
SITE ADDRESS 253 PARK ROAD UXBRIDGE UB8 1NT				
CLIENT KEARNS				
SCALE A/S				
SHEET SIZE A1		DRAWING SG		DATE OCT 19
DRAWING TITLE SITE LAYOUT, LOCATION PLAN & BLOCK PLAN				
DRAWING NUMBER AAL-19-159-P01				
REVISION C				AMASIA ARCHITECTS LTD ALBURY ESTATE LOWER BARN WESTON FARM ALBURY SURREY GU8 9BZ T: 01483 205724 www.amasiaarchitects.com enquiries@amasiaarchitects.com Company Reg. No. 6809323 VAT Reg. No. 946319110



AMASIA
ARCHITECTS LTD

ALBURY ESTATE
LOWER BARN
WESTON FARM
ALBURY
SURREY
GU5 9BZ
•
T: 01483 205724

www.amasarchitects.com
enquiries@amasarchitects.com

Company Reg. No. 580903
VAT Reg. No. 946 3191 10